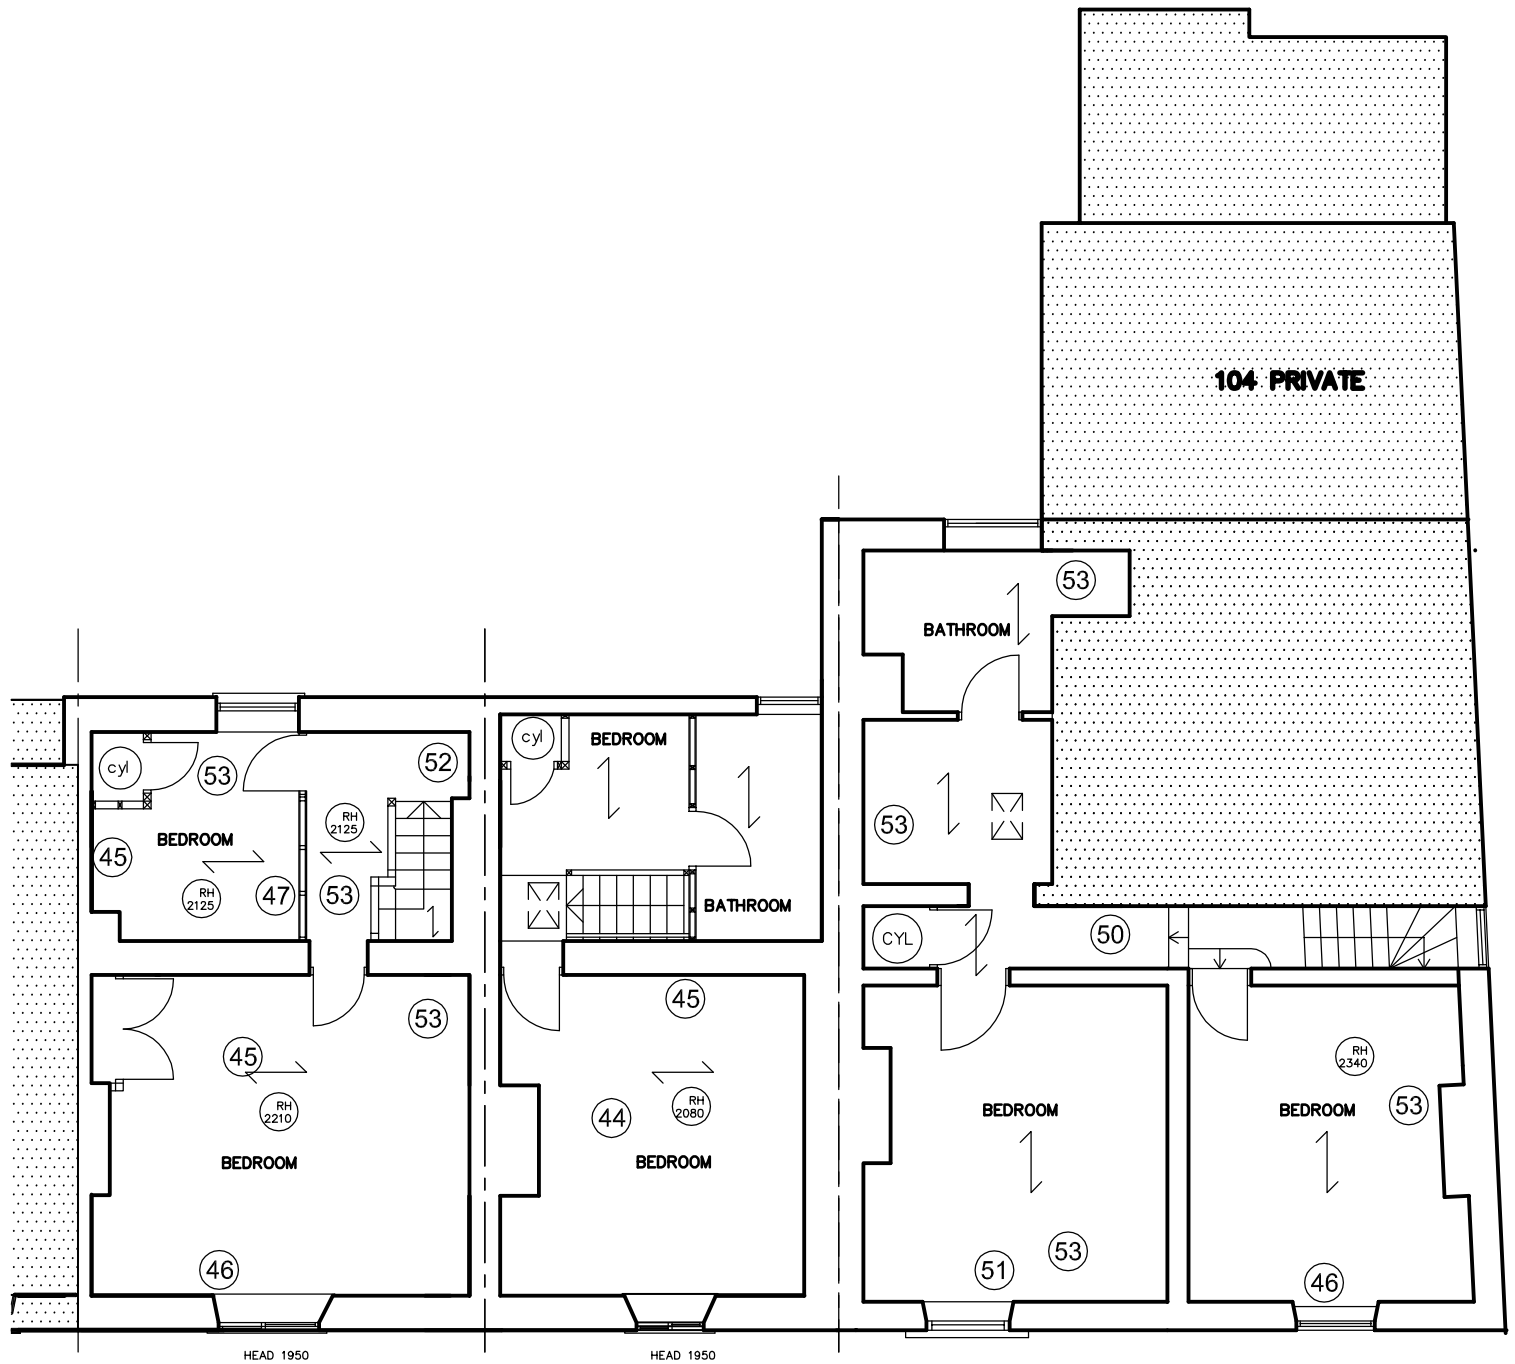

REV	DATE	DESCRIPTION

The contractor is to comply in all respects with the current Building Regulations and is to check all site dimensions and levels.
Do not scale from the drawing, use written dimensions. To be read in conjunction with Pre-Tender Health & Safety Plan / Preliminaries Section (Section A34 etc.)
Maps are reproduced from Ordnance Survey material with the permission of Ordnance Survey on behalf of the Controller of Her Majesty's Stationery Office
© Crown copyright. Unauthorised reproduction infringes Crown copyright and may lead to prosecution or civil proceedings 100022264 (2011)

nps group

NPS BARNSLEY LTD
PO BOX 639
BARNSLEY
SOUTH YORKSHIRE, S70 9GG
TEL: 01226 774666 FAX: 01226 774999
EMAIL: enquiries@nps.co.uk

Head Office:
Lancaster House, 16 Carnhill Avenue, St Andrews Business Park,
Norwich, NR7 0HR. Tel: 01603 706700 Fax: 01603 706701
Other Office locations can be found on website : www.nps.co.uk

PROJECT: ELSECAR COTTAGES REFURBISHMENT AND REPAIR WORKS	CLIENT: Berneslai Homes
	CAD FILE REF: — DATE: Feb 2012 SCALE: 1:50
SUBJECT: EXISTING FIRST FLOOR PLANS 98, 100 & 102 WATH ROAD	REV: — DRAWN: AB CHECKED: —
	PROJECT NR: HSG 4258 DRAWING NR: H 105

© NPS This drawing may not be reproduced in any form without prior written agreement