



Second Floor Plan
scale 1:50

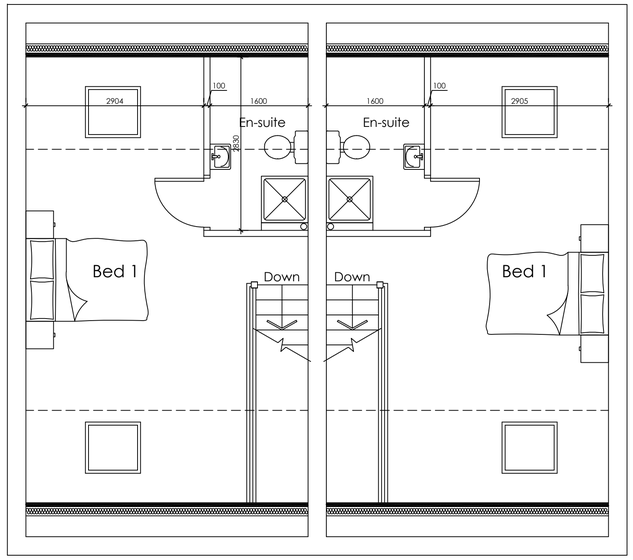


Front Elevation
scale 1:100

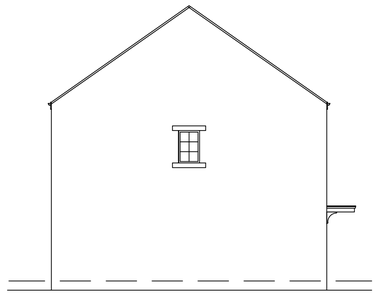

Side Elevation
scale 1:100




Rear Elevation
scale 1:100

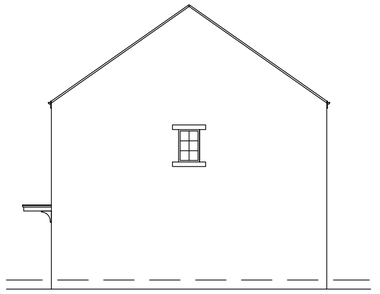


Side Elevation
scale 1:100




Site Plan
scale 1:500

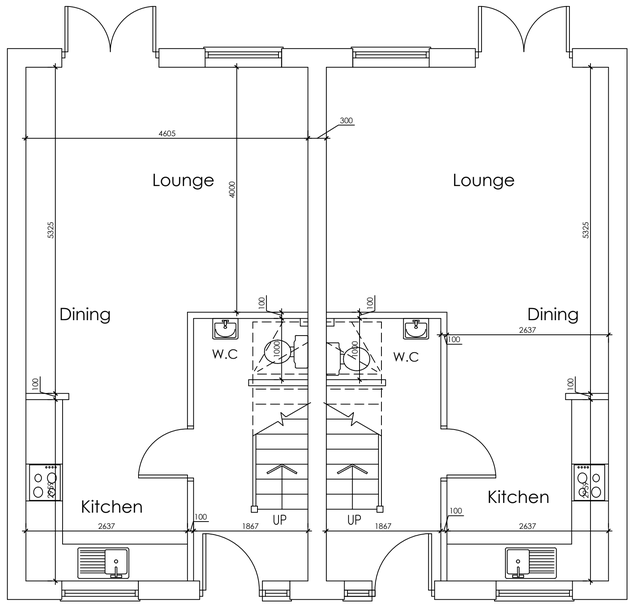


Ground Floor Plan
scale 1:50

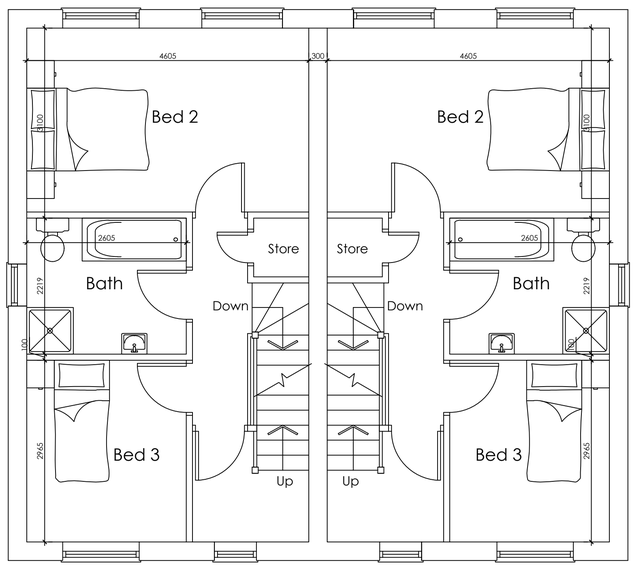

First Floor Plan
scale 1:50

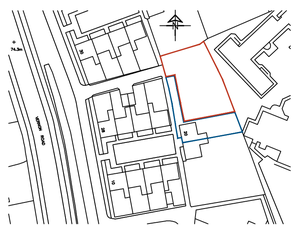

Location Plan
scale 1:1250

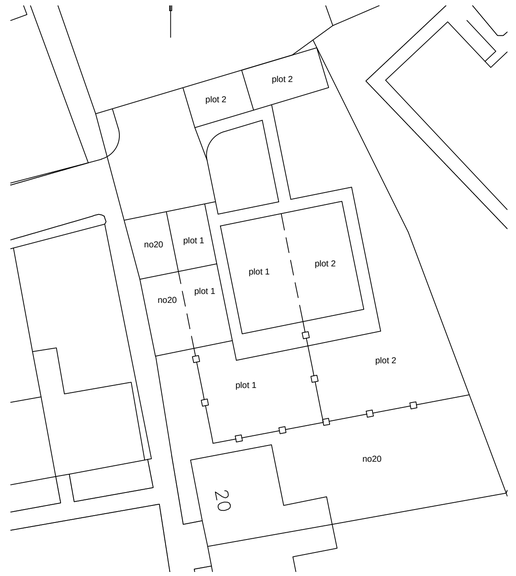

Layout Plan
scale 1:500

White Agus PARTNERSHIP
ARCHITECTURAL SERVICES AND SURVEYORS
8 MORSTON BUSINESS PARK, WHALEY ROAD, BARUGH GREEN, BARNSLEY. S75 1HQ
Phone: 01226 208482
Fax: 01226 283030
Email: info@whiteaguspartnership.co.uk
Web: www.whiteaguspartnership.co.uk

Project.	Client.
PROPOSED RESIDENTIAL DEVELOPMENT LAND ADJ 20 VERNON RD, WORSBROUGH BARNSLEY, S70 5BD	MR G. DEIGHTON

Drawing Title.	Date.	Scale.	Ref.	Dwg. No.	Rev.
PLANS & ELEVATIONS	JUNE 2015	1:50 @ A1	13-108	02	A

Date	Suffix	Description	Date	Suffix	Description
07/07/2015	A	REVISED TO CLIENTS REQUIREMENTS			