



Address panel
Aluminium and acrylic

Scale 1:10

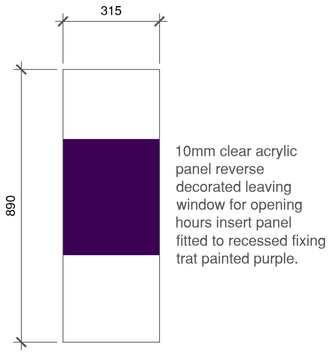


250mm ATM Tablet Sign
Vinyl

Scale 1:10

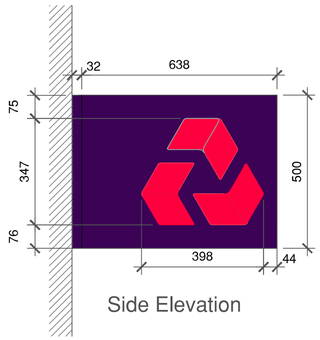

Side Elevation

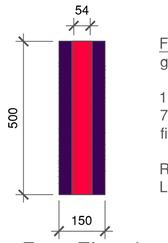

Front Elevation

Face panel- 6mm low ion toughened glass screen printed to the rear.

1.5mm aluminum shroud finished in 70% Satin purple. All fixtures and fittings behind the sign itself.


Red detail strip illuminated by red LED Flexistrip IP67.

500mm Projecting Sign
Internally Illuminated

Scale 1:10




Front Elevation

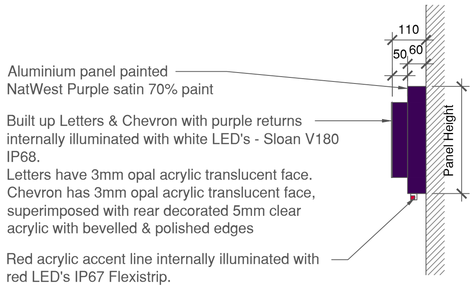

Side Elevation

350 Fascia Sign
Face or Halo internally illuminated

Scale 1:10

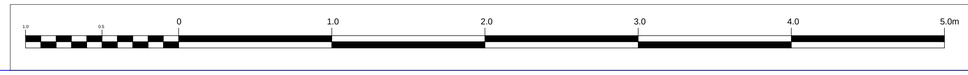

Group Property

Notes:

This drawing is the copyright and property of The Royal Bank of Scotland plc.
It must not be copied or published without written consent.

Please refer to figured dimensions

STYLES & WOOD DESIGN
Aspect House
Manchester Road
Altrincham WA14 5PG
t: +44 (0)161 926 6000
www.stylesandwood.co.uk

PLANNING

rev	description	date

RBS
The Royal Bank of Scotland Group

project
WOMBWELL
2 HIGH STREET, WOMBWELL
BARNSLEY,S.YORKSHIRE,S73 0AB

title
PROPOSED SIGNAGE DETAILS

scale
1:10 @ A1

drn	chk	app
JG		
date	date	date
13.04.15	13.04.15	

consultants' drawing number
D0572-738-007

brand

rbs drawing number
4234/GI/01

rev.
/