




Front Elevation

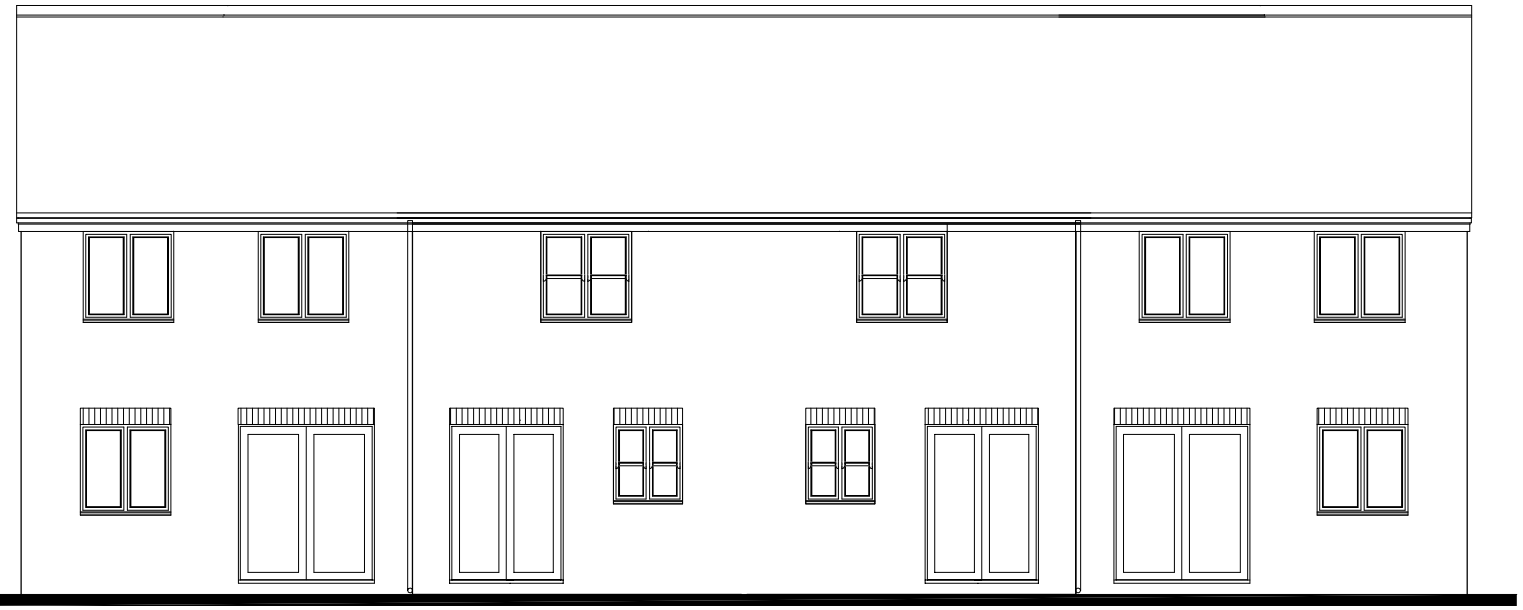


Rear Elevation

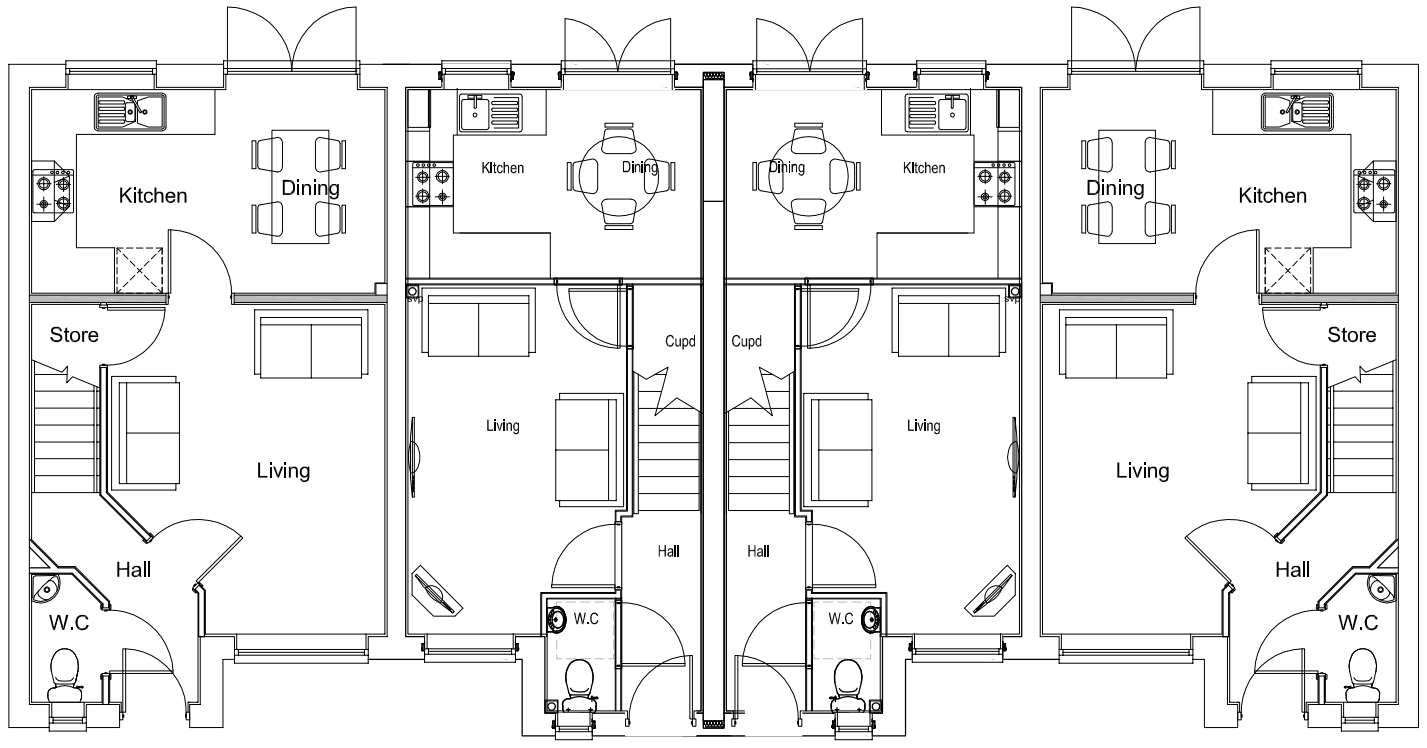


Ground Floor Layout

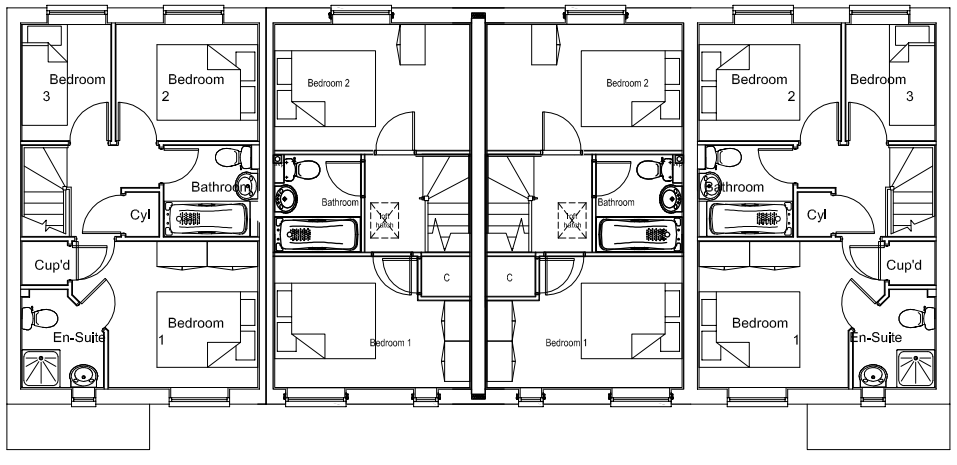

First Floor Layout

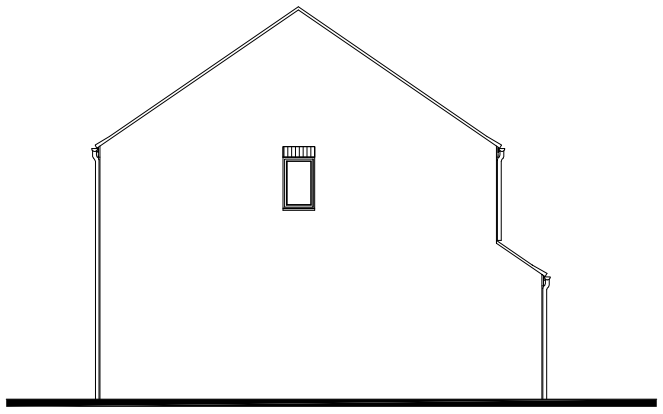

Side Elevation

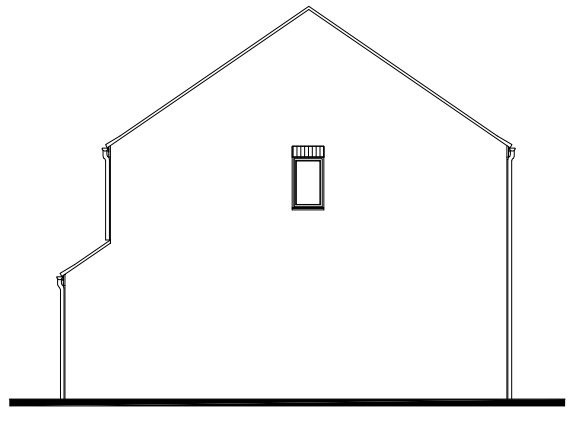

Side Elevation

PERSIMMON
Together, we make a home

Persimmon Homes West Yorkshire
Tel: 0113 2409726
Fax: 0113 2408967
3 Hepton Court,
York Road,
Leeds,
LS9 6PW

HANBURY/ALNWICK 4 BLOCK

Drawing Number	Scale
2014-HAN/AN-V	1:100 / 1:150
Drawn By DRH	MAR 14