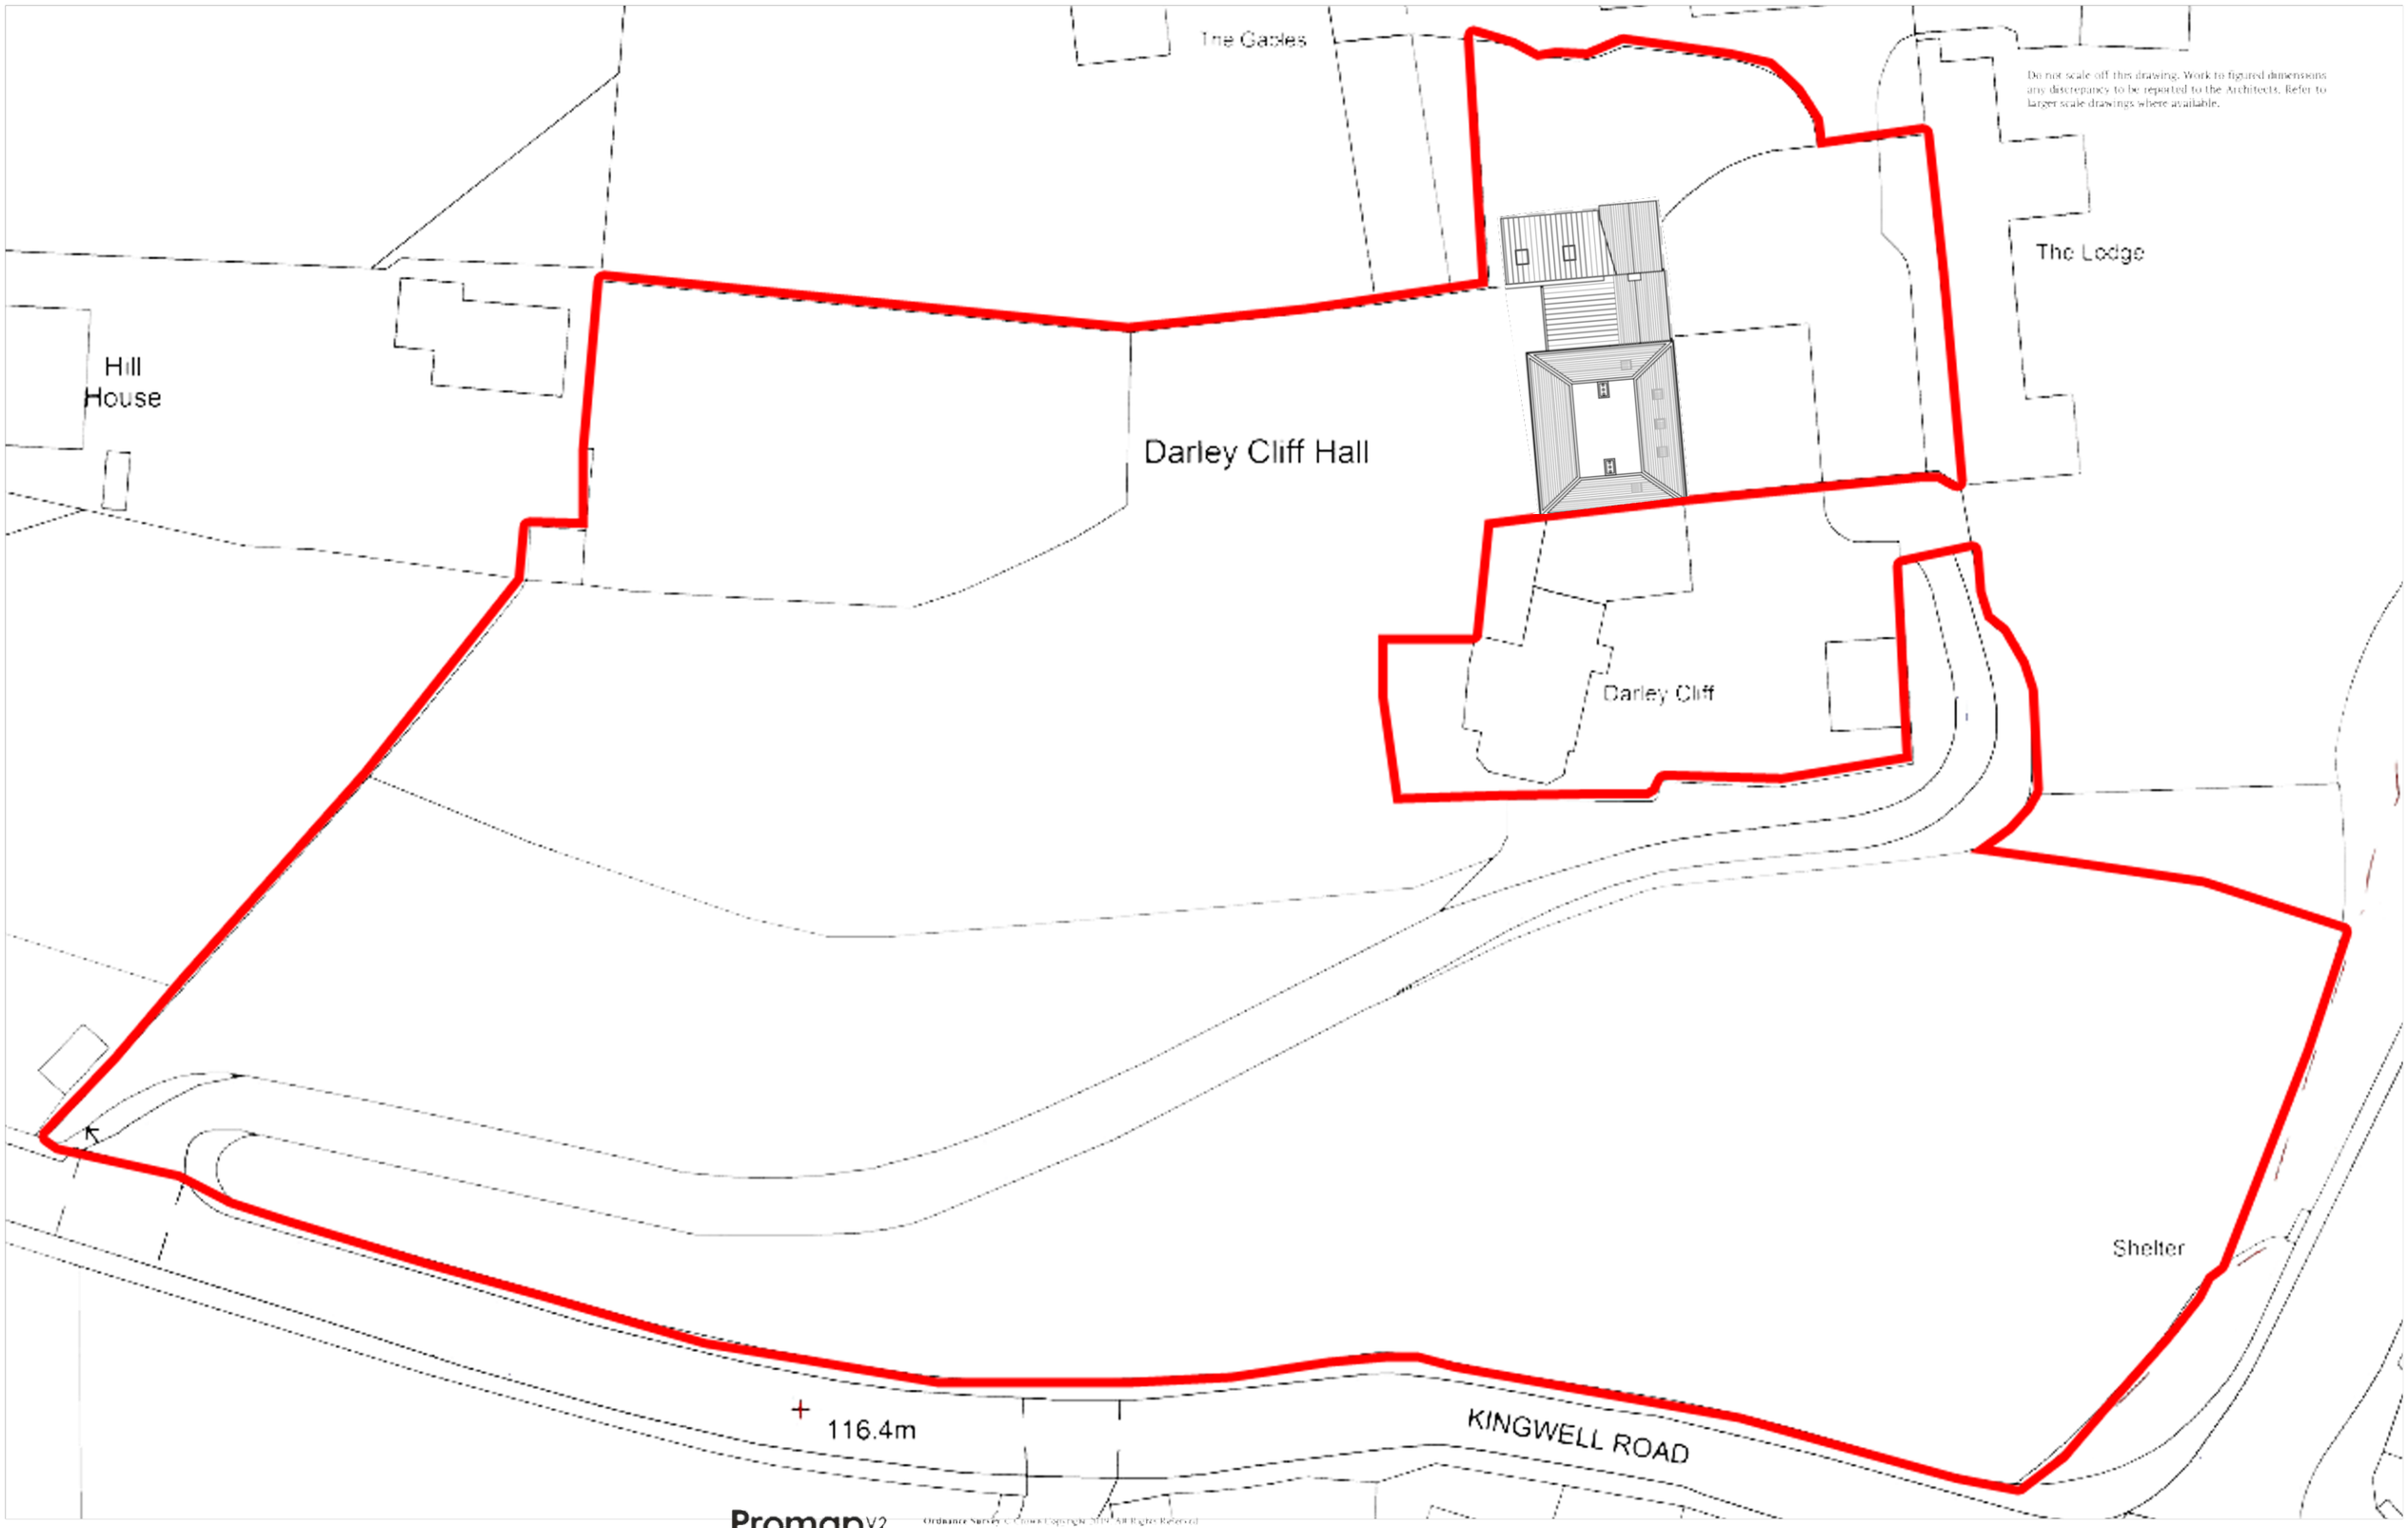


Do not scale off this drawing. Work to figured dimensions any discrepancy to be reported to the Architects. Refer to larger scale drawings where available.

Promap V2

Ordinance Survey © Crown Copyright 2019. All Rights Reserved
Licence number 100022432
Plotted Scale - 1:1250. Paper Size - A4

Rev	By	Date	Revision Note

Pearce Bottomley LLP
Roman Bridge
Main Street
Aberford, Leeds
LS25 3AW
T: 0113 281 3500
E: arch@pbarchitects.co.uk
W: www.pbarchitects.co.uk
ARCHITECTS

Client/ Project
DARLEY CLIFFE HALL
Worsbrough, Barnsley
S70 4HQ
Extensions and Alterations

Stage: Planning
Scale: 1:500
Drawn: GD
Checked: RTA
Date: SEPT 19

Drawing Title / Description
SITE PLAN

Proj. Ref.	Orginat.	Volume	Level	Type	Role	Symbol	Suit.	Rev.
5177	-PBA	ZZ	GR	DR	A	(00)	02	A1

© Pearce Bottomley LLP