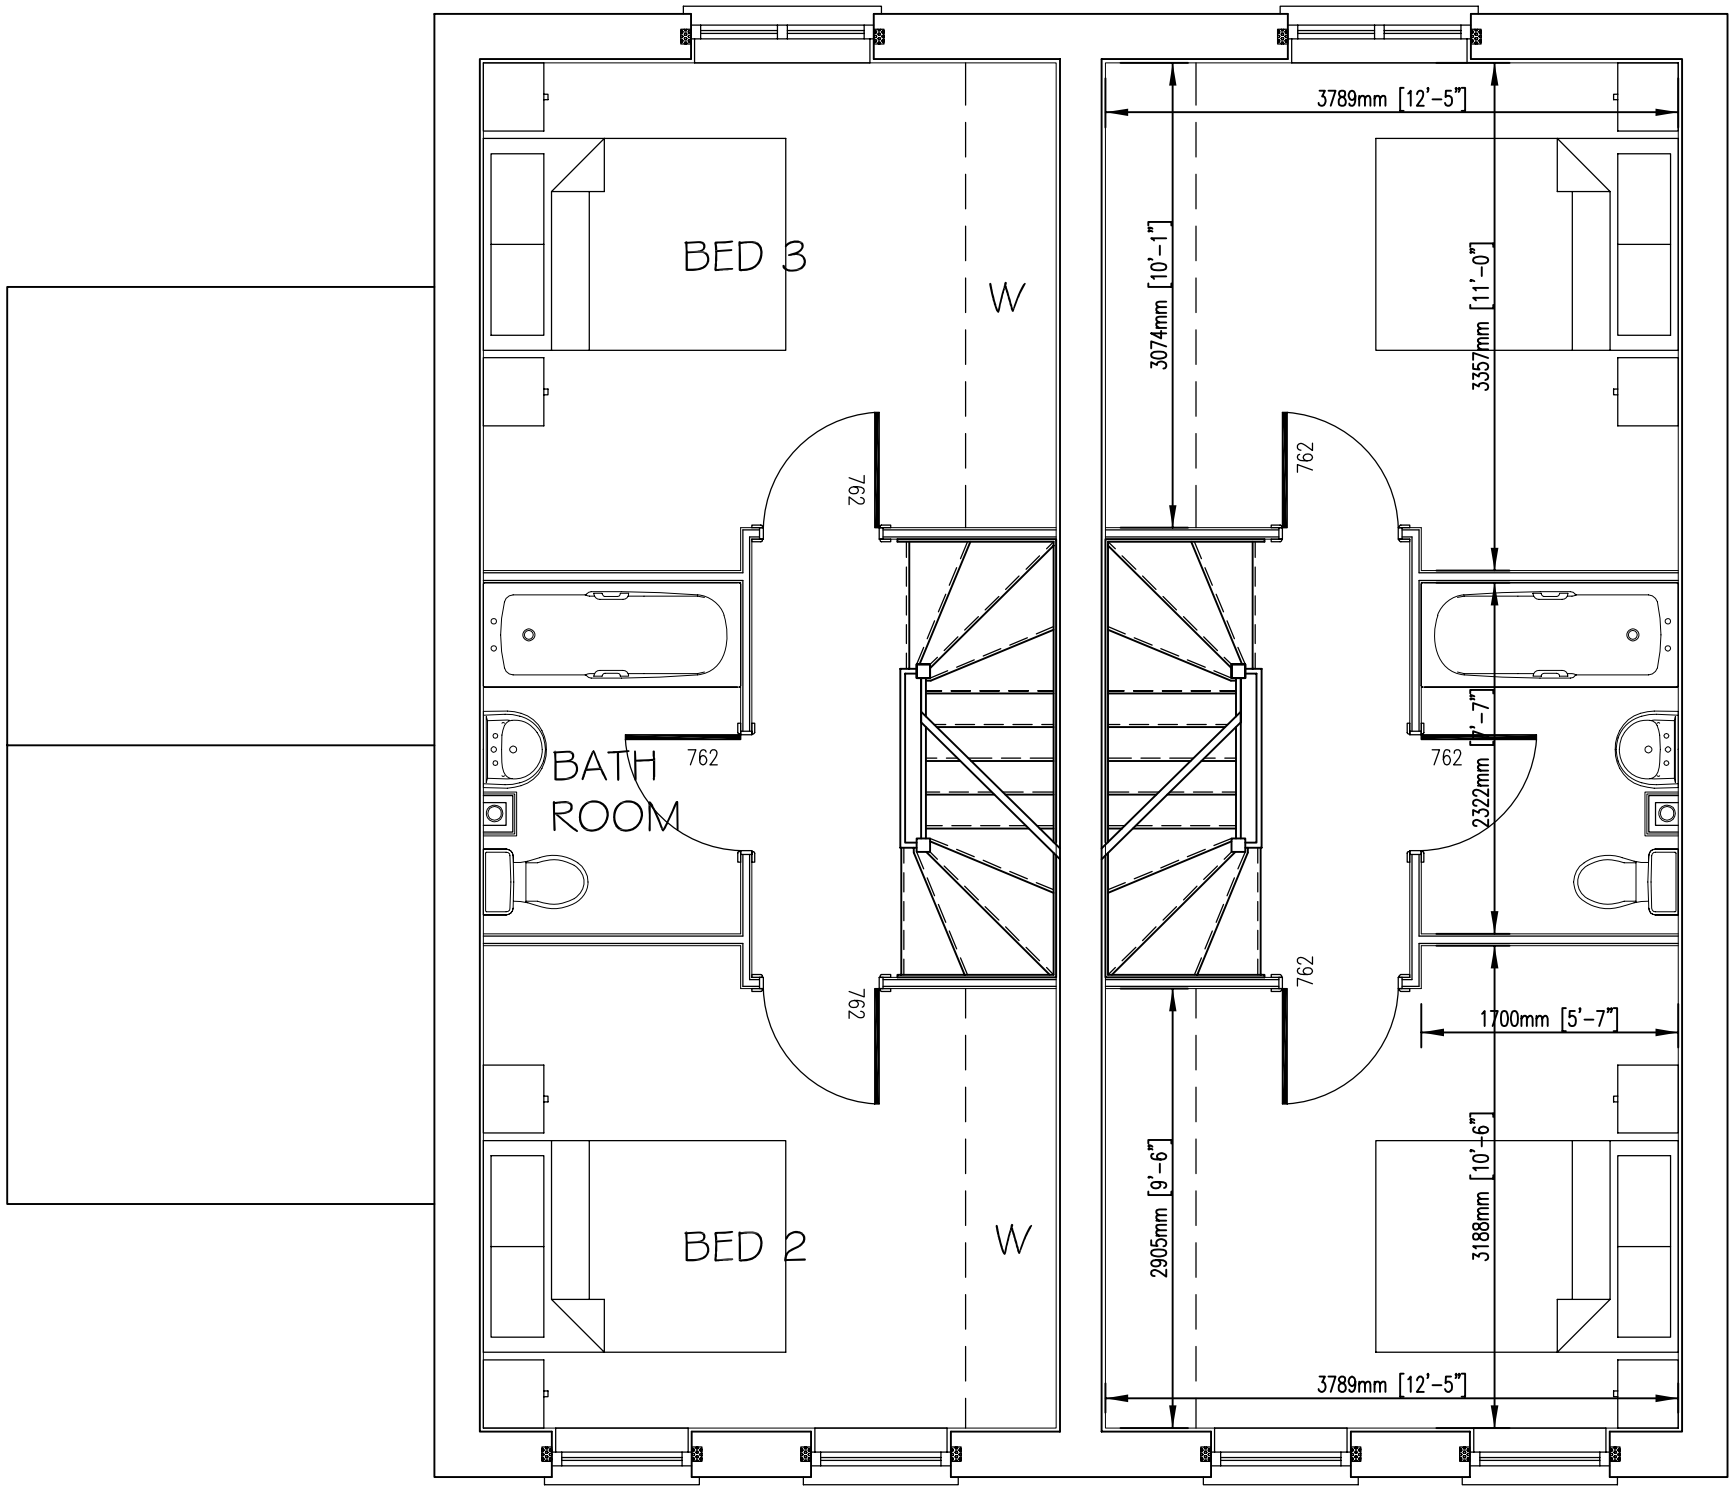


FIRST FLOOR PLAN

Revision :

Scale : 1:50 @A3

Date : 19/06/09

Drawn by : SB

Project :
Proposed Development at Pontefract Road, Lundwood

Title :
First Floor Plan

Drg No : PR-L/02 Rev : -