

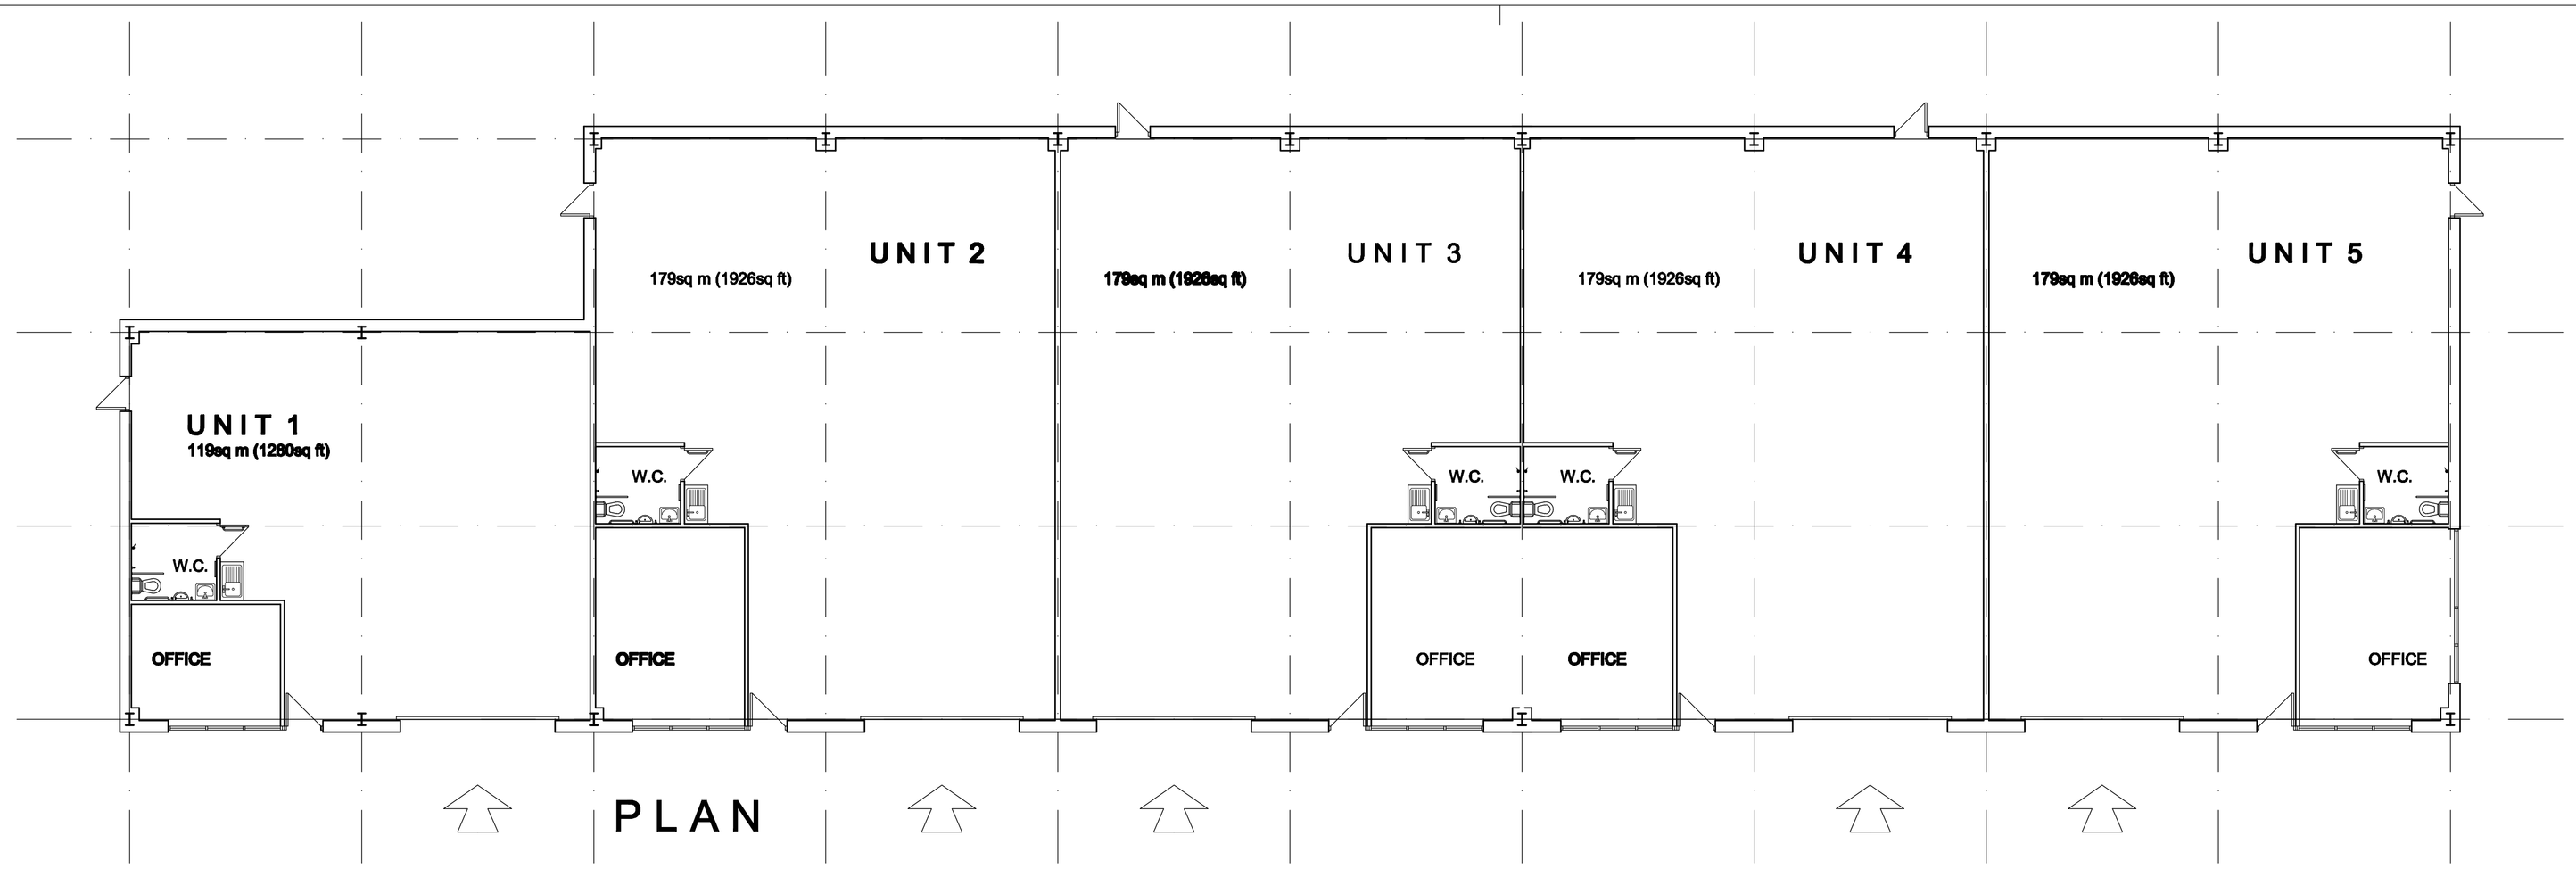



PLAN

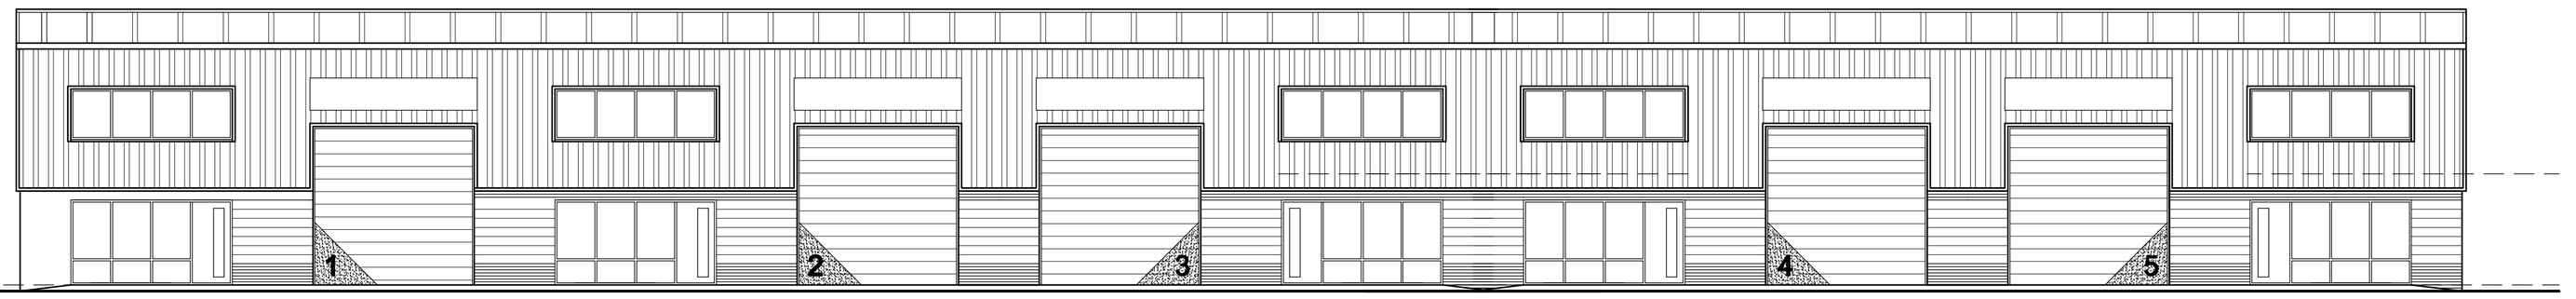


FRONT ELEVATION

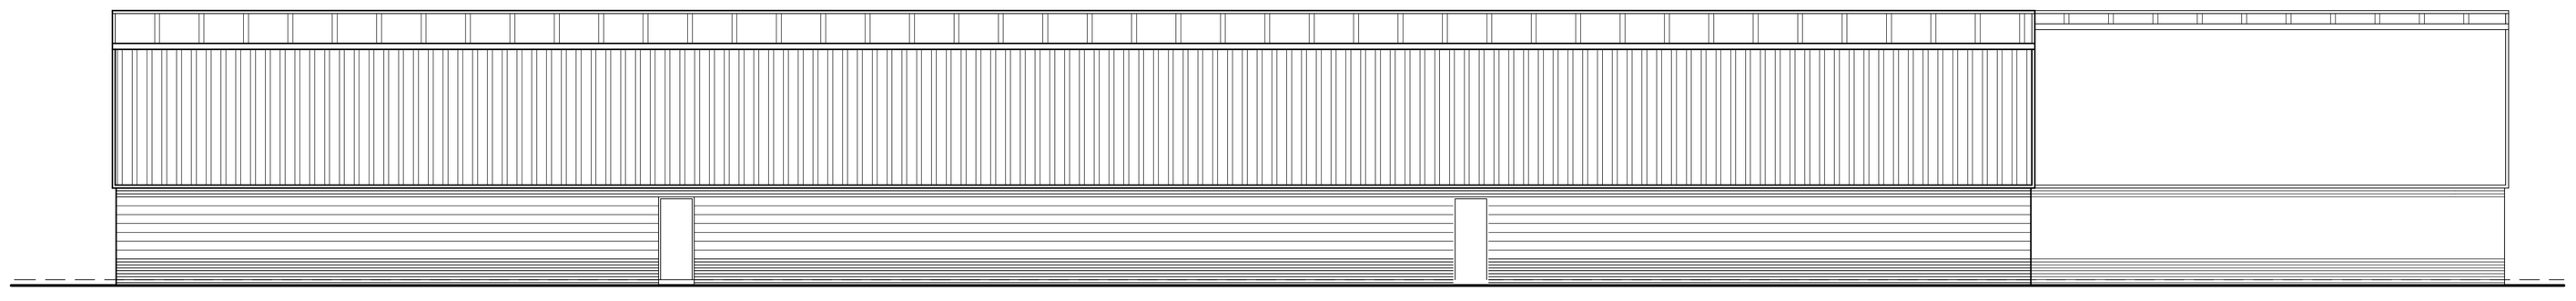

REAR ELEVATION

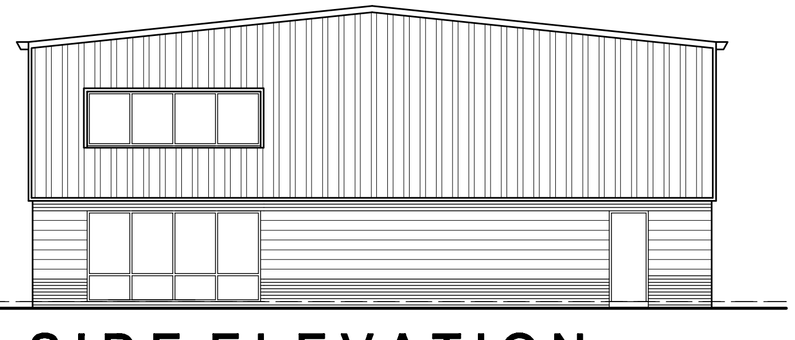

SIDE ELEVATION

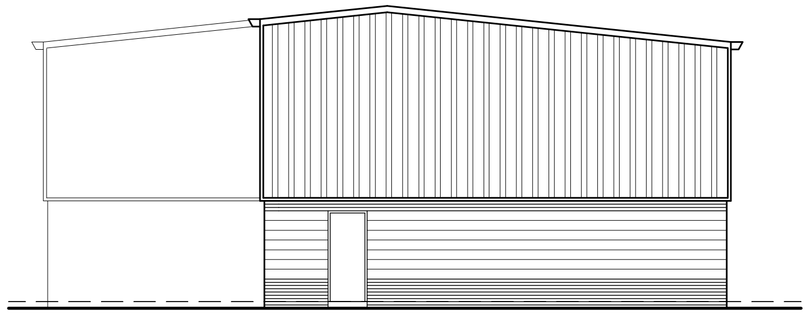

SIDE ELEVATION

BUILDING A

White Agus Partnership
128B, NEW ROAD,
STAINCROSS,
BARNSLEY.
S75 6PP
PHONE/FAX. 01226 208482
E mail: agus@btinternet.com
CHARTERED SURVEYORS AND BUILDING DESIGN CONSULTANTS

Project. ALDHAM INDUSTRIAL ESTATE BARNSLEY ROAD, WOMBWELL BARNSLEY	Client. MR M. VERNON
Drawing Title. PLANS & ELEVATIONS BUILDING A	Date. AUGUST 2010 / Scale. 1:100 @ A1
	Ref. 10–035 / Dwg. No. 03 / Rev. A

Date	Suffix	Description	Date	Suffix	Description
19-08-10	A	BUILDING SIZE INCREASED			