




EXISTING FRONT ELEVATION
SCALE 1:100

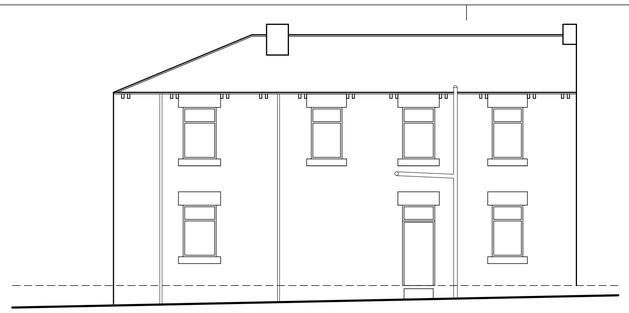


EXISTING SIDE ELEVATION
SCALE 1:100

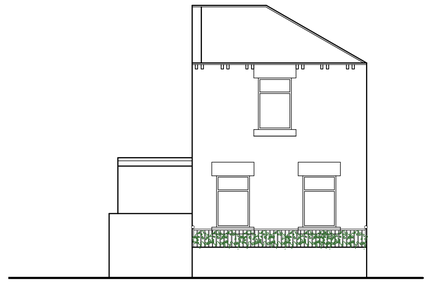


PROPOSED FRONT ELEVATION
SCALE 1:100

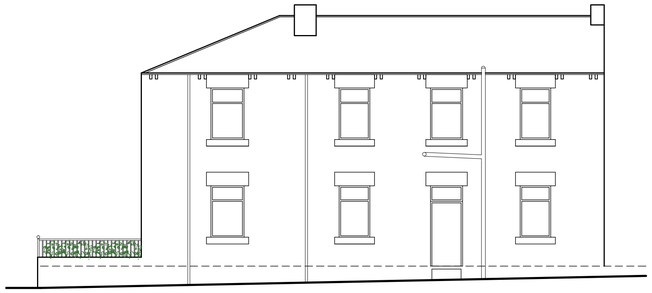


PROPOSED SIDE ELEVATION
SCALE 1:100

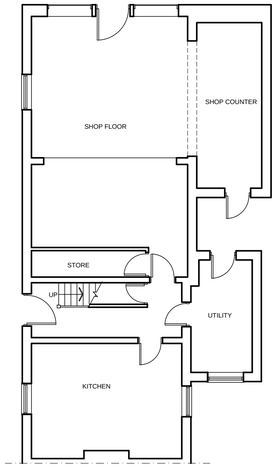


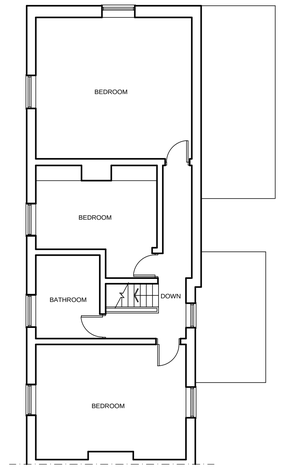

EXISTING FLOOR PLANS
SCALE 1:100

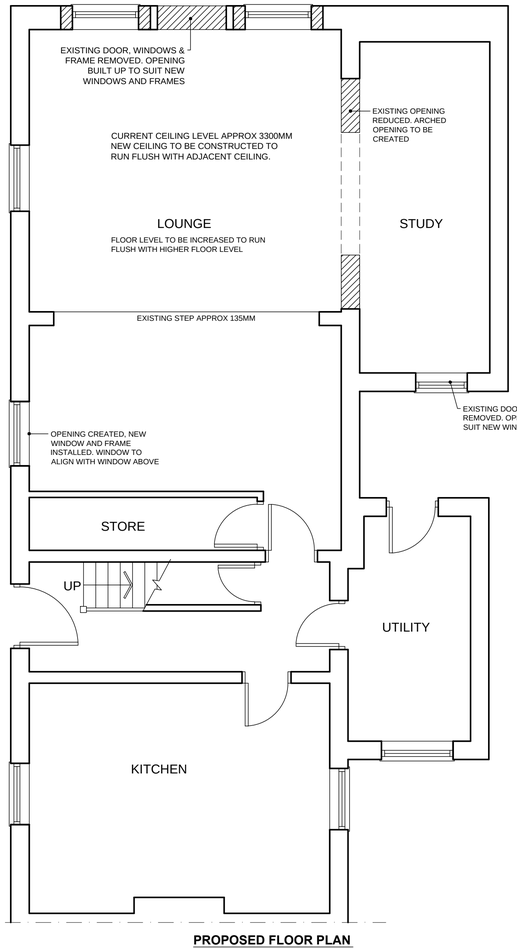

PROPOSED FLOOR PLAN
SCALE 1:50

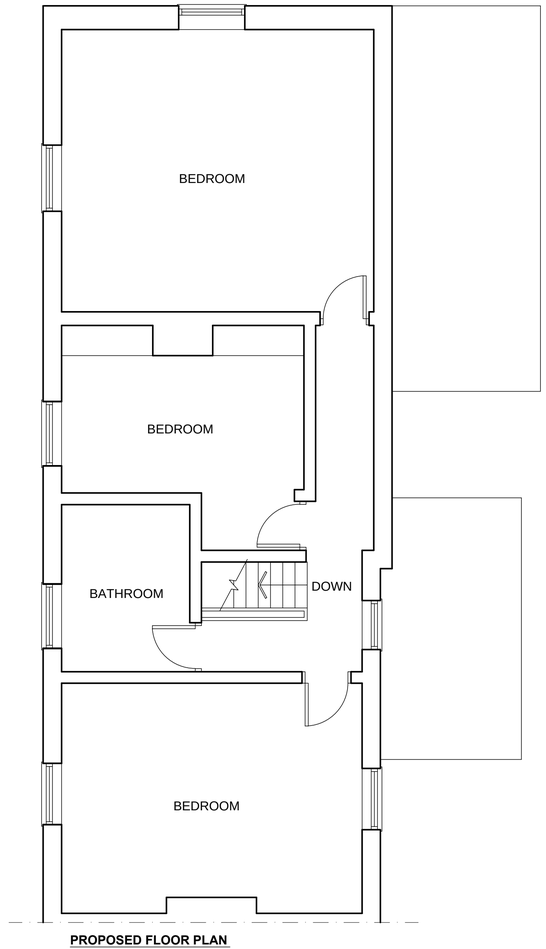

PROPOSED FLOOR PLAN
SCALE 1:100



LOCATION PLAN
SCALE 1:1250

White Agus PARTNERSHIP
8 MORSTON BUSINESS PARK, WHALEY ROAD, BARUGH GREEN, BARNSLEY. S75 1HQ
Phone: 01226 208482
Fax: 01226 283030
Email: info@whiteaguspartnership.co.uk
Web: www.whiteaguspartnership.co.uk
ARCHITECTURAL SERVICES AND SURVEYORS

Project.	Client.
PROPOSED ALTERATIONS AT 1 YORK STREET, WOMBWELL BARNSLEY, S73 8JB	MR & MRS CHAMPION
Drawing Title. PLANS & ELEVATIONS	Date. JULY 2013 / Scale. AS SHOWN
	Ref. 13-038 / Dwg. No. 01 / Rev.

Date	Suffix	Description	Date	Suffix	Description