
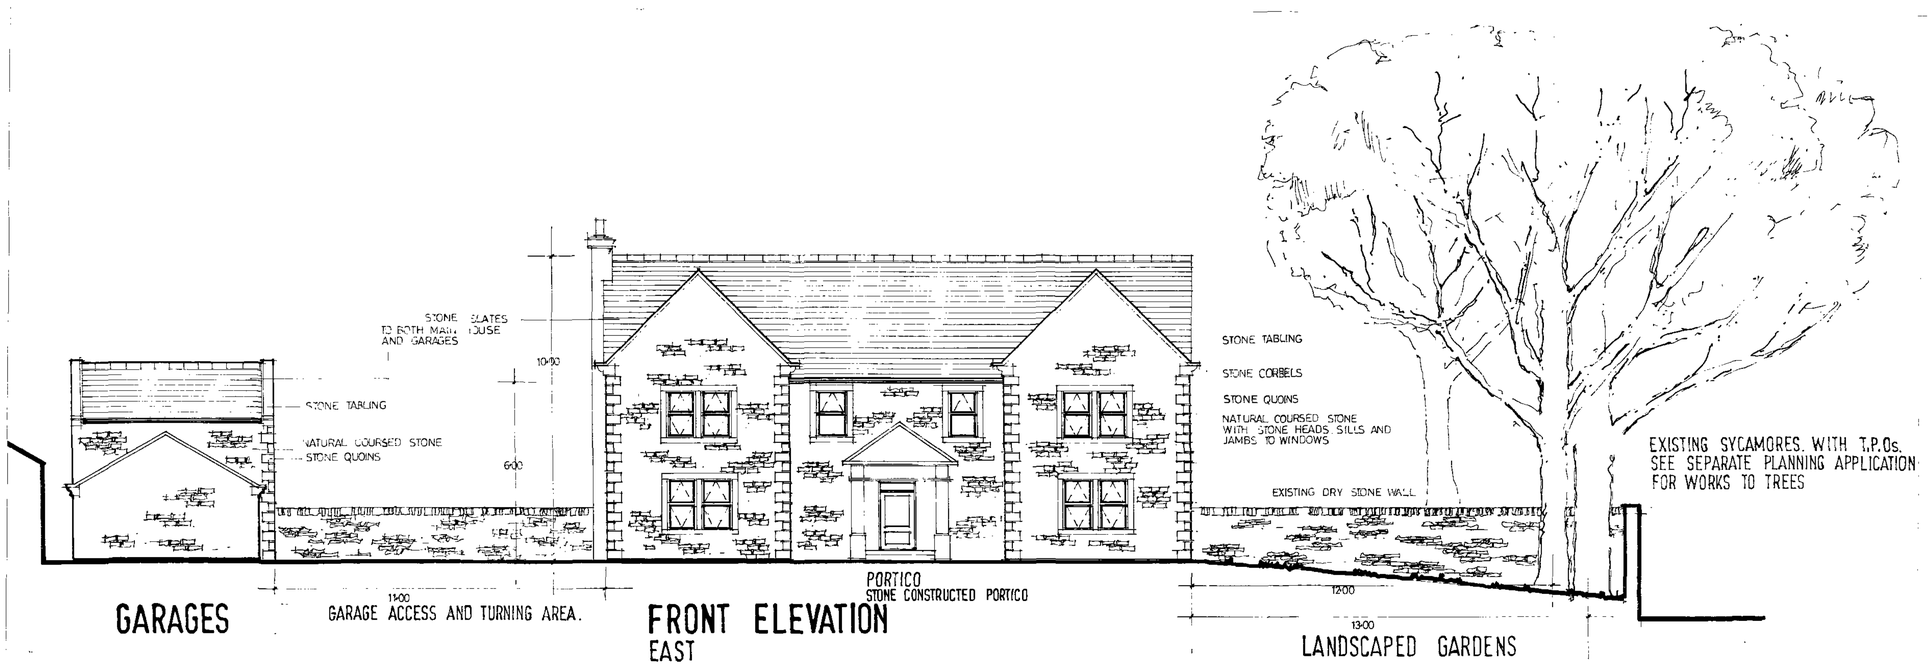


GARAGES

FRONT ELEVATION
EAST

LANDSCAPED GARDENS

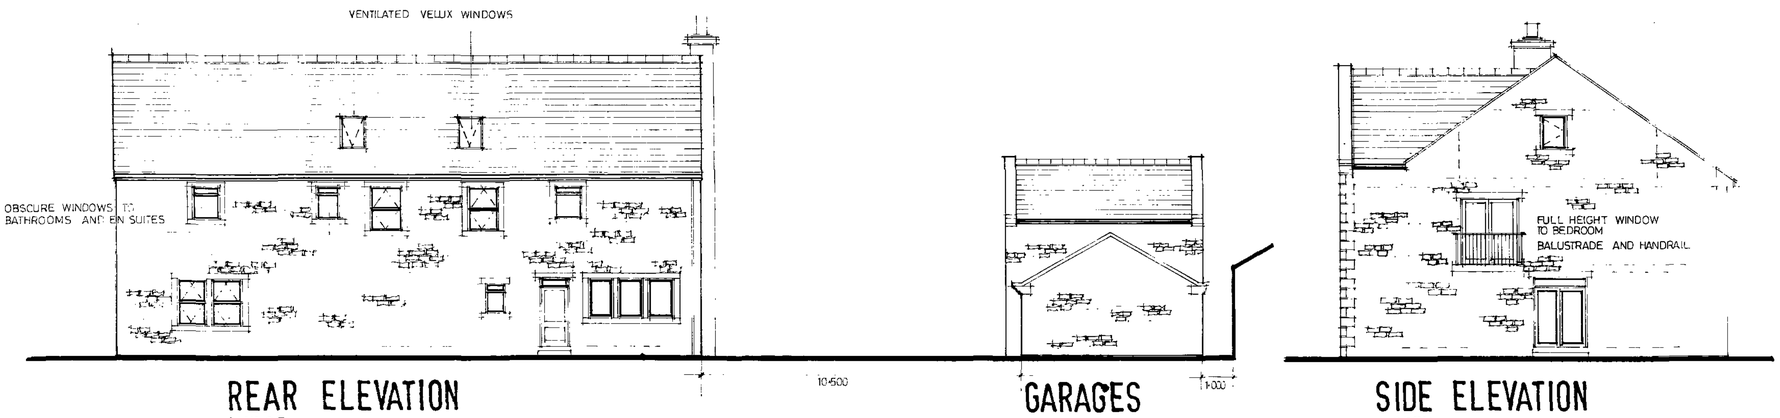


REAR ELEVATION
WEST

GARAGES

SIDE ELEVATION
NORTH

SIDE ELEVATION
SOUTH

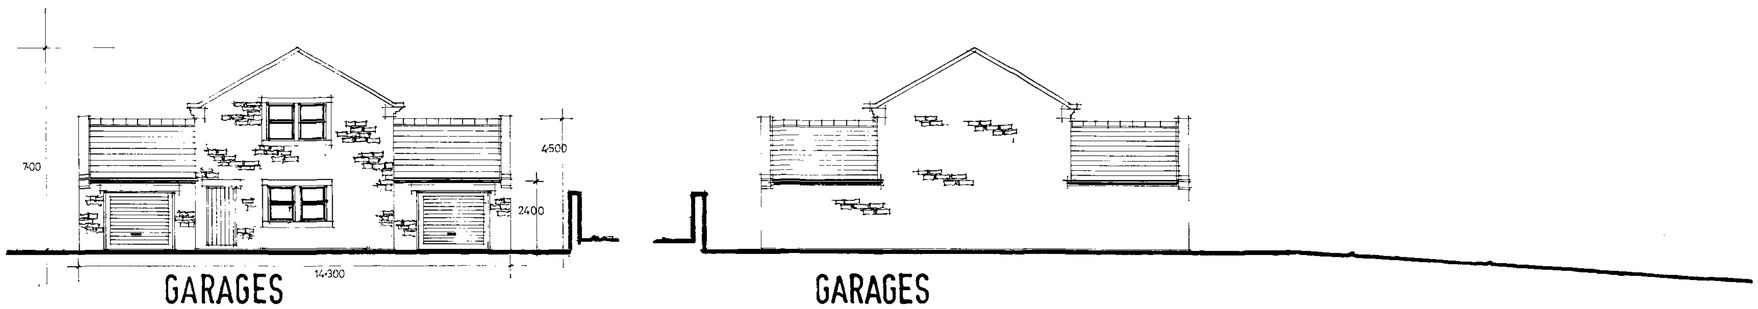

GARAGES
FRONT ELEVATION

GARAGES
REAR ELEVATION

PP/00618105

PROPOSED NEW DWELLING AND GARAGES ON SITE OF THE FORMER
THE GRANGE
MORTIMER ROAD
CUBLEY
PENISTONE

Barnsley Metropolitan Borough Council
17 DEC 2008
Corporate Mail Room

SCALE 1:100
DATE DEC 08
DRAWN R HARRIS

2008:36:03

Millé

c s d R Harris F.C.S.D
M E Harris B.A.Hons
design & construction

Architectural planning, building & interiors
tel: & fax:
0114 2686929

EXISTING DRY STONE WALL

PATIO

LANDSCAPED GARDENS

TP1

TP5

TP4

EXISTING DRY STONE WALL

EXISTING SYCAMORES WITH T.P.Os
SEE SEPARATE PLANNING APPLICATION
FOR WORKS TO TREES

LANDSCAPED GARDENS

GARAGE

DOMESTIC WORKSHOP AND STORE

GARAGE

GARAGE ACCESS AND TURNING AREA

DRIVEWAY

KITCHEN

utility

wc

cloaks

SNOOKER ROOM

OFFICE

HALLWAY

DINING ROOM

LOUNGE

PORTICO

MH

NEW FOUL DRAIN CONNECTED TO EXISTING FOUL MH.

GROUND FLOOR

DRIVEWAY

WC

WORKSHOP

DN

DRESSING AREA

BATHROOM

BEDROOM 2

EN SUITE

BATHROOM

DRESSING ROOM

ROBE

up

landing

dn

BEDROOM 3

BEDROOM 1

FIRST FLOOR

BED

BED

BED

BED

DN

BATHROOM

LANDING

en suite

ROOF SPACE

THIS DRAWING TO BE READ WITH DRAWINGS
Nº 2008:36:01
2008:36:02
2008:36:03

PP/06/18105

PROPOSED NEW DWELLING AND DETACHED GARAGES ON SITE OF THE FORMER GRANGE MORTIMER ROAD. CUBLEY PENISTONE

Barnsley Metropolitan Borough Council
17 DEC 2008
Corporate Mail Room


SCALE 1:100
DATE DEC 08
DRAWN R HARRIS

2008:36:04


Millé design

R Harris FCSD
M E Harris B A hons
design & construction

Architectural planning, building & interiors
tel: & fax:
0114 2580929

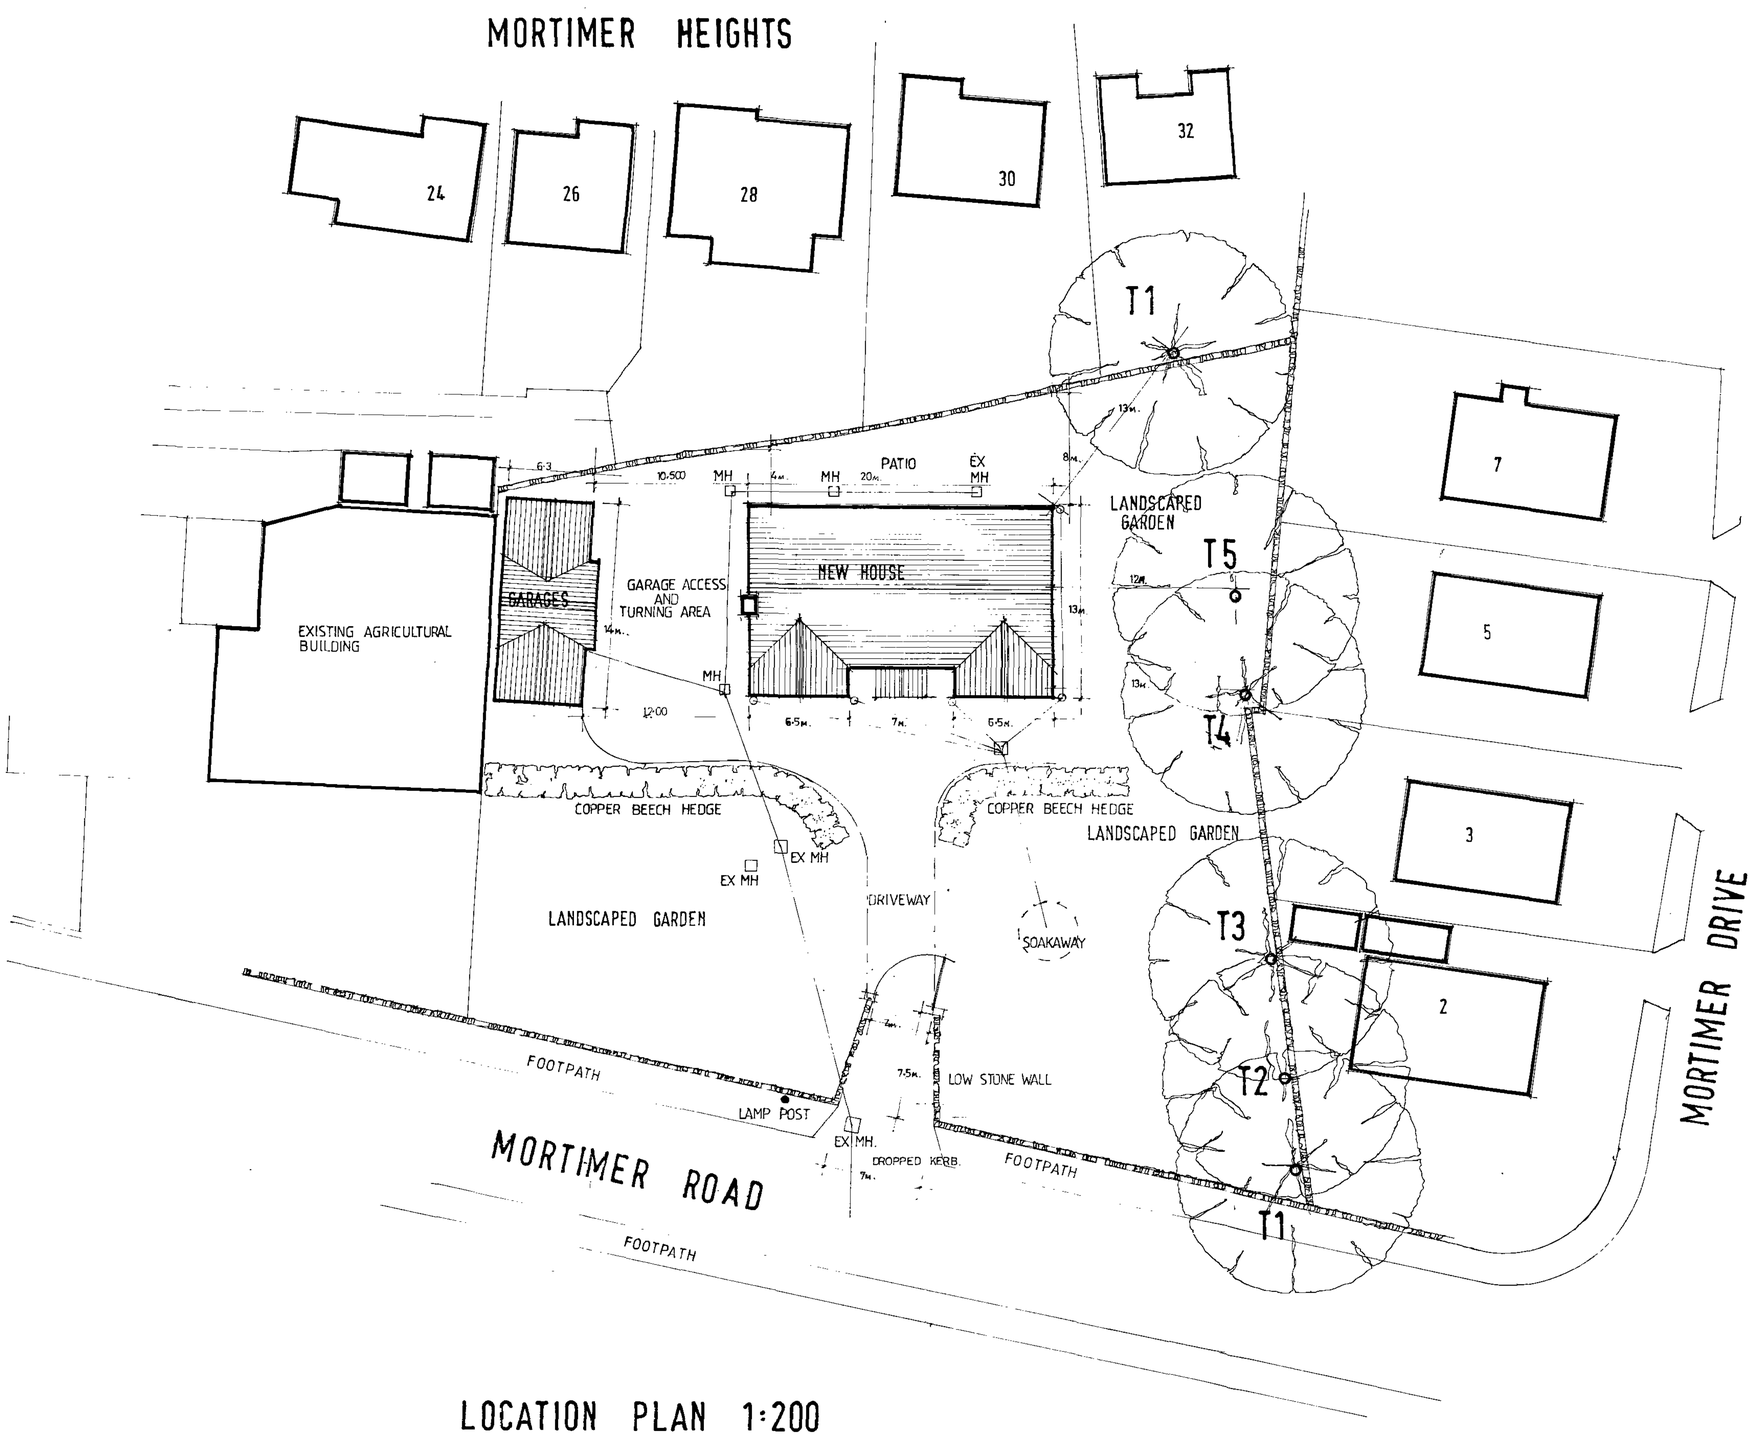

LOCATION PLAN 1:200

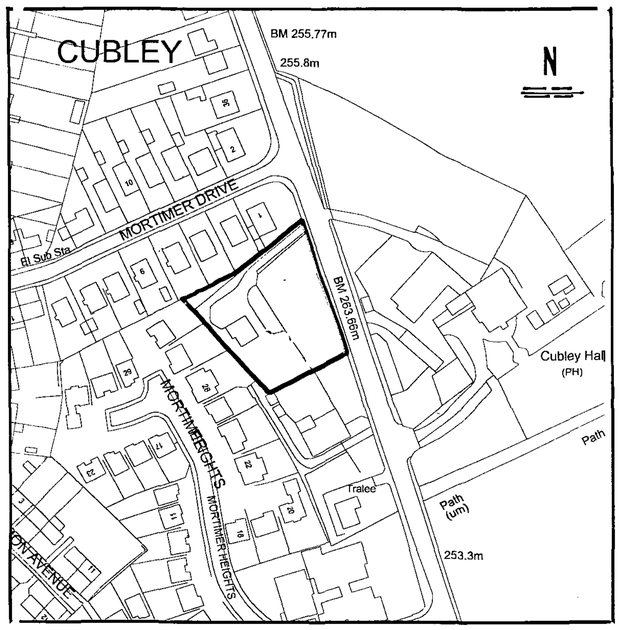

LOCATION PLAN 1:1250

PP/006181/05

PROPOSED NEW DWELLING AND DETACHED GARAGES ON SITE OF THE FORMER GRANGE MORTIMER ROAD. CUBLEY PENISTONE

Barnsley Metropolitan Borough Council
17 DEC 2008
Corporate Mail Room

SCALE 1:200
DATE NOV 08
DRAWN R HARRIS

2008:36:02

Millé design
R. Harris FCSD
M. E. Harris B.A.hons
design & communication
Architectural planning, building & interiors
tel: & fax:
0114 2886929

MORTIMER HEIGHTS

24 26 28 30 32

T1

GARAGE GARAGE

7

EX MH

EX MH

GARAGE

EXISTING AGRICULTURAL BUILDING.

T5

5

DRIVEWAY

GARDEN

COPPER BEECH HEDGE COPPER BEECH HEDGE

T4

DRIVEWAY

MORTIMER DRIVE

EX MH

EX MH

3

TIMBER FENCE

GRASS GRASS

THE GRANGE

T3

1

GATE

T2

FENCE

LAMP POST EX MH FOOTPATH

T1

MORTIMER ROAD


FOOTPATH

LOCATION PLAN 1:200

FRONT ELEVATION

REAR ELEVATION

SIDE ELEVATION SIDE ELEVATION

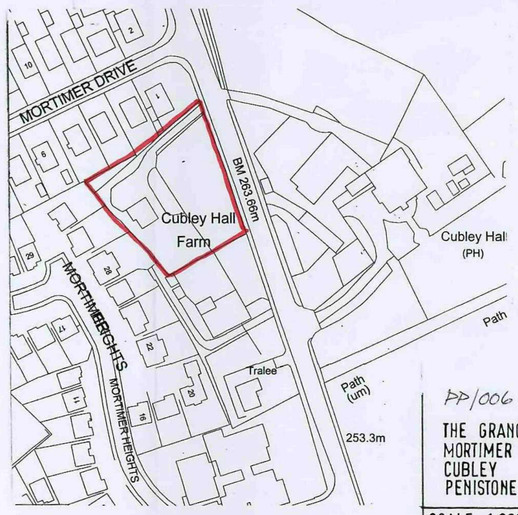

LOCATION PLAN 1:1250

PP/006 18/05

THE GRANGE
MORTIMER ROAD
CUBLEY
PENISTONE

Barnsley Metropolitan Borough Council
17 DEC 2008
Corporate Mail Room

SCALE 1:200 1:100
DATE NOV 08
DRAWN R HARRIS

2008 : 36 : 01

Millé design
c s d R. Harris F.C.S.D. M. E. Harris B.A.hons design & construction
Architectural planning, building & interiors
tel: & fax: 0114 2886929