




EXISTING FRONT ELEVATION
SCALE 1:100

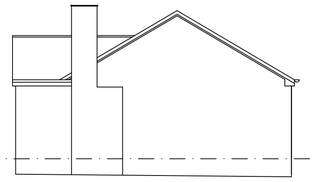


EXISTING SIDE ELEVATION
SCALE 1:100

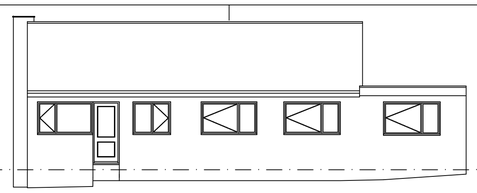


EXISTING REAR ELEVATION
SCALE 1:100

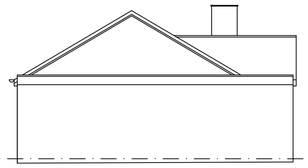


EXISTING SIDE ELEVATION
SCALE 1:100

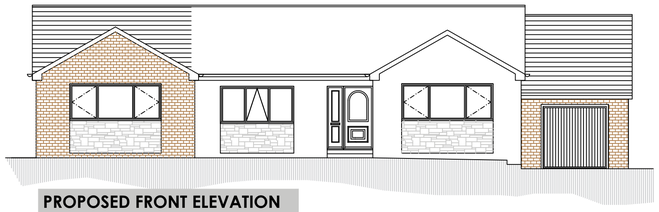


PROPOSED FRONT ELEVATION
SCALE 1:100

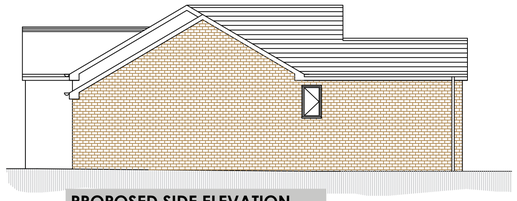


PROPOSED SIDE ELEVATION
SCALE 1:100

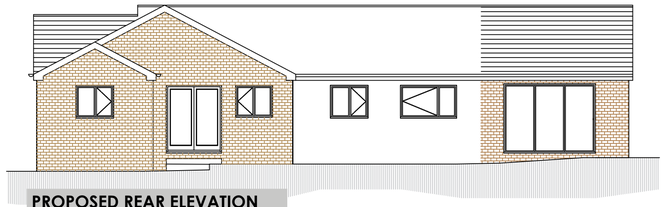


PROPOSED REAR ELEVATION
SCALE 1:100

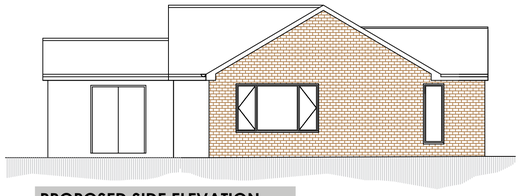


PROPOSED SIDE ELEVATION
SCALE 1:100

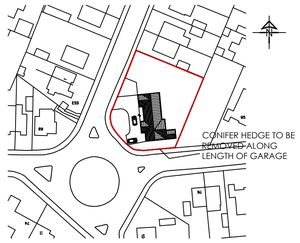


LOCATION PLAN
SCALE 1:1250

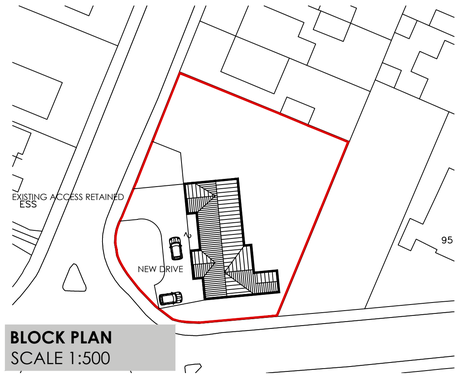

BLOCK PLAN
SCALE 1:500

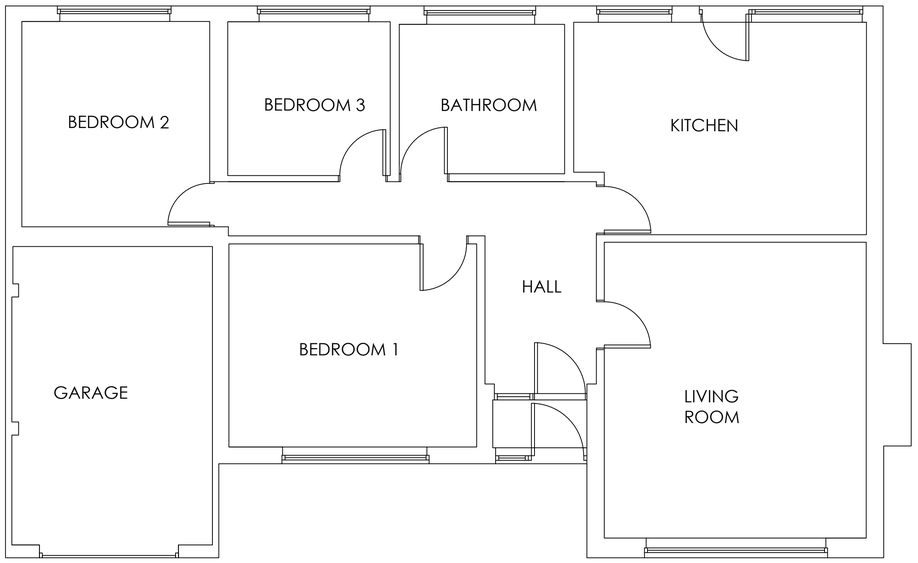

EXISTING GROUND FLOOR PLAN
SCALE 1:50

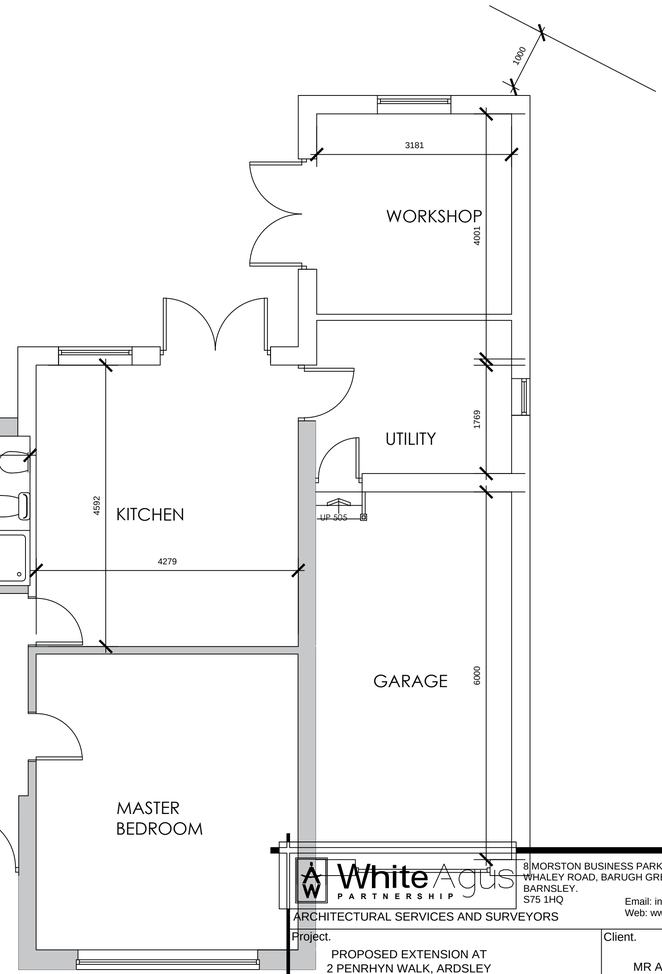

PROPOSED GROUND FLOOR PLAN
SCALE 1:50

White Agus PARTNERSHIP
8 MORSTON BUSINESS PARK, WHALEY ROAD, BARUGH GREEN, BARNSLEY. S75 1HQ
Phone: 01226 208482
Fax: 01226 283030
Email: info@whiteaguspartnership.co.uk
Web: www.whiteaguspartnership.co.uk
ARCHITECTURAL SERVICES AND SURVEYORS

Project.
PROPOSED EXTENSION AT
2 PENRHYN WALK, ARDSLEY
BARNSLEY, S71 5DR

Client.
MR AND MRS YARDLEY

Drawing Title.
PLANS & ELEVATIONS

Date. DECEMBER 2016
Scale. 1:50 @ A1
Ref. 16-131
Dwg. No. 01
Rev. E

Date	Suffix	Description	Date	Suffix	Description
06/01/2017	A	REVISED TO CLIENT REQUIREMENTS			
17/01/2017	B	REVISED TO CLIENTS REQUIREMENTS			
10/03/2017	C	ACCESS CLARIFIED			
25-04-17	D	REVISED TO P.O. REQUIREMENTS			
26-04-17	E	REVISED TO CLIENTS REQUIREMENTS			