



PROPOSED FRONT ELEVATION
SCALE 1:50




PROPOSED FRONT ELEVATION
SCALE 1:100

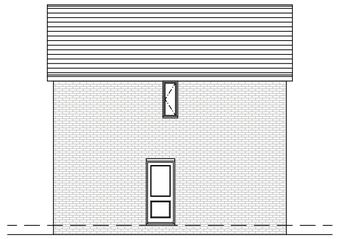


PROPOSED SIDE ELEVATION
SCALE 1:100

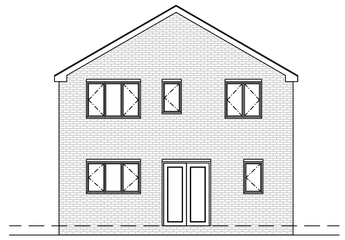


PROPOSED REAR ELEVATION
SCALE 1:100

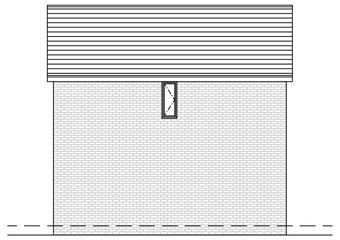


PROPOSED SIDE ELEVATION
SCALE 1:100

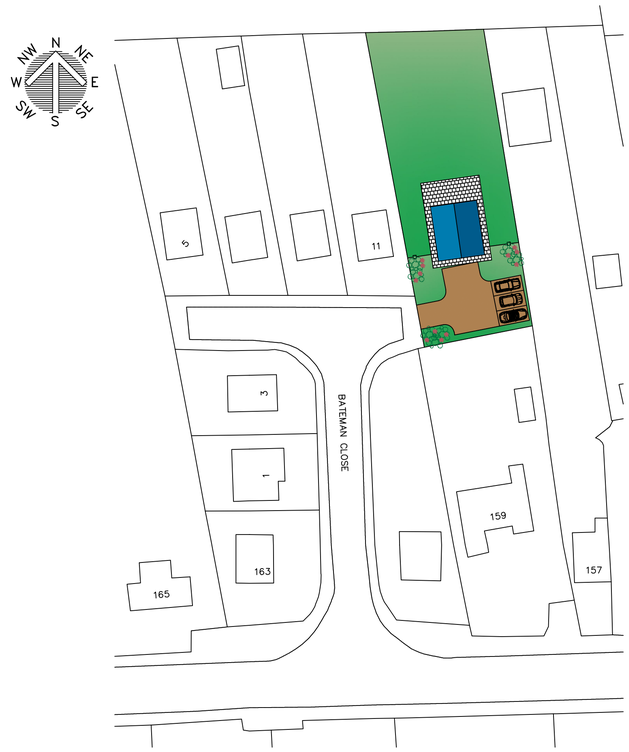


BLOCK PLAN
SCALE 1:500

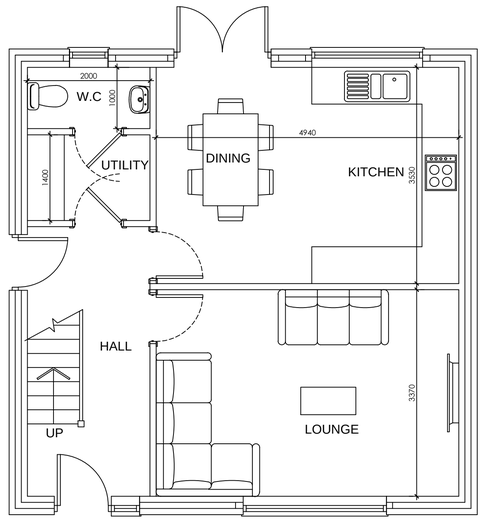

GROUND FLOOR PLAN
SCALE 1:50

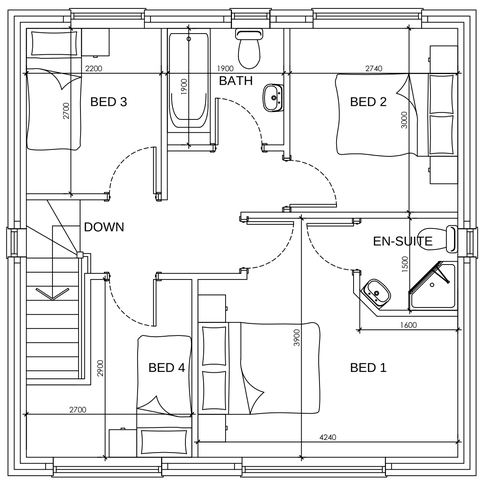

FIRST FLOOR PLAN
SCALE 1:50

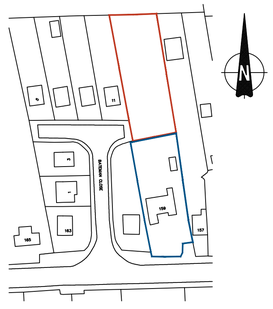

LOCATION PLAN
SCALE 1:1250

White Agus PARTNERSHIP
ARCHITECTURAL SERVICES AND SURVEYORS
8 MORSTON BUSINESS PARK,
WHALEY ROAD, BARUGH GREEN,
BARNSLEY.
S75 1HQ
Phone: 01226 208482
Fax: 01226 283030
Email: info@whiteaguspartnership.co.uk
Web: www.whiteaguspartnership.co.uk

Project.	Client.	
PROPOSED DWELLING ON LAND ADJ 159 WEET SHAW LANE, CUDWORTH BARNSLEY, S72 8BL		
Drawing Title. PLANS & ELEVATIONS	Date. NOVEMBER 2015	Scale. 1:50 @ A1
	Ref. 15-031	Dwg. No. 01
		Rev.

Date	Suffix	Description	Date	Suffix	Description