
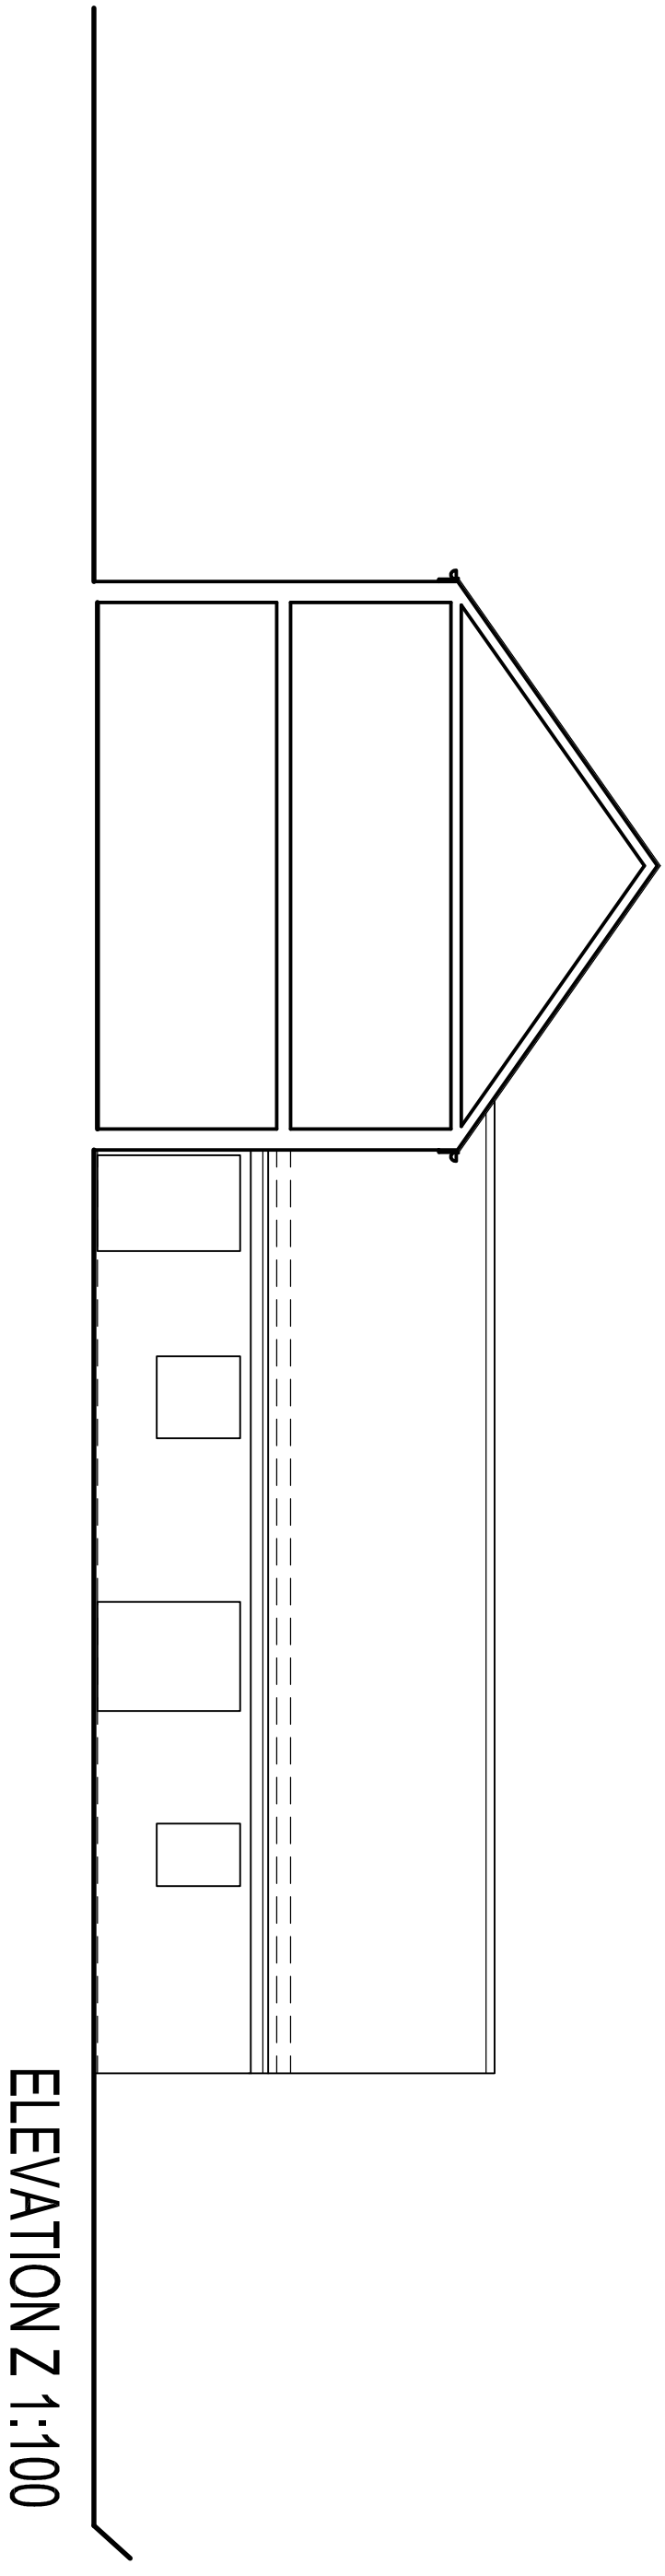


ELEVATION Z 1:100

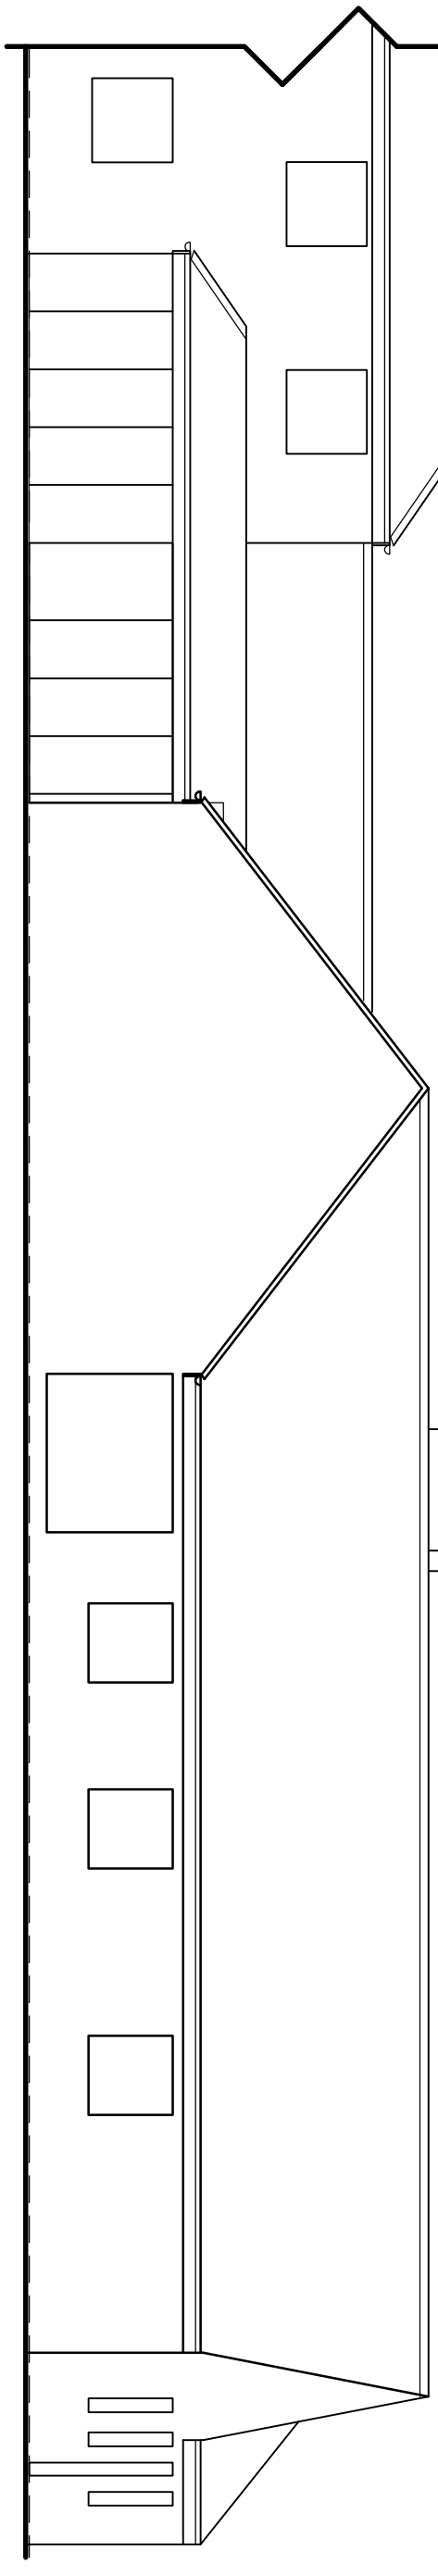

NORTH WEST ELEVATION 1:100

Andromeda ARCHITECTURE 686 STANNINGTON ROAD SHEFFIELD S6 6AJ Tel: (0114) 2854 207	MR. B. KALAR AT, HAWTHORNE HOUSE, SCEPTONE GROVE, SHAFTON, S72 PROPOSED ENTRANCE / CAR PARK, PROPOSED EXSTENSIONS & ALTERATIONS TO HOME			
	ELEVATIONS AS EXISTING	SCALE 1:100	MARCH'09	04/0307/S1.6

© COPYRIGHT EXISTS ON THE DESIGNS AND INFORMATION SHOWN ON THIS DRAWING The contractor must verify all dimensions on site before making shop drawings or commencing work of any kind. No dimensions to be scaled from this drawing.