
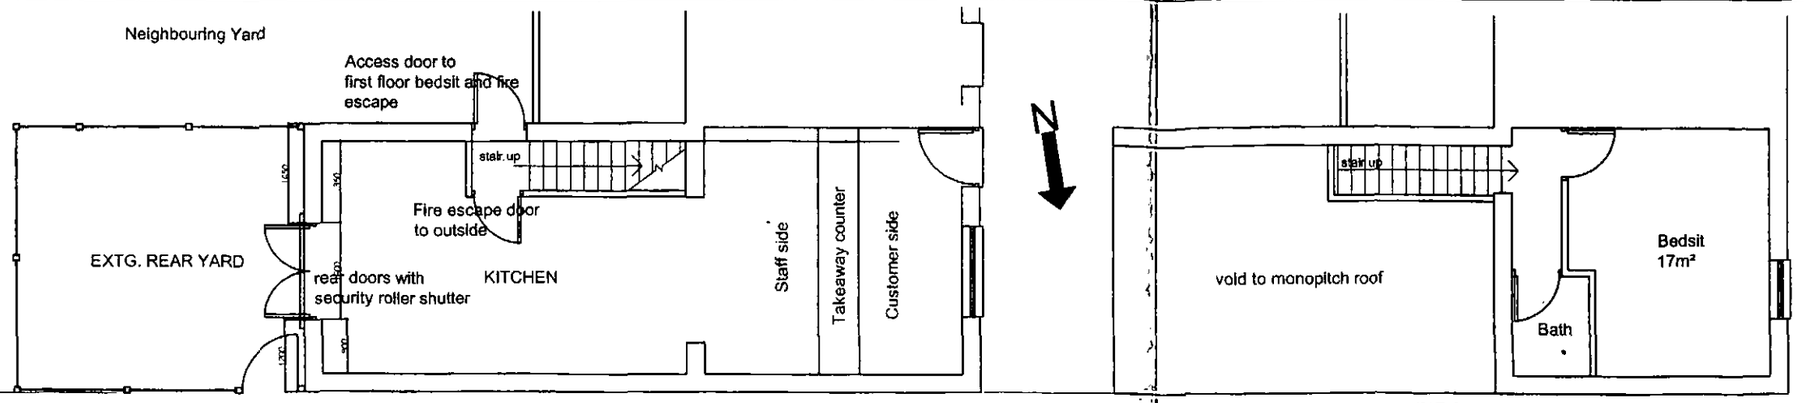



GROUND FLOOR PLAN

FIRST FLOOR PLAN

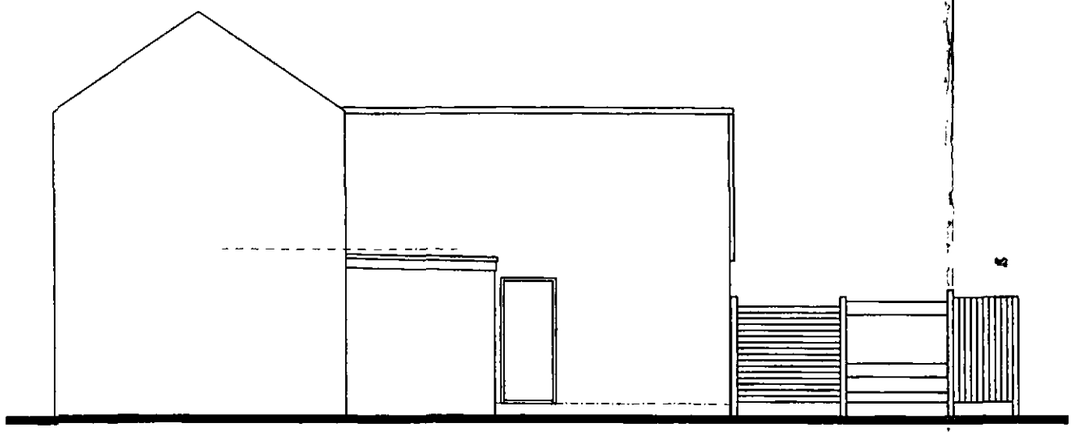


NEIGHBOURING YARD ELEVATION

94 RACECOMMON ROAD

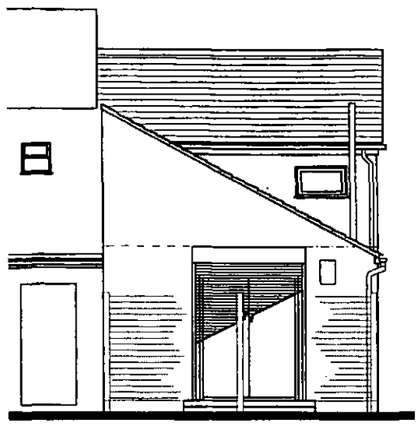


BACK STREET ELEVATION

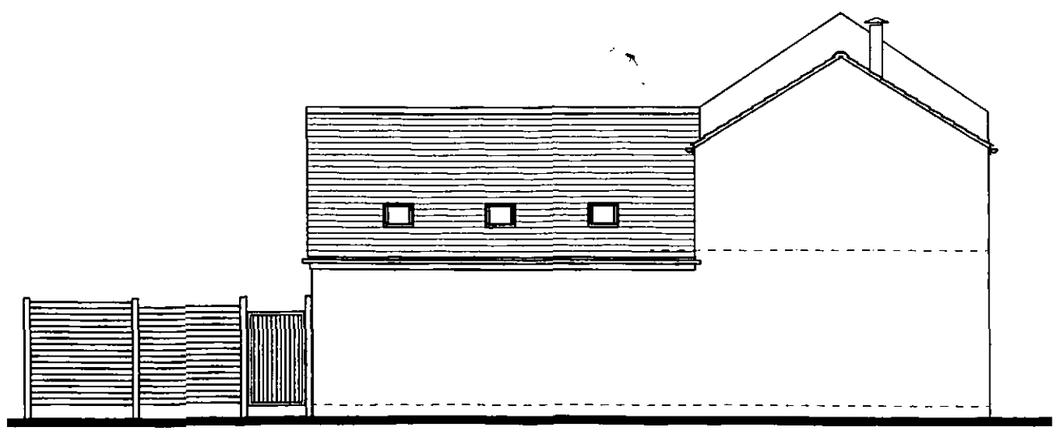

FIFE STREET ELEVATION

94 RACECOMMON ROAD 96 RACECOMMON ROAD

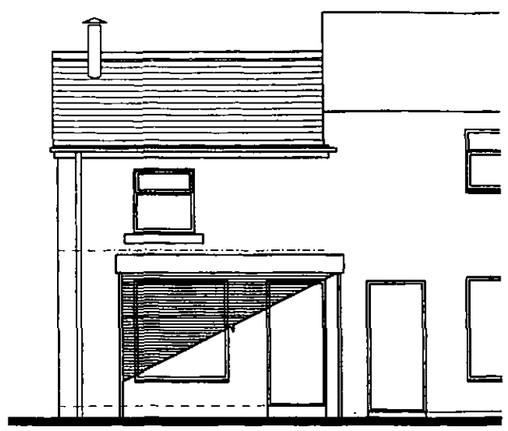

RACECOMMON ROAD ELEVATION

Revision Checked/Dated

PLANNING

Project Title:

94 Racecommon Road
Barnsley
S70 6AP


Drawing:

Existing Plans & Elevations
Site Plan

Date:	Feb 2011	Drawing Number:	
Scale:	1:100@A3		941104
Drawn:	RaC	Revision:	-
Checked:	-		

Figured dimensions to be taken in preference to scaled dimensions and site dimensions must be checked before work is commenced.

Original Drawing Size A3

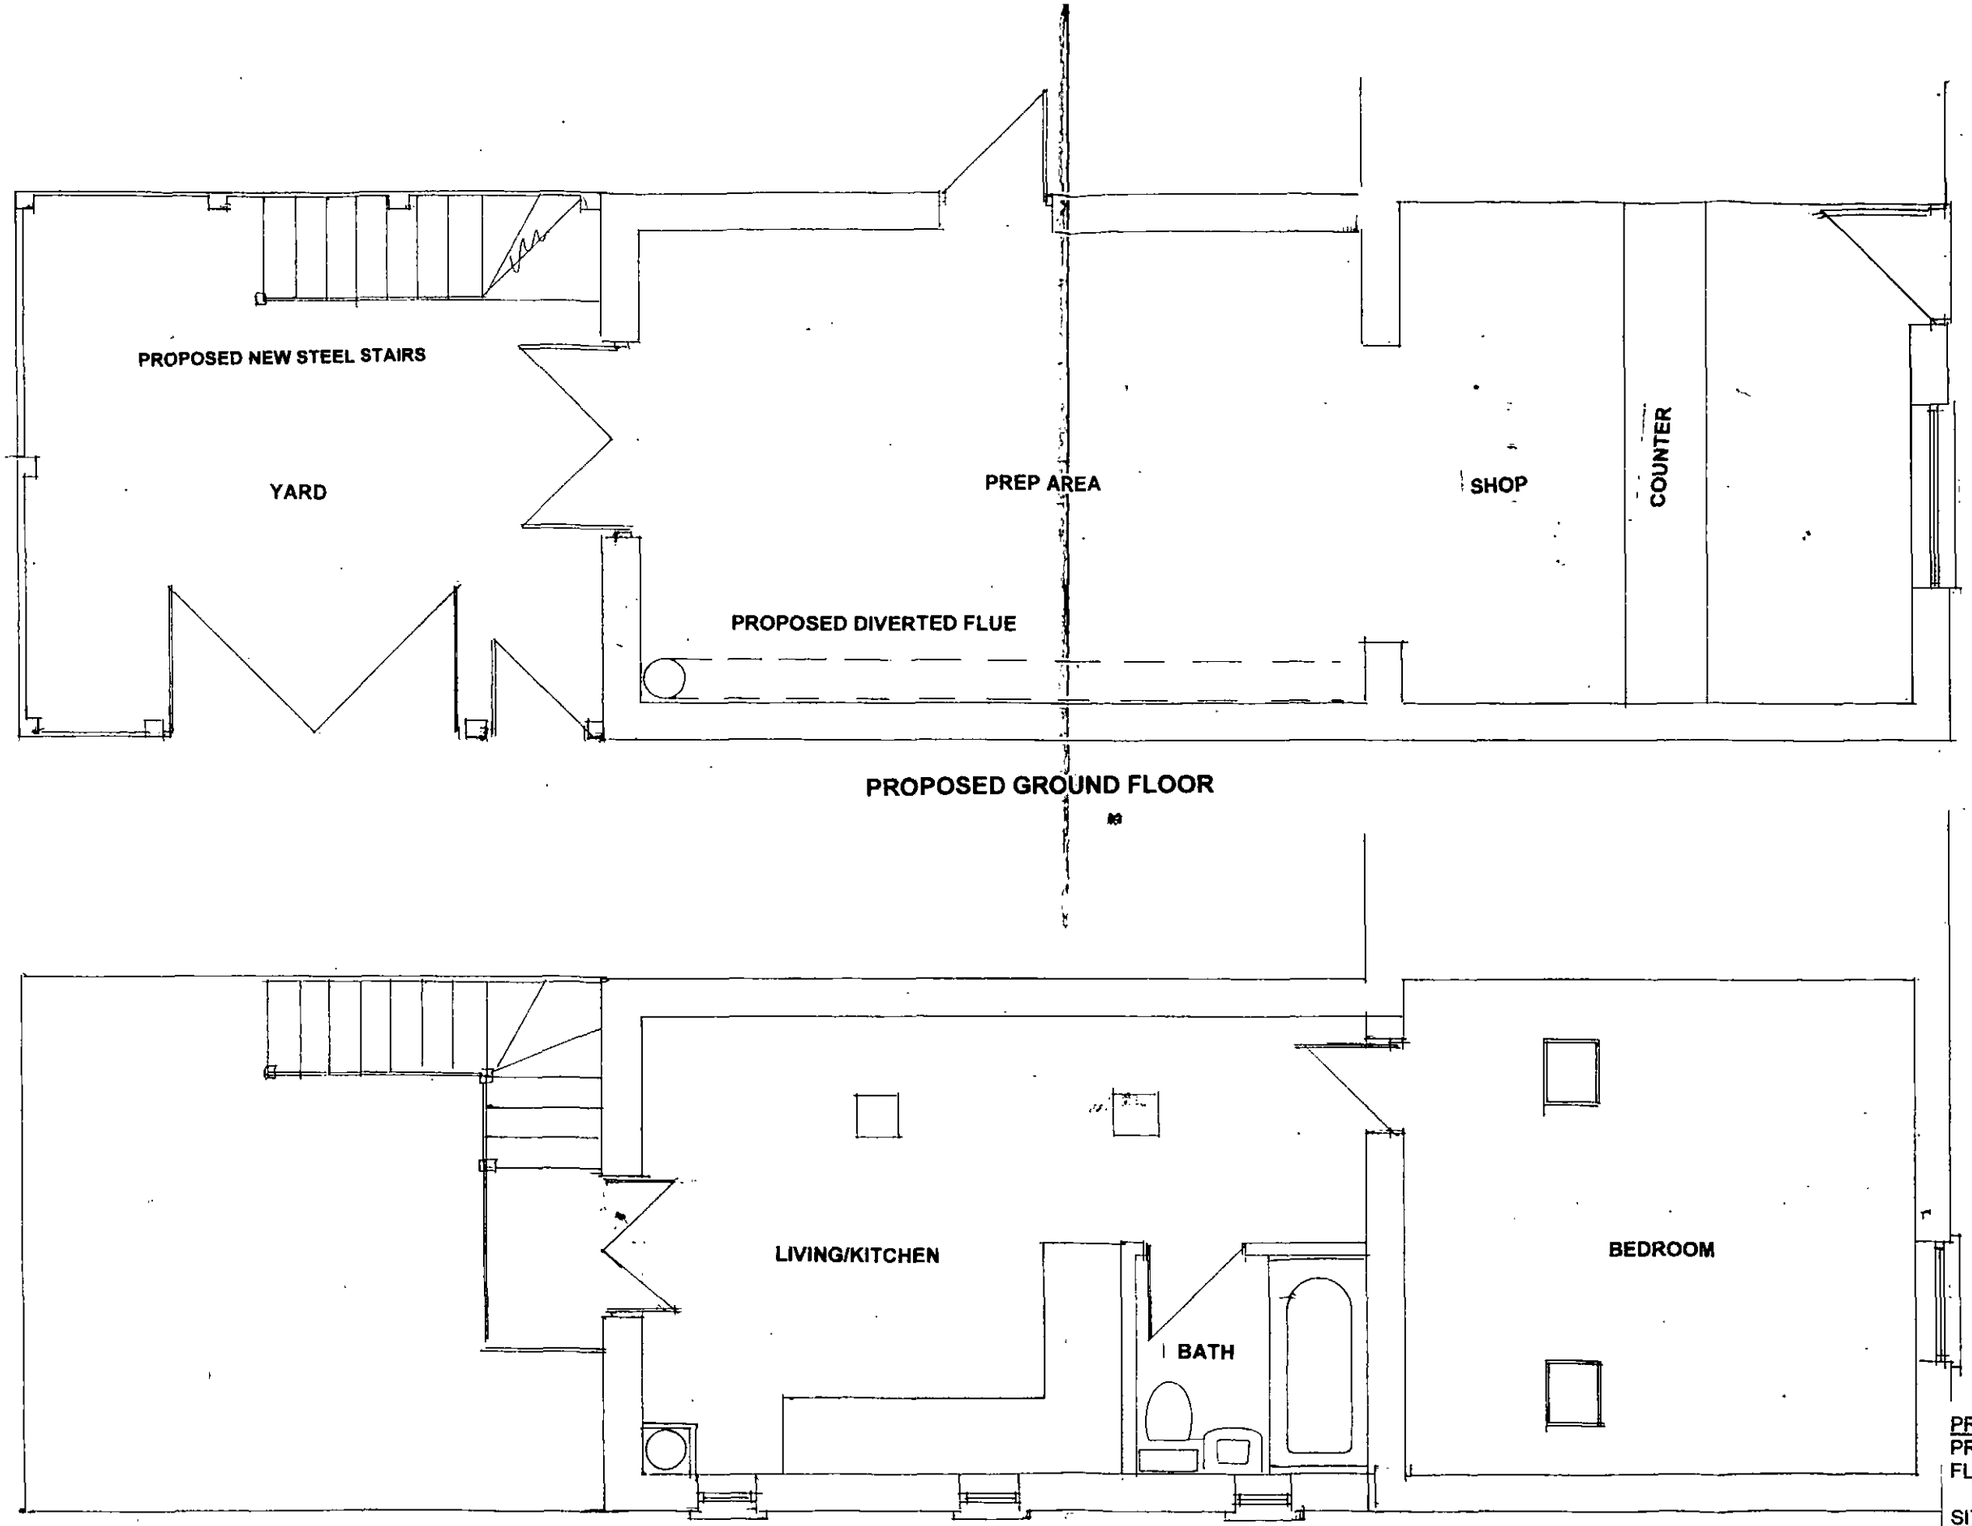

PROPOSED GROUND FLOOR

PROPOSED FIRST FLOOR


FLUE BOXED IN AND SOUND PROOFED
FLUE TERMINAL

PROPOSAL
PROPOSED EXTENSION TO FIRST FLOO
FLAT

SITE ADDRESS
THE COTTAGE
94 RACECOMMON ROAD
BARNSLEY
S70 6AP

CLIENT
MR MANSOUR GHARIB


SCALE: 1:50 1:100
DATE: APRIL 2012

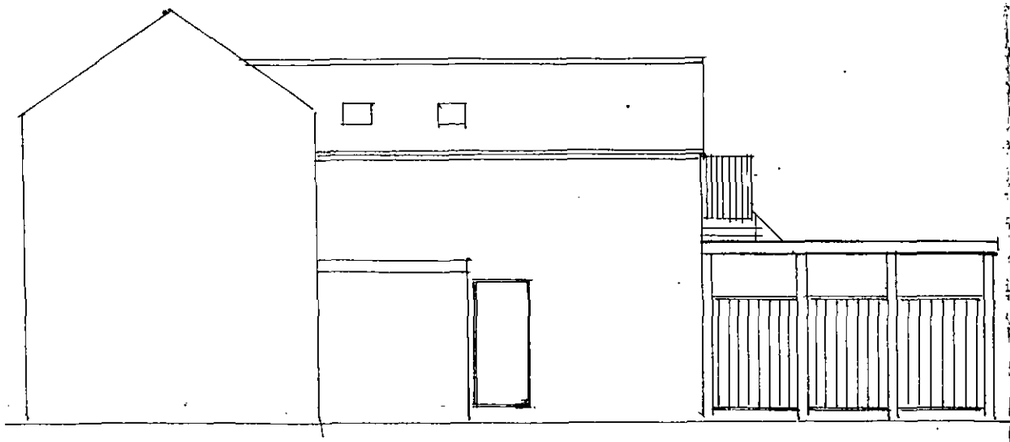


PROPOSED SIDE



PROPOSED REAR

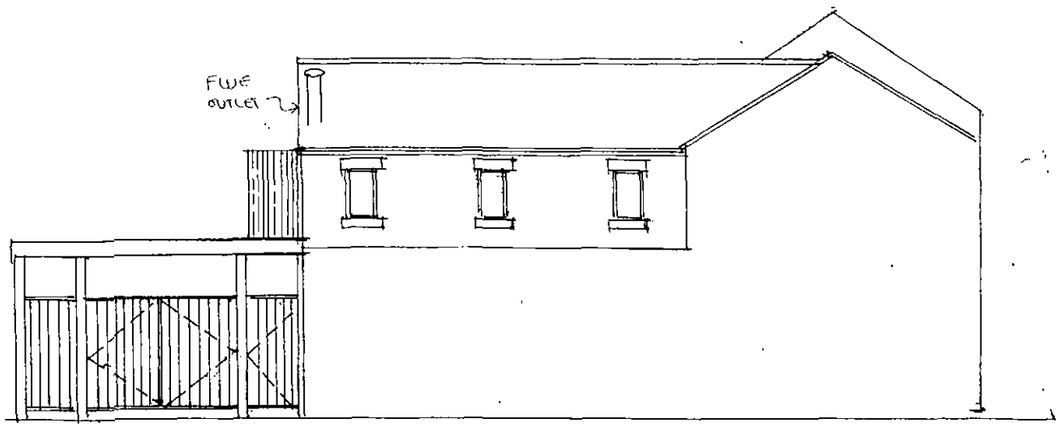

PROPOSED SIDE

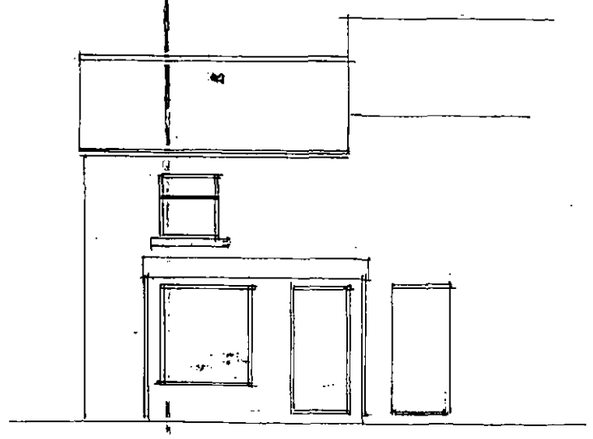


PROPOSED FRONT (NO CHANGE)

PROPOSAL
PROPOSED EXTENSION TO FIRST FLOOR FLAT


SITE ADDRESS
THE COTTAGE
94 RACECOMMON ROAD
BARNSLEY
S70 6AP

CLIENT
MR MANSOUR GHARIB


SCALE: 1:50 1:100
DATE: APRIL 2012

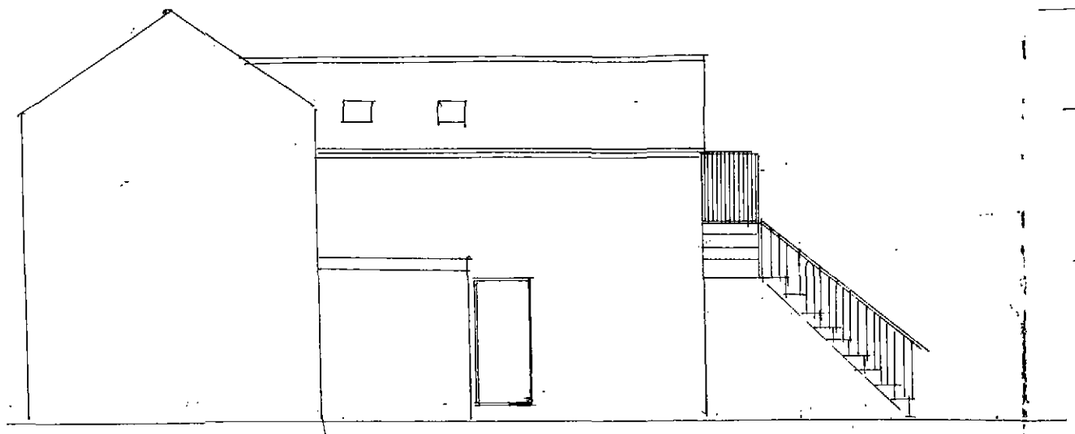


PROPOSED SIDE

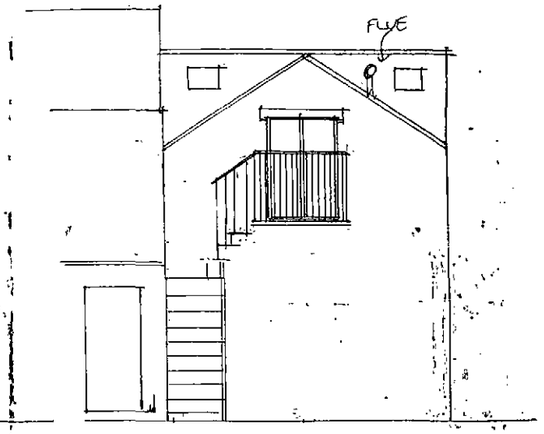

PROPOSED REAR

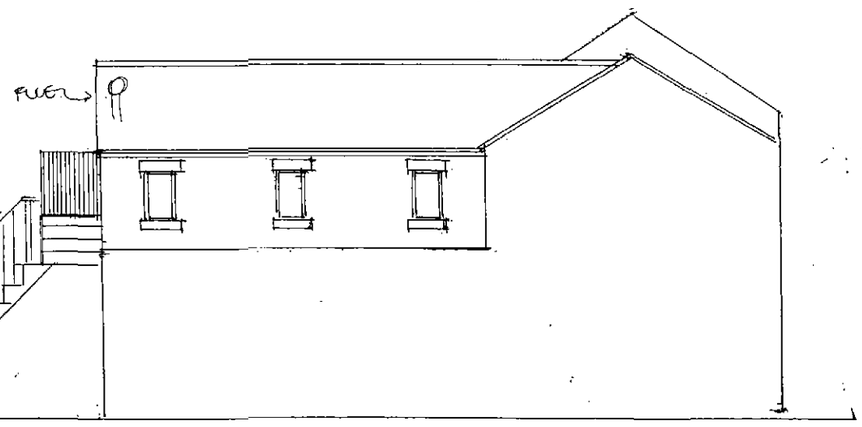

PROPOSED SIDE

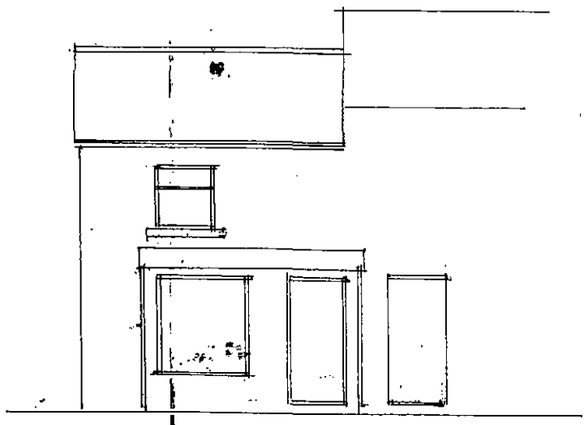

PROPOSED FRONT (NO CHANGE)

PROPOSALS SHOWN WITHOUT YARD FENCE FOR CLARITY

PROPOSAL
PROPOSED EXTENSION TO FIRST FLOOR FLAT

SITE ADDRESS
THE COTTAGE
94 RACECOMMON ROAD
BARNSLEY
S70 6AP

CLIENT
MR MANSOUR GHARIB

SCALE: 1:50 1:100
DATE: APRIL 2012