
200 PHOTOVOLTAIC SOLAR PANELS:
Axicte or similar approved
to specialists details

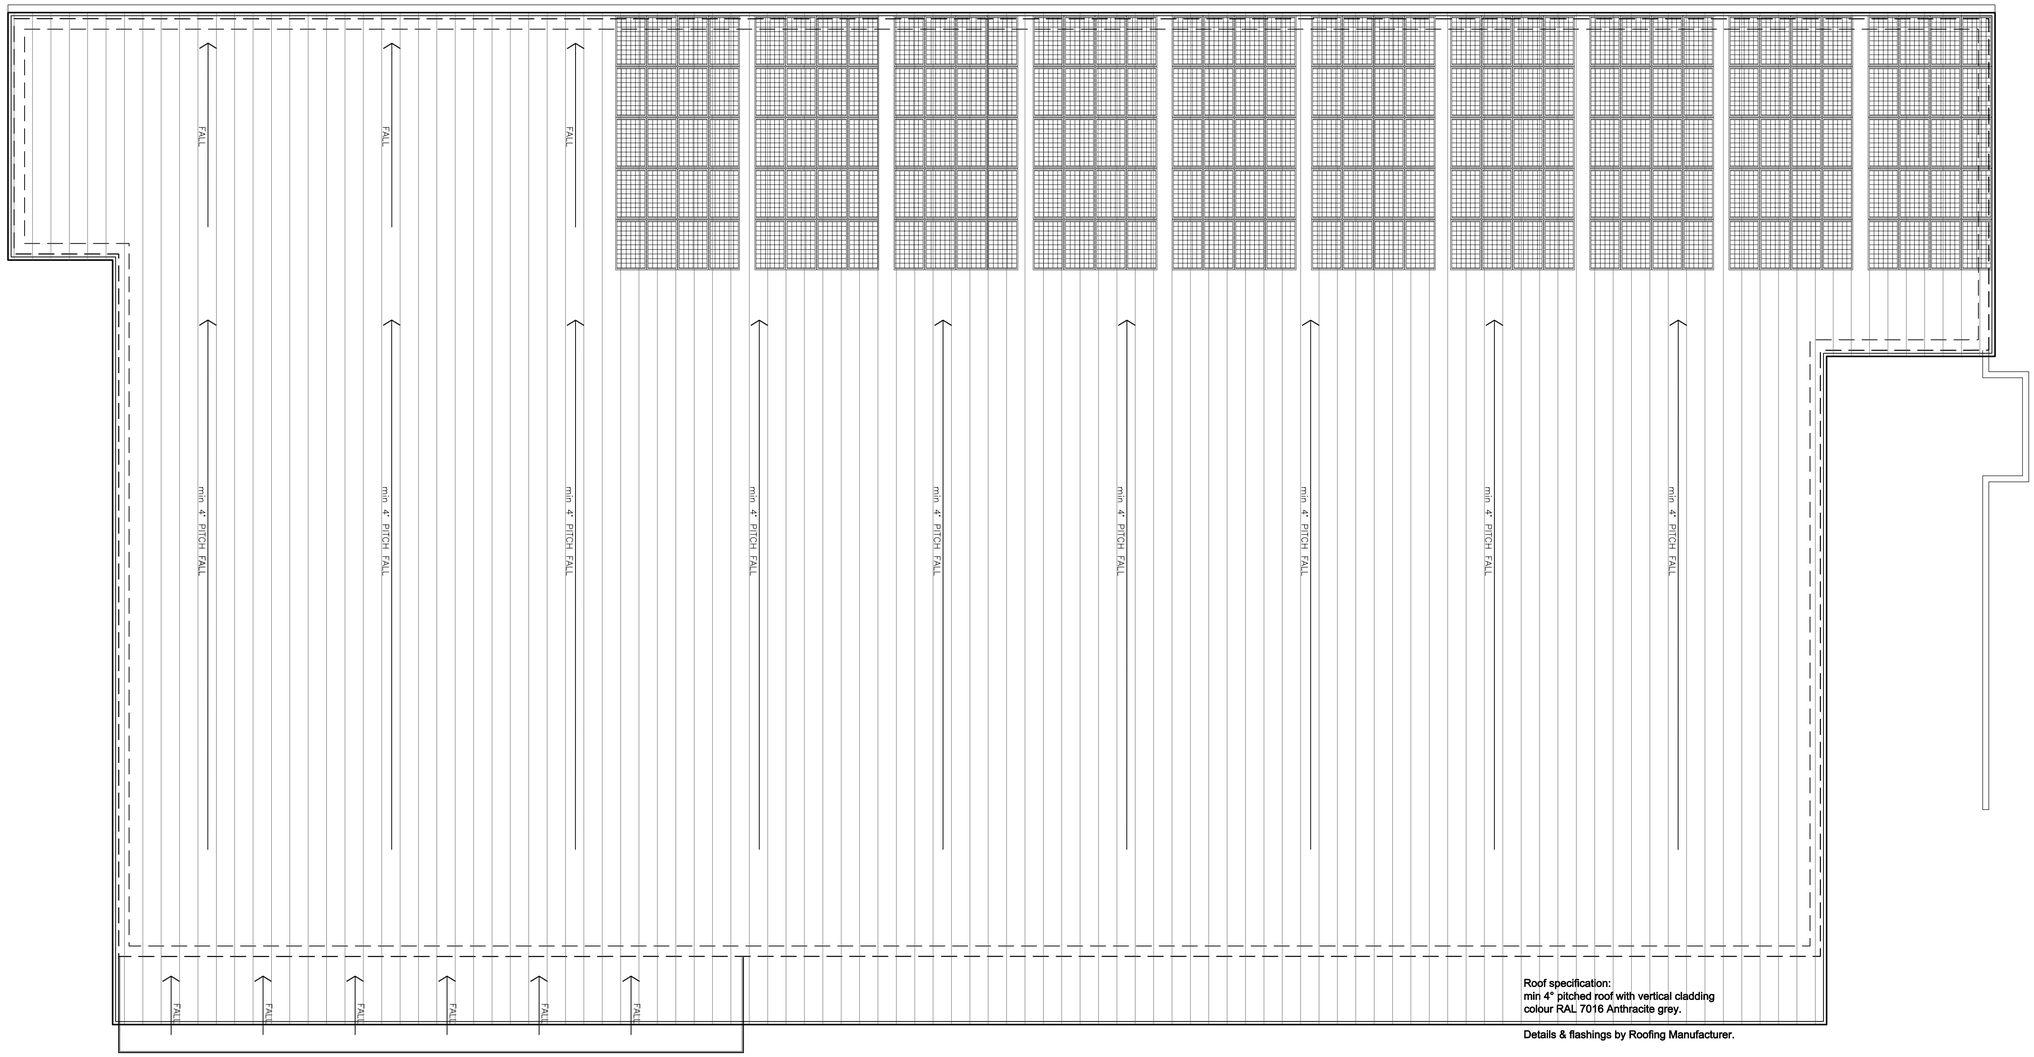

Roof specification:
min 4° pitched roof with vertical cladding
colour RAL 7016 Anthracite grey.

Details & flashings by Roofing Manufacturer.

Glazed Canopy Roof :
By Specialist Canopy Contractor.

Canopy:
Steelwork to be colour RAL 7016 Anthracite grey

Rev	Date	Description	Rev By	Chk'd By
B	23.10.14	Updated inline with new store layout	LH	NJC
A	12.08.14	Updated inline with new store layout	LH	NJC

Project Title	Proposed Development High Street Royston			Drawing Title	Proposed Roof Plan
				Job-Dwg No	1124-104 Rev B
Client	Aldi Stores Ltd				
Status	Planning				
Scale	1:100	Drawing Size	A1		
Drawn By	LH	Checked By	JDB	Date	02/14

THE HARRIS PARTNERSHIP WAKEFIELD
2 St. Johns North, Wakefield, WF1 3QA
t. 01924 291 800 f. 01924 290 072

THE HARRIS PARTNERSHIP MANCHESTER
2nd Floor, Carvers Warehouse,
77 Dale Street, Manchester, M1 2HG
t. 0161 238 8555 f. 0161 244 5809

THE HARRIS PARTNERSHIP MILTON KEYNES
The Old Rectory, 79 High Street
Newport Pagnell, MK16 8AB
t. 01908 211 577 f. 01908 211 722

THE HARRIS PARTNERSHIP READING
101 London Road, Reading, RG1 5BY
t. 0118 950 7700 f. 0118 956 8642

THE HARRIS PARTNERSHIP
ARCHITECTS
www.harrispartnership.com

This drawing is copyright and may not be reproduced in whole or part without written authority. Do not scale off this drawing.

CAD file reference