

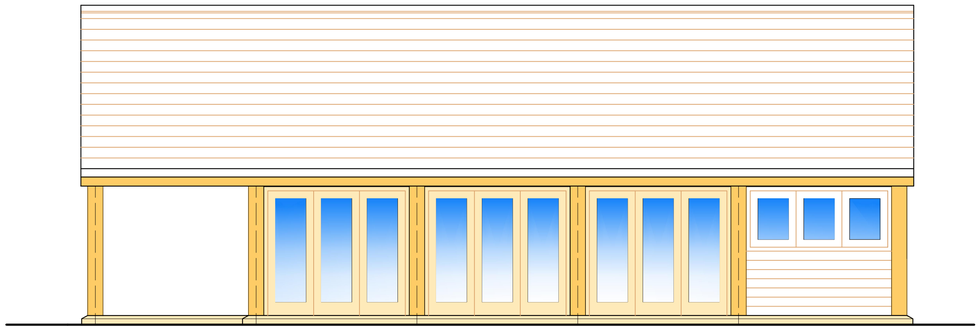


SOUTH ELEVATION

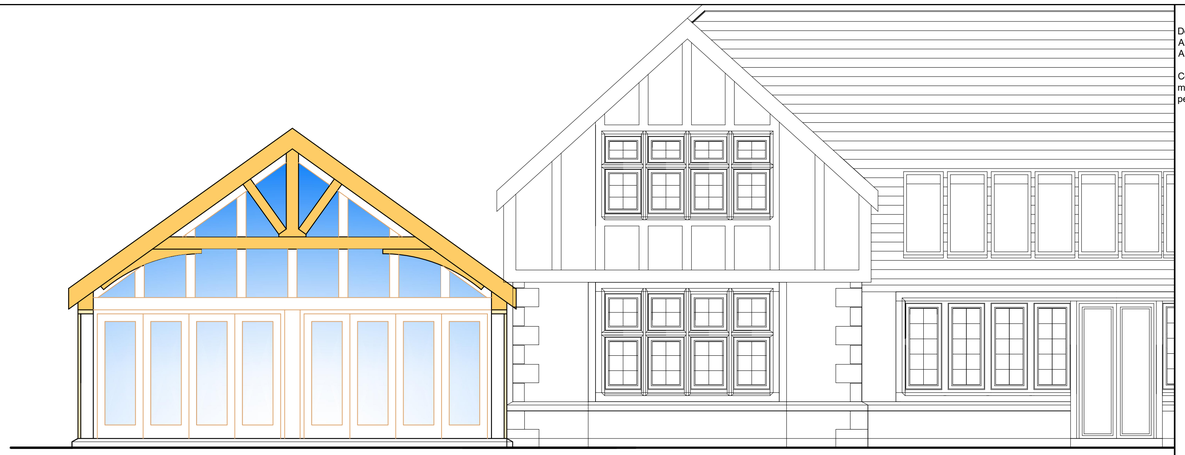


WEST ELEVATION


MAIN HOUSE WEST ELEVATION

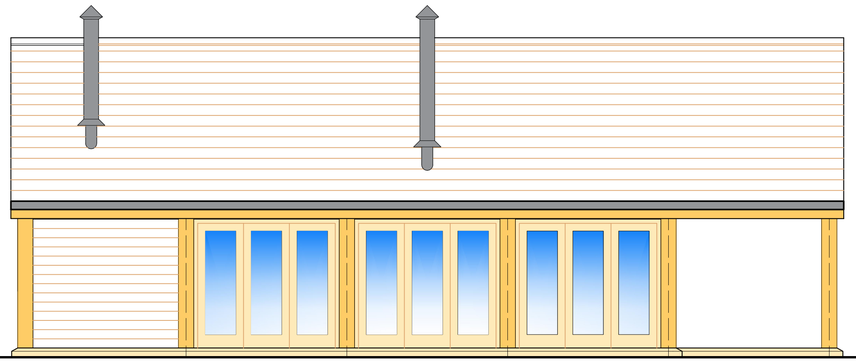


NORTH ELEVATION

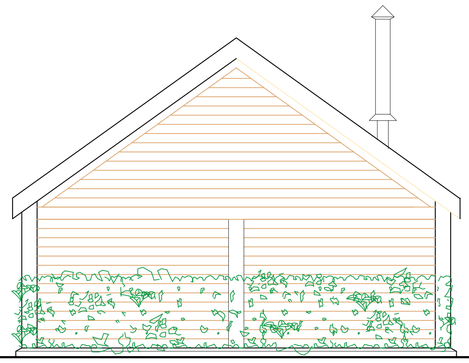


EAST ELEVATION

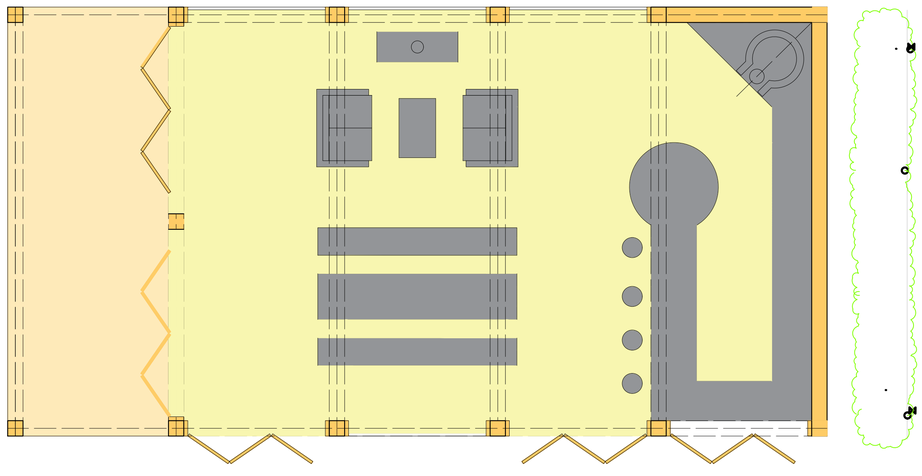

FLOOR PLAN

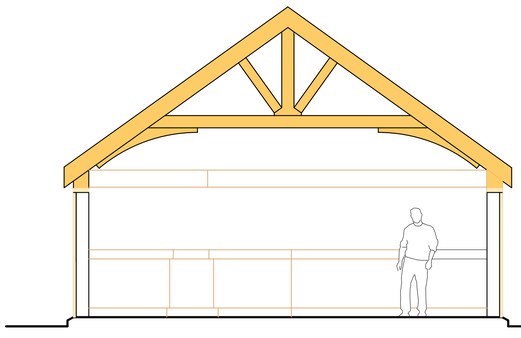

SECTION

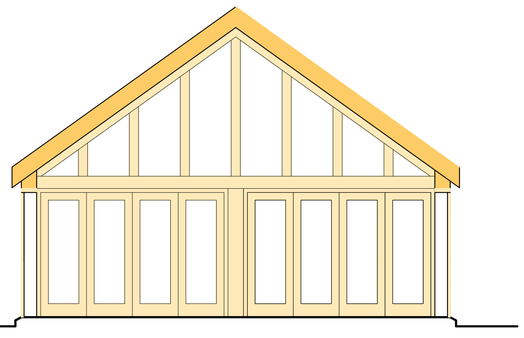


SECTION

SCALE 1:50
0 1m 2m 3m 4m 5m

0 10 20 30 40 50 60 70 80 90 100mm
SCALE 1:1

Do not scale from this drawing.
All dimensions to be checked on site.
Any discrepencies to be reported to the Architect.

Copyright All rights reserved. No part of this drawing may be reproduced or transmitted in any form without permission in writing from The Plan Shop Architects

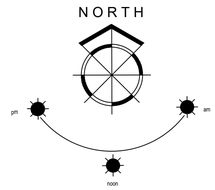

REVISIONS

REV A 25/01/18
BOUNDARY AMENDED

The Plan Shop Architects
Landscape & Interior Designers
The Assembly Rooms 29 Market Place
Bedale North Yorkshire DL8 1ED
T: 01677 426616
E: admin@theplanshop.net
W: www.ps-architects.co.uk

CLIENT
MR AND MRS G DOYLE

JOB
PROPOSED GARDEN PAVILION

DRAWING TITLE
PLANS, ELEVATIONS AND SECTIO

SCALE	DRAWN
1:50	IH
DATE	CHECKED
NOV 2020	

DRAWING NUMBER	REVISION
BMBC/1329/02	