

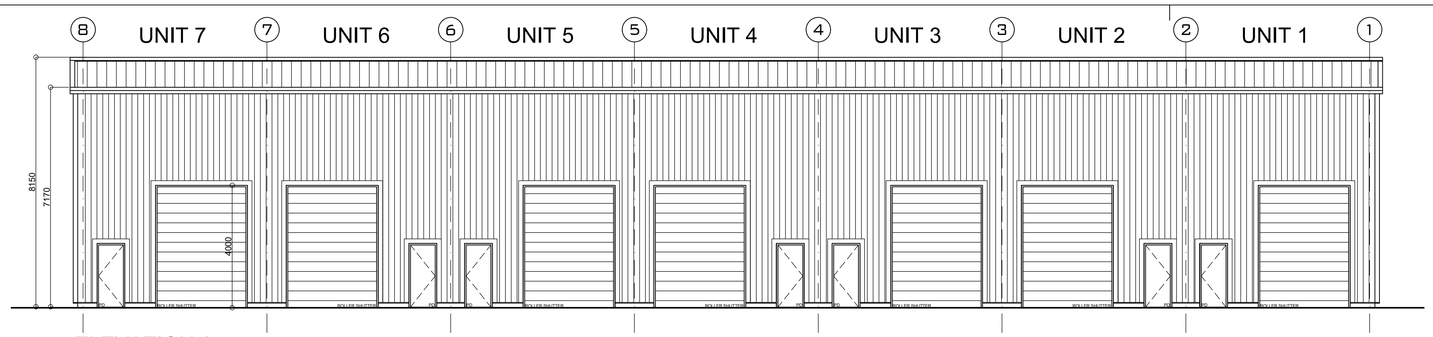



ELEVATION 2 SCALE 1:100

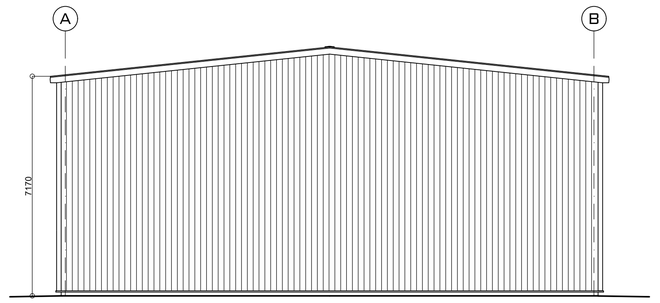


ELEVATION 1 SCALE 1:100

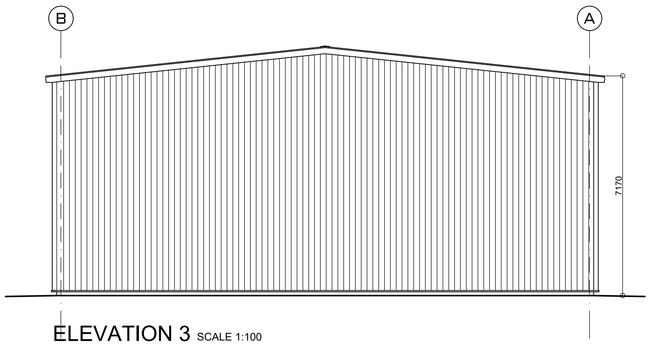


ELEVATION 3 SCALE 1:100

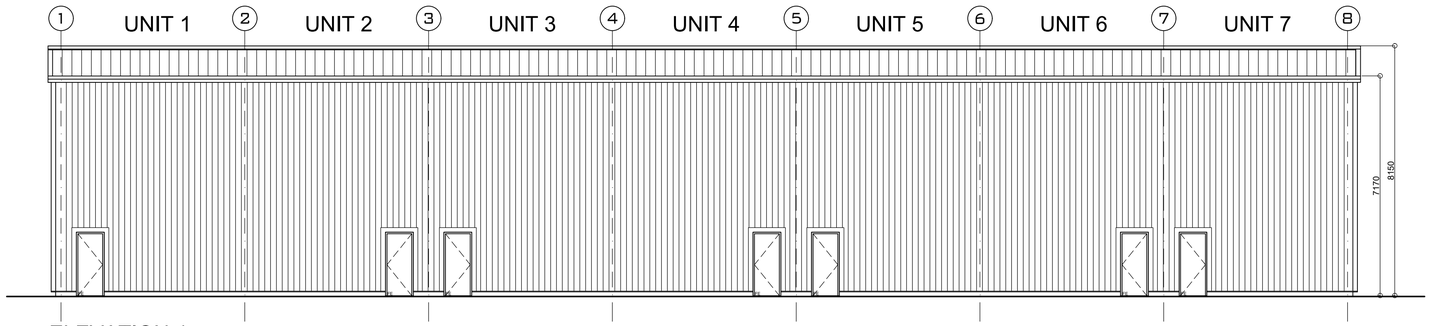

ELEVATION 4 SCALE 1:100

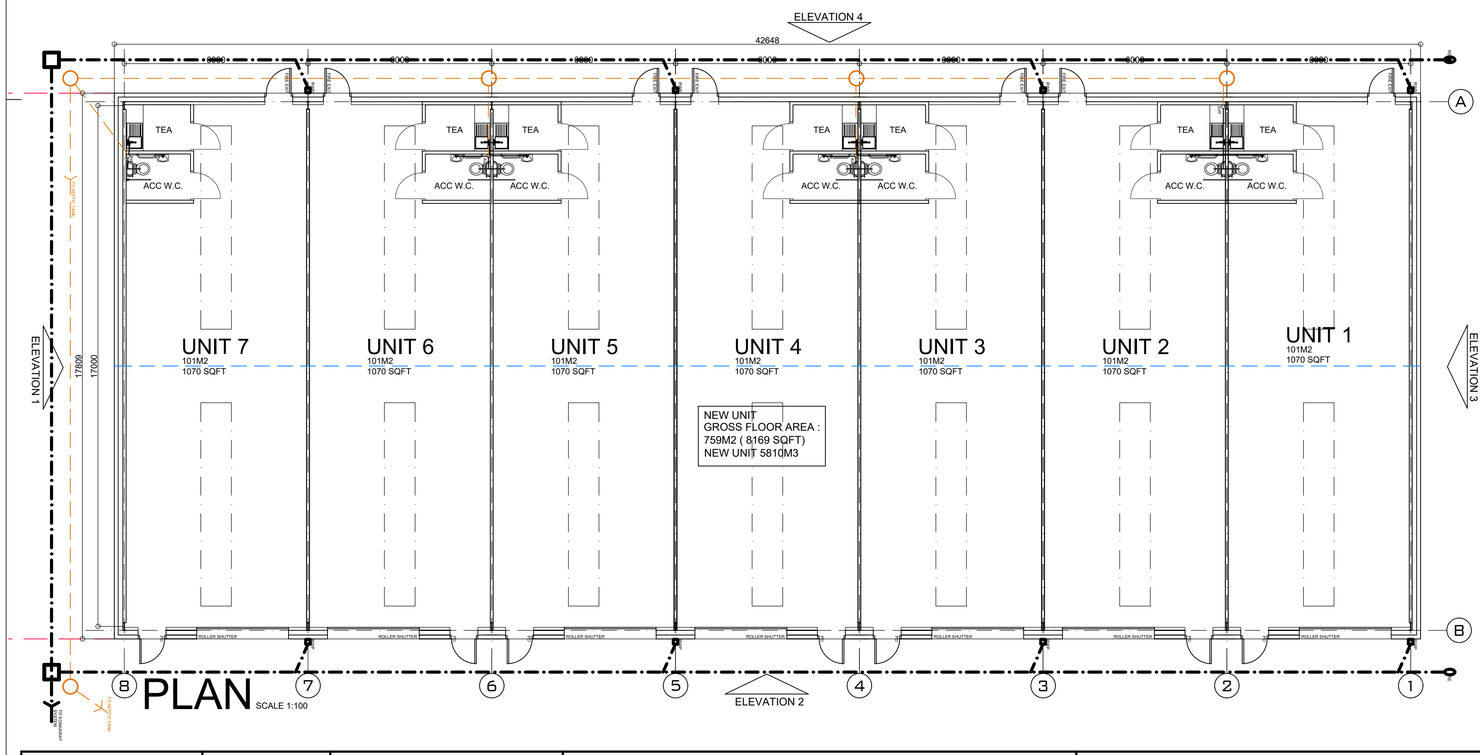

PLAN SCALE 1:100

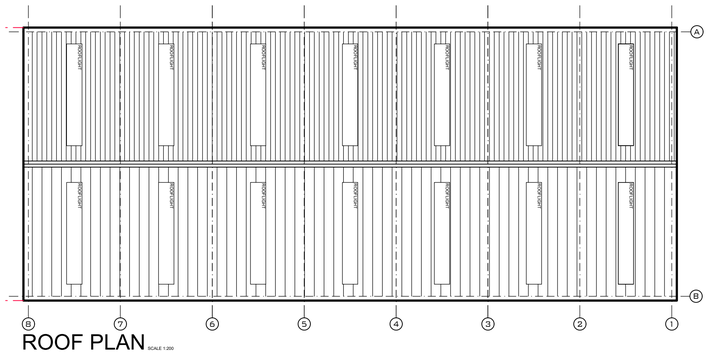

ROOF PLAN SCALE 1:200



3D VIEW

Notes.

MATERIALS :
WALLS : VERTICAL PROFILED STEEL SHEETS COLOUR MERLIN GREY
BLUE BRICK WORK PLINTH.
ROOF VERTICAL PROFILED STEEL SHEETS COLOUR GOOSE WING GREY.
WITH ROOF LIGHTS.
RWPS / FLASHINGS : MERLIN GREY.
DOORS : MERLIN GREY.

1. THIS DRAWING AND THE COPYRIGHTS AND PATENTS THEREIN ARE THE PROPERTY OF NYP ARCHITECTURAL SERVICES LLP REGISTERED IN ENGLAND AND WALES No. 4631338 AND MAY BE USED OR REPRODUCED ONLY UNDER CONTRACT.

2. CONTRACTORS AND SUB-CONTRACTORS MUST CHECK AND AGREE ALL DIMENSIONS BEFORE PREPARING SHOP DRAWINGS OR COMMENCING WORK ON SITE.

3. CONTRACTORS ARE RESPONSIBLE FOR INFORMING THE DESIGNER OF ANY DISCREPANCY DISCOVERED ON THIS DRAWING OR BETWEEN THIS DRAWING AND ANY OTHER RELATED DOCUMENT ISSUED UNDER THE STANDARD FORM OF CONTRACT IN RESPECT OF THE WORK.

4. WRITTEN DIMENSIONS ONLY ARE TO BE USED FROM THIS DRAWING. IF IN ANY DOUBT ASK FOR CLARIFICATION.

Revisions.

Date	Suffix	Description	Date	Suffix	Description

NYP ARCHITECTURAL SERVICES LIMITED
BBIC, Innovation Way, Barnsley, S75 1JL. Tel: 01226 200989. E-mail : scott@nypas.co.uk / stephen@nypas.co.uk

Project. PROPOSED INDUSTRIAL UNIT
CENTURY WORKS, MILLHOUSE GREEN
MANCHESTER ROAD, SHEFFIELD, S36-9LQ

Client.

Drawing Title. PROPOSAL DRAWING
PLANS , ELEVATIONS & SECTIONS

Date. JAN 2020

Scale. 1:250

Ref. 06/29

Dwg. No. 03

Rev.

SHEET SIZE A1