notes

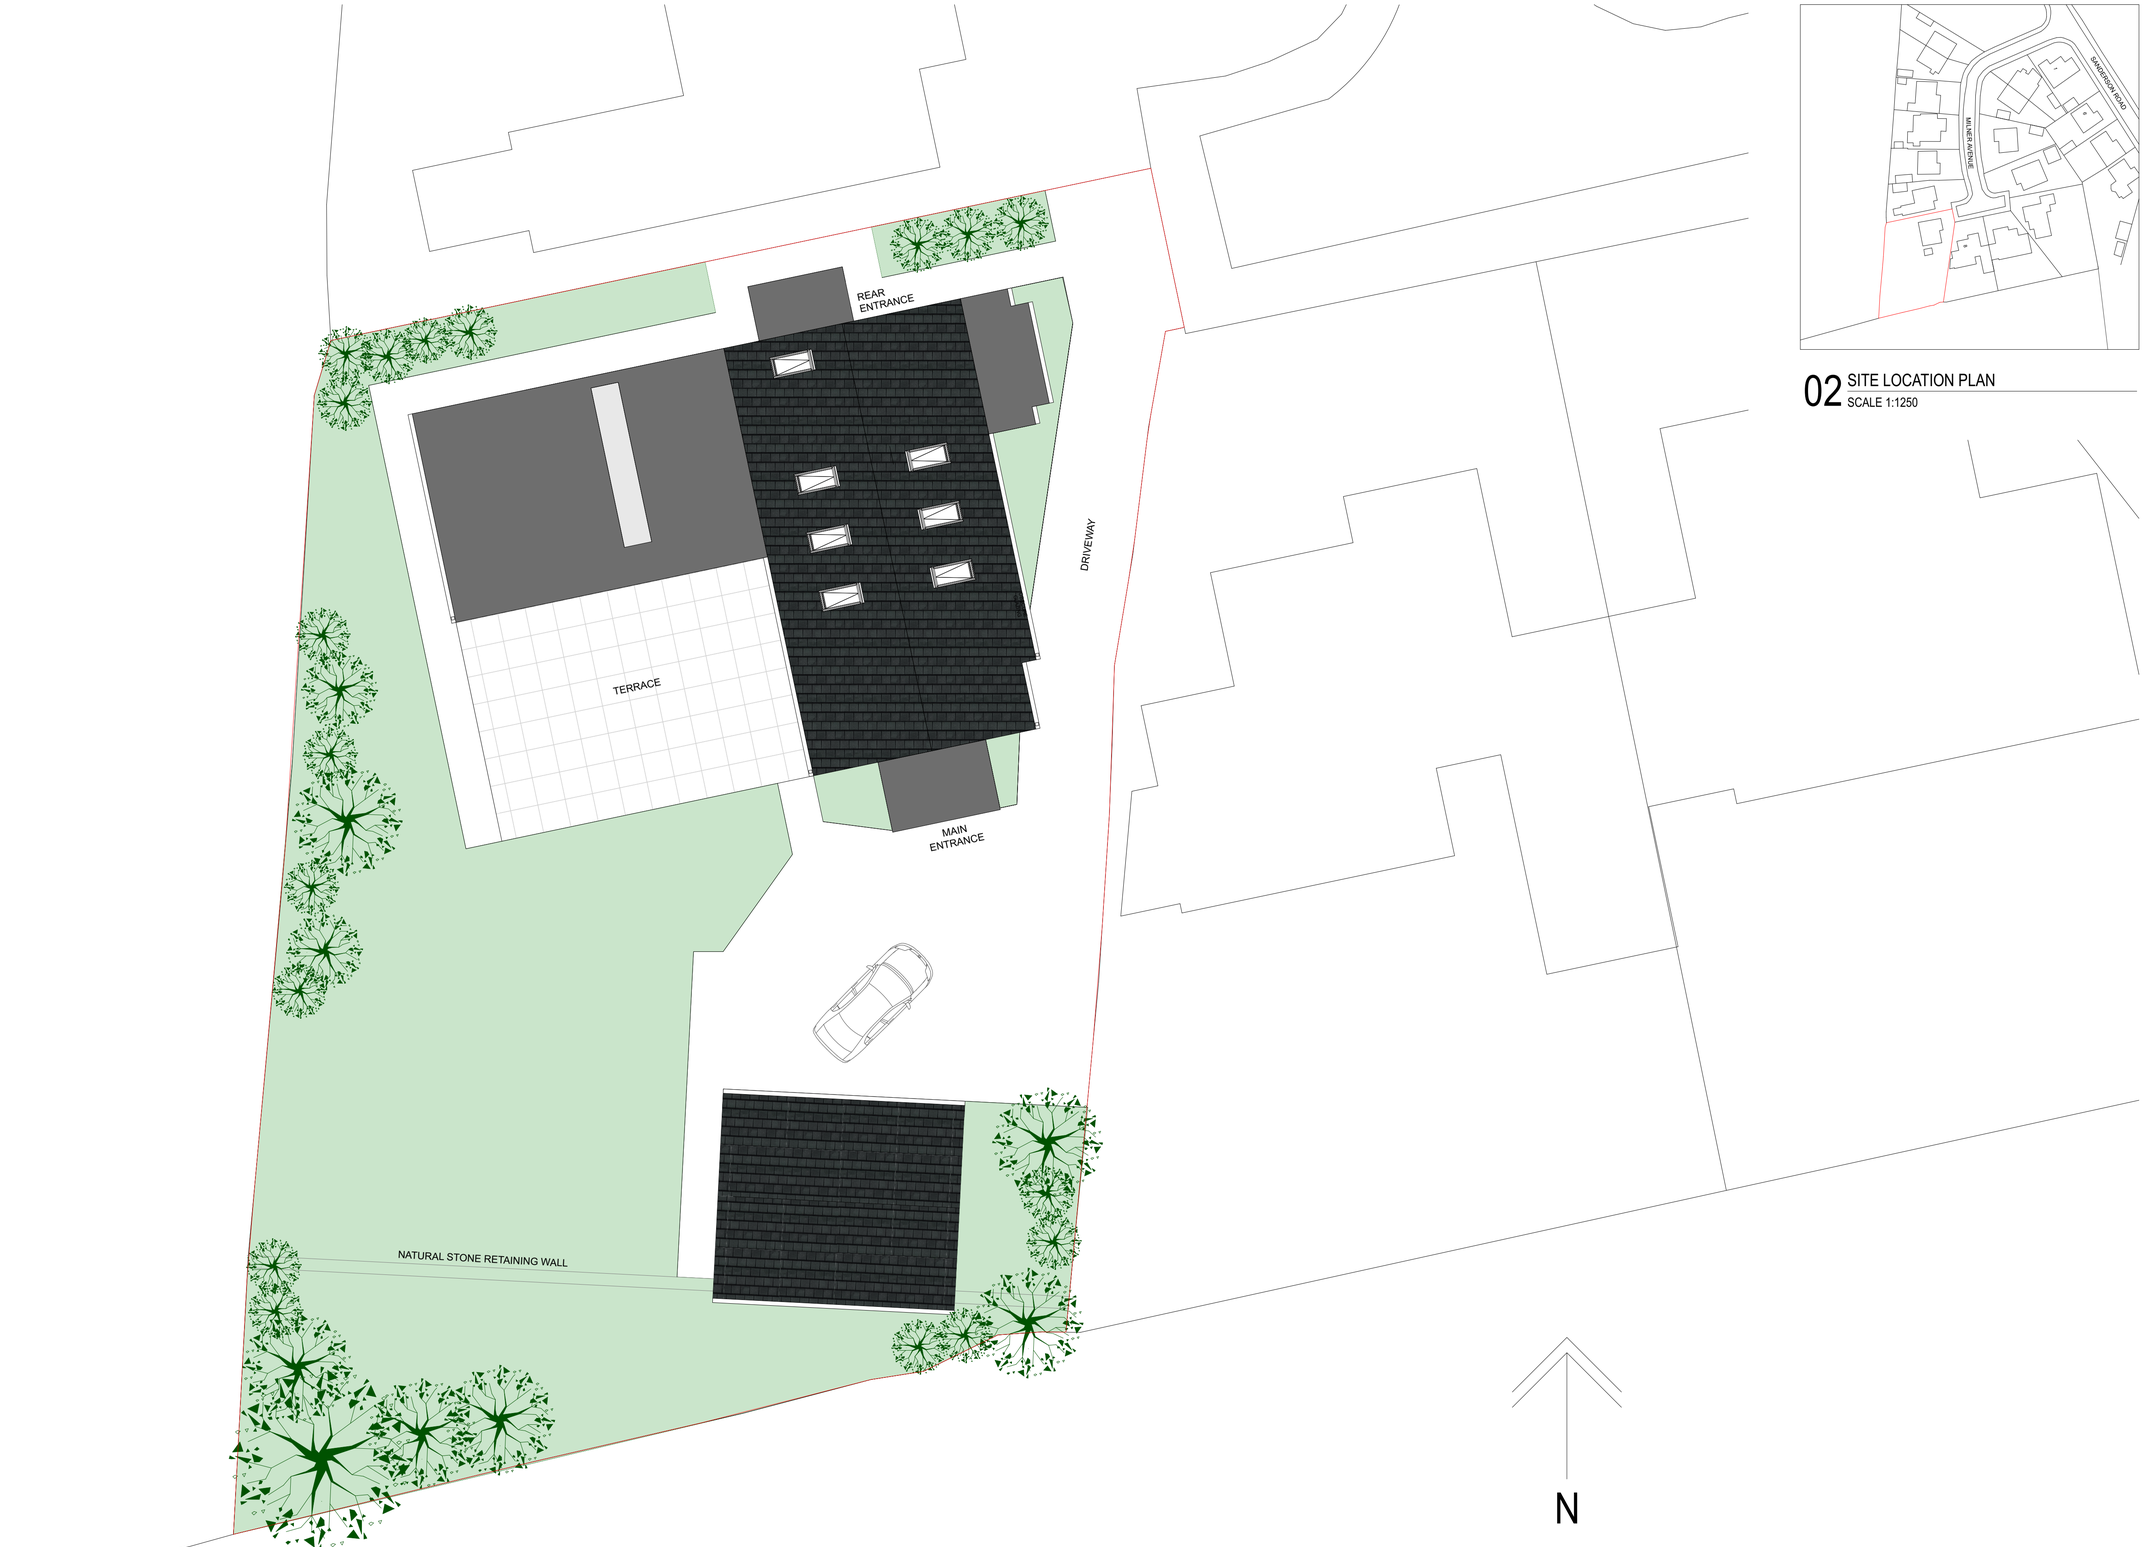

01 PROPOSED SITE PLAN
SCALE 1:100

02 SITE LOCATION PLAN
SCALE 1:1250

STUDIO H78
ARCHITECTURAL DESIGN

Telephone: 07890261186
Email: michael@studioH78.com

Project
9 Milner Avenue,
Penistone

PLANNING

Client
Mr & Mrs Myers

Site and Location Plan

Scale	Date	Drawn	Checked
-	19.12.22	MH	

Job No.	Category/Dwg No.	Revision
1013	(09)001	B