

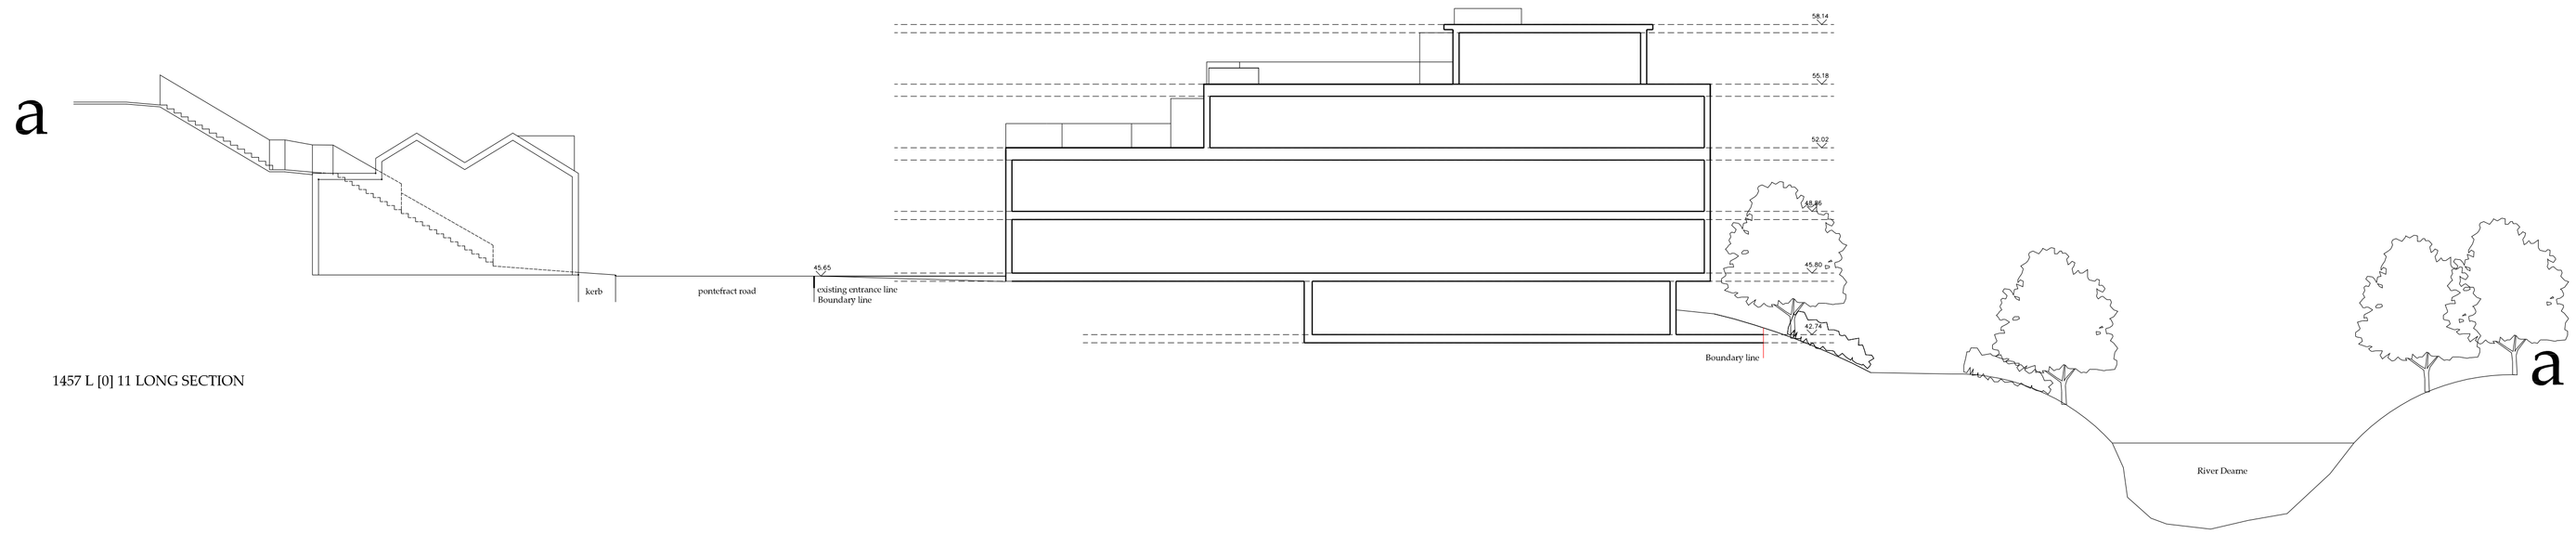


1457 L [0] 11 LONG SECTION

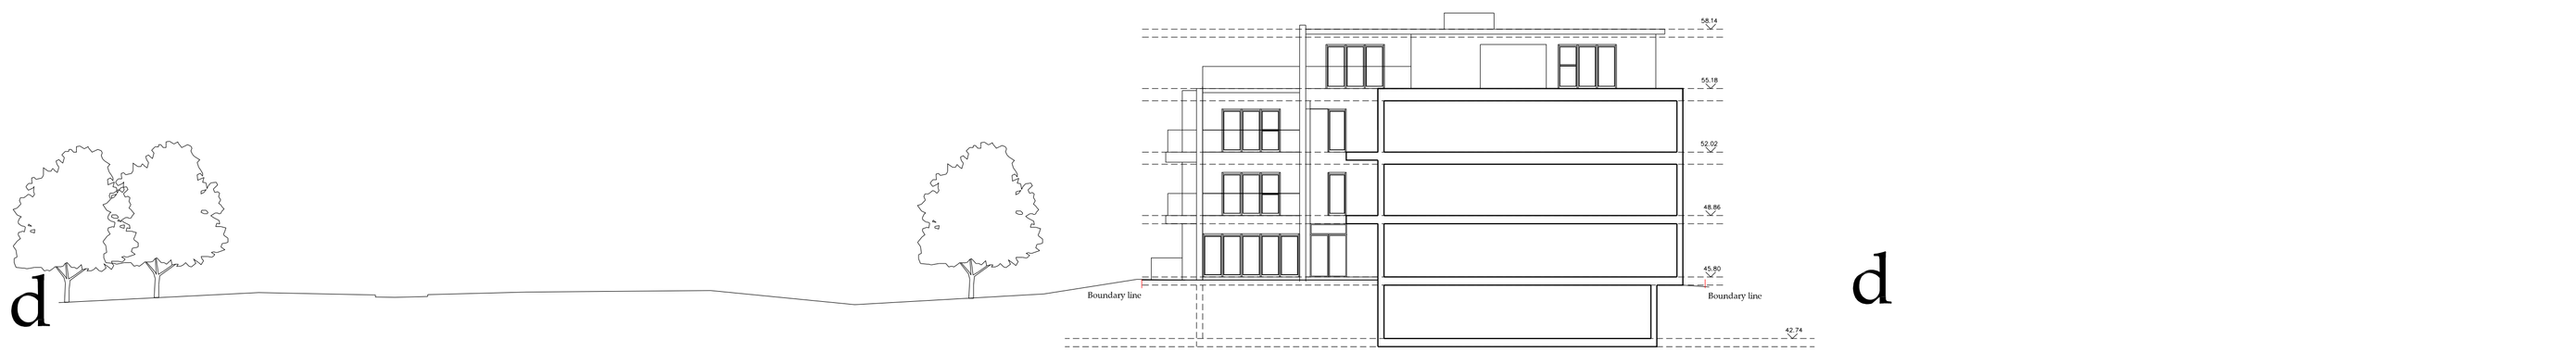

1457 L [0] 12 SHORT SECTION

0 1 2 3 4 5 10

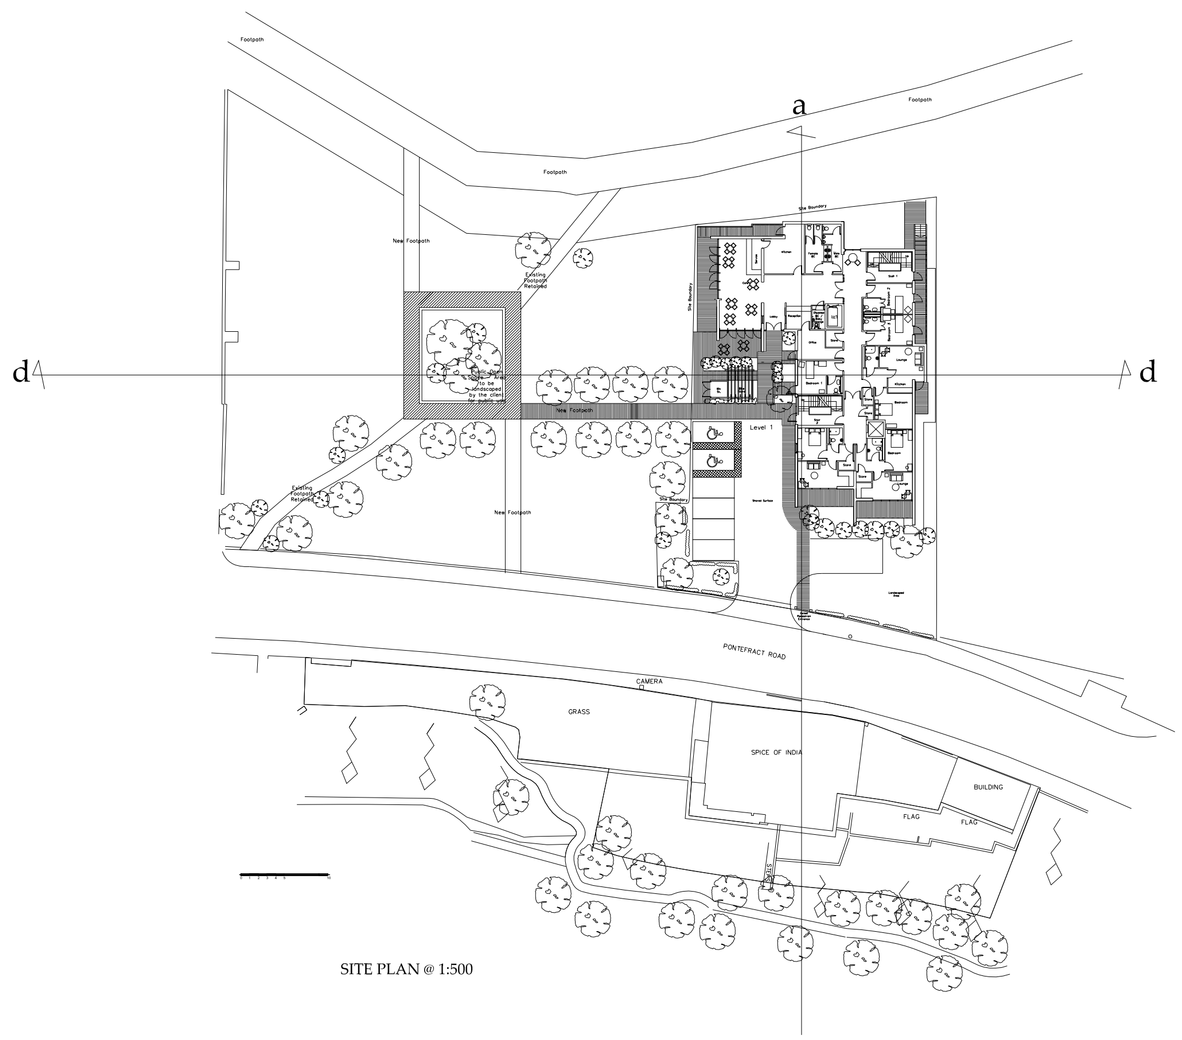

SITE PLAN @ 1:500

Revision	Description	Date

Do not scale from this drawing.
Any errors, omissions and discrepancies to be reported to the Architects as soon as they are discovered and instruction sought before proceeding.

Drawing Status:	PLANNING

ALSTON MURPHY ASSOCIATES
architects
planning supervisors

41a Great Market
Newcastle upon Tyne
NE1 1LG

Tel: 0191 230 2930
Fax: 0191 221 0879
mail@alstonmurphy.com

Proposed Care Home
Pontefract Road
Barnsley

Site Sections
as Proposed

Scale: 1:200 @ A1 Date: July'11

Drawn: OC Auth:

1457 L [0] 11-12