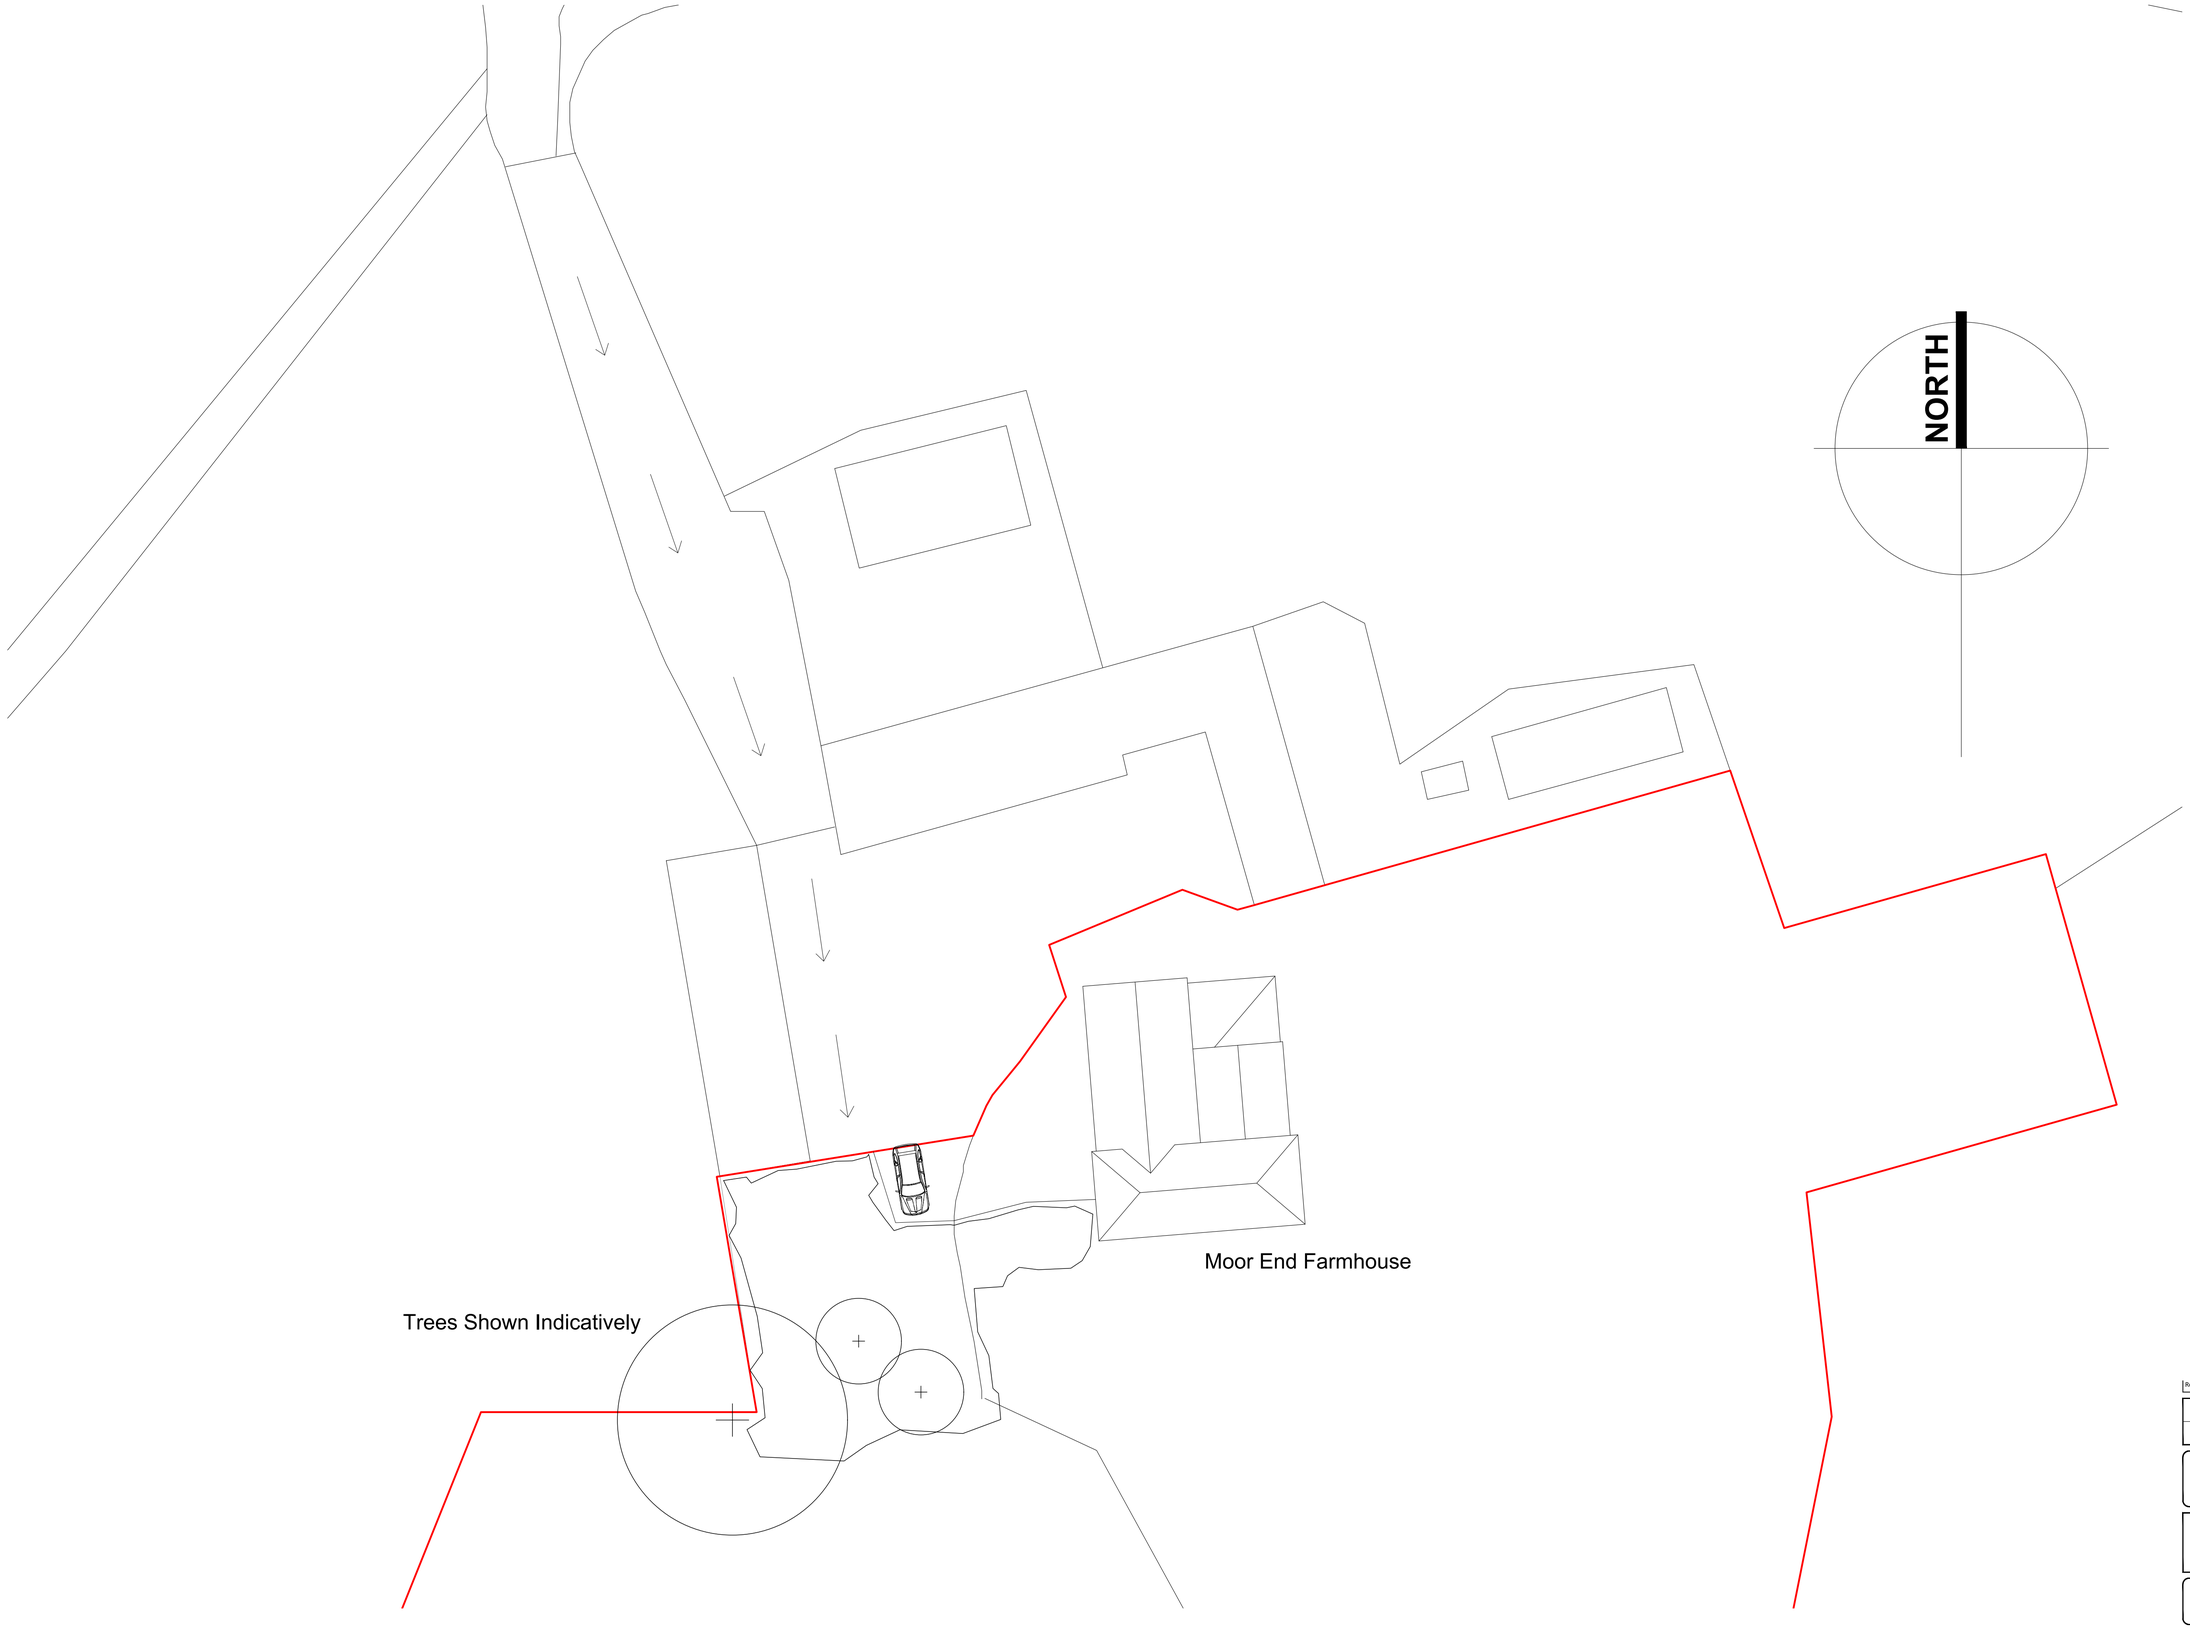


Existing Site Plan 1:200

1:200
4m 0 4m 8m 12m 16m 20m

Rev	Details	Date	By	Chk

DATE	24.01.20	DRAWN	H51
SCALE	As Shown	CHK	H51

Silkstone Common
Barnsley, S75 4RA

Existing Site Plan

Dwg No	H51-SC-001	Rev
		--

HIVE