


PROPOSED GROUND FLOOR PLAN.

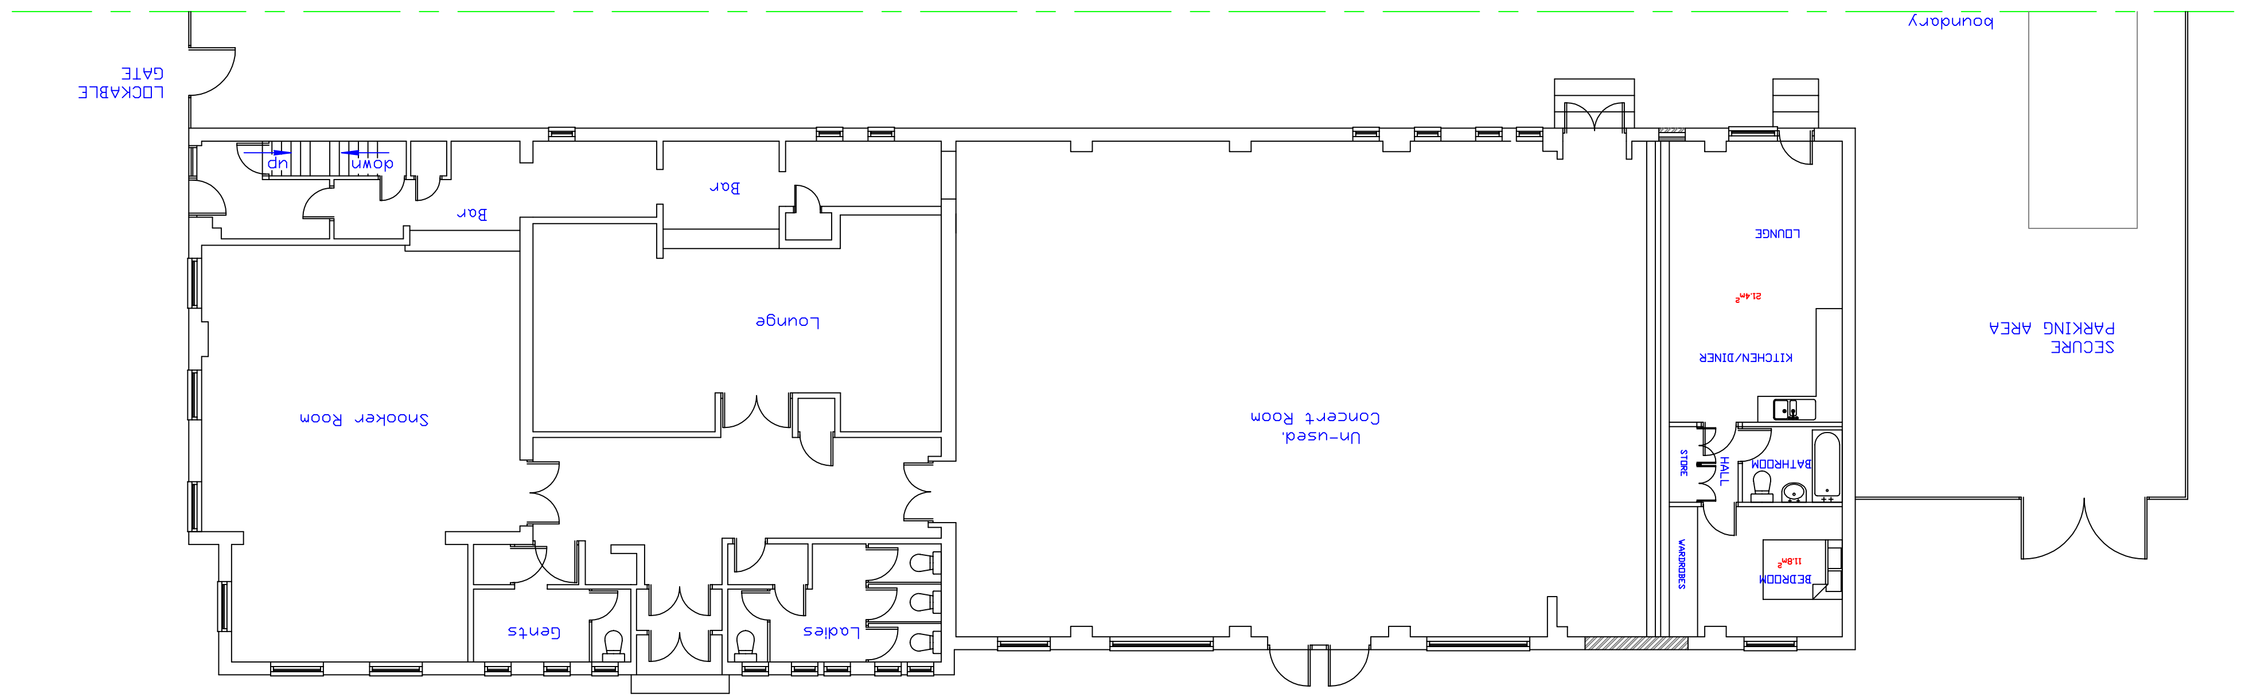


PROPOSED SIDE ELEVATION.

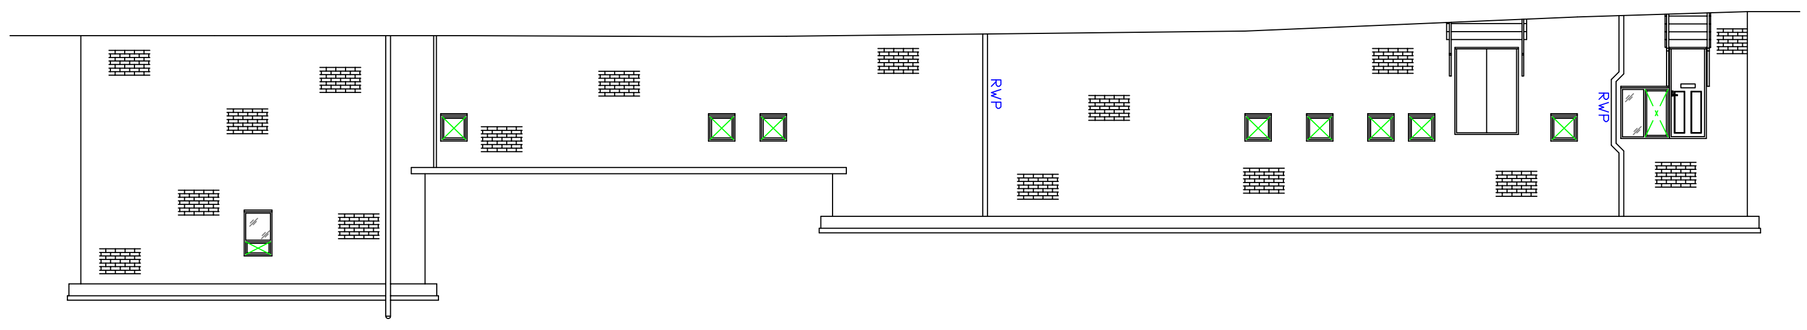

PROPOSED REAR ELEVATION.

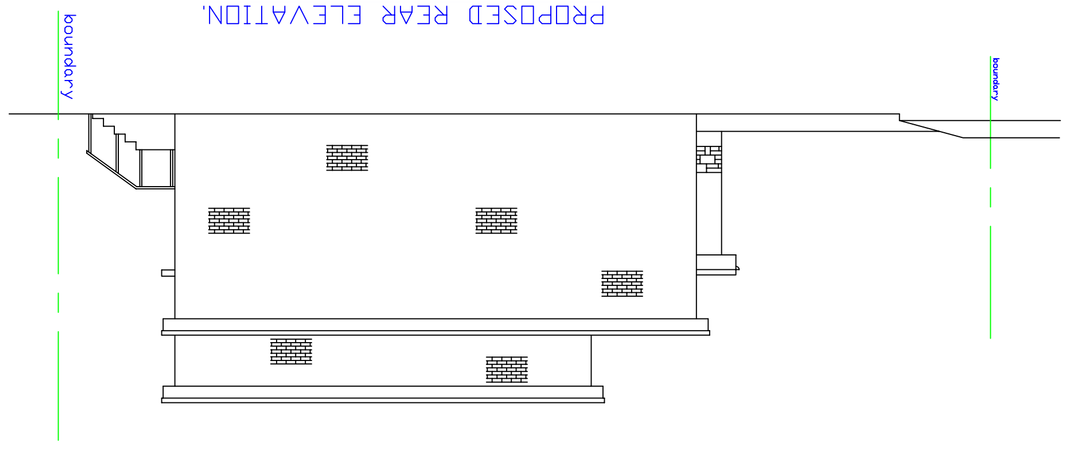

PROPOSED SIDE ELEVATION.

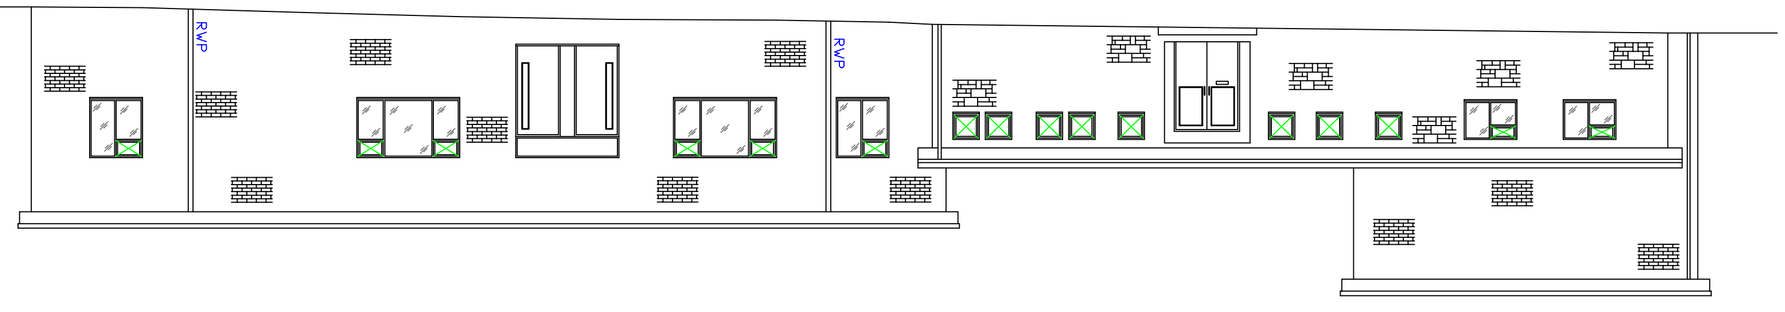

NOTES

REVISION		
A	5 APARTMENTS REDUCED DOWN TO 1 APARTMENT.	26 07 10

D E S I G N

28, Lowes Mong
Southwell
Notts.
NG25 0JS
TEL : 01636 819111 MOBILE : 07771 675788
E-MAIL: rodesigngplanning@aol.com

CLIENT

Mr R. Morley

PROJECT

Great Houghton
Working Mens Club
High Street
Great Houghton
Barnsley. S72 0AB

TITLE

Proposed Change of Use
from Concert Room
to one Apartment.

DRAWN BY		CHECKED BY
G. D'Shea	A1	

SCALE	DATE	DWG No.	REV
1:100	02-04-10	GHW-002	A

DO NOT SCALE
THIS DRAWING IS COPYRIGHT ©