



WEST ELEVATION
SCALE 1:50

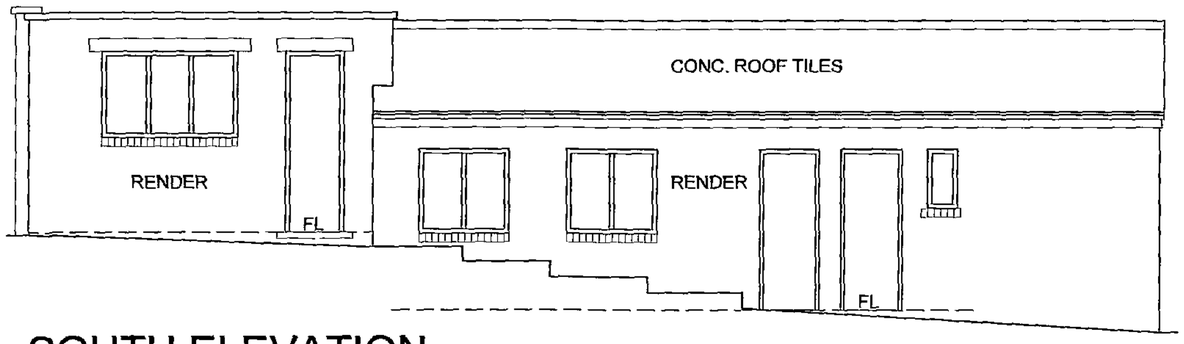

SOUTH ELEVATION
SCALE 1:50

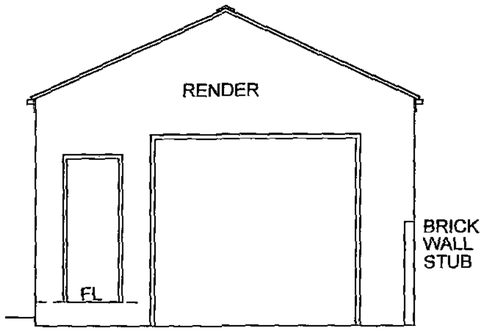

EAST ELEVATION
SCALE 1:50

FLOOR PLAN
SCALE 1:50

1:50 METRES 0 1 2 3 4 5

RECEIVED
28 MAY 2012

ARCHITECTS
BARNSLEY LEEDS BRADFORD

1. THIS DRAWING AND THE COPYRIGHTS AND PATENTS THEREIN ARE THE PROPERTY OF NUTTALL YARWOOD & PARTNERS LIMITED REGISTERED IN ENGLAND AND WALES No. 4631331 AND MAY BE USED OR REPRODUCED ONLY UNDER CONTRACT.

2. CONTRACTORS AND SUB-CONTRACTORS MUST CHECK AND AGREE ALL DIMENSIONS BEFORE PREPARING SHOP DRAWINGS OR COMMENCING WORK ON SITE.

3. CONTRACTORS ARE RESPONSIBLE FOR INFORMING THE ARCHITECT OF ANY DISCREPANCY DISCLOSED ON THIS DRAWING OR BETWEEN THIS DRAWING AND ANY OTHER RELATED DOCUMENT ISSUED UNDER THE STANDARD FORM OF CONTRACT IN RESPECT OF THE WORK.

4. WRITTEN DIMENSIONS ONLY ARE TO BE USED FROM THIS DRAWING. IF IN ANY DOUBT ASK FOR CLARIFICATION.


Notes.

Revisions.

Date	Suffix	Description	Date	Suffix	Description

NUTTALL YARWOOD & PARTNERS LIMITED
CHARTERED ARCHITECTS
The Grove, High Street, Dodworth, Barnsley, S75 3RB. Tel: 01226 208771 Fax: 01226 200989 e-mail: info@nyparchitects.com
120 Main Street, Burley-in-Wharfedale, LS29 7JX. Tel: 01943 864441 Fax: 01943 882300 e-mail: infoburley@nyparchitects.com

Project. 40 HEMINGFIELD ROAD WOMBWELL BARNSLEY		Client.	
Drawing Title. OUTBUILDING FLOOR PLAN & ELEVATIONS AS EXISTING	Date. MAY 2012	Scale. 1:50 @ A2	
	Ref. 42/59	Dwg. No. 03	Rev.

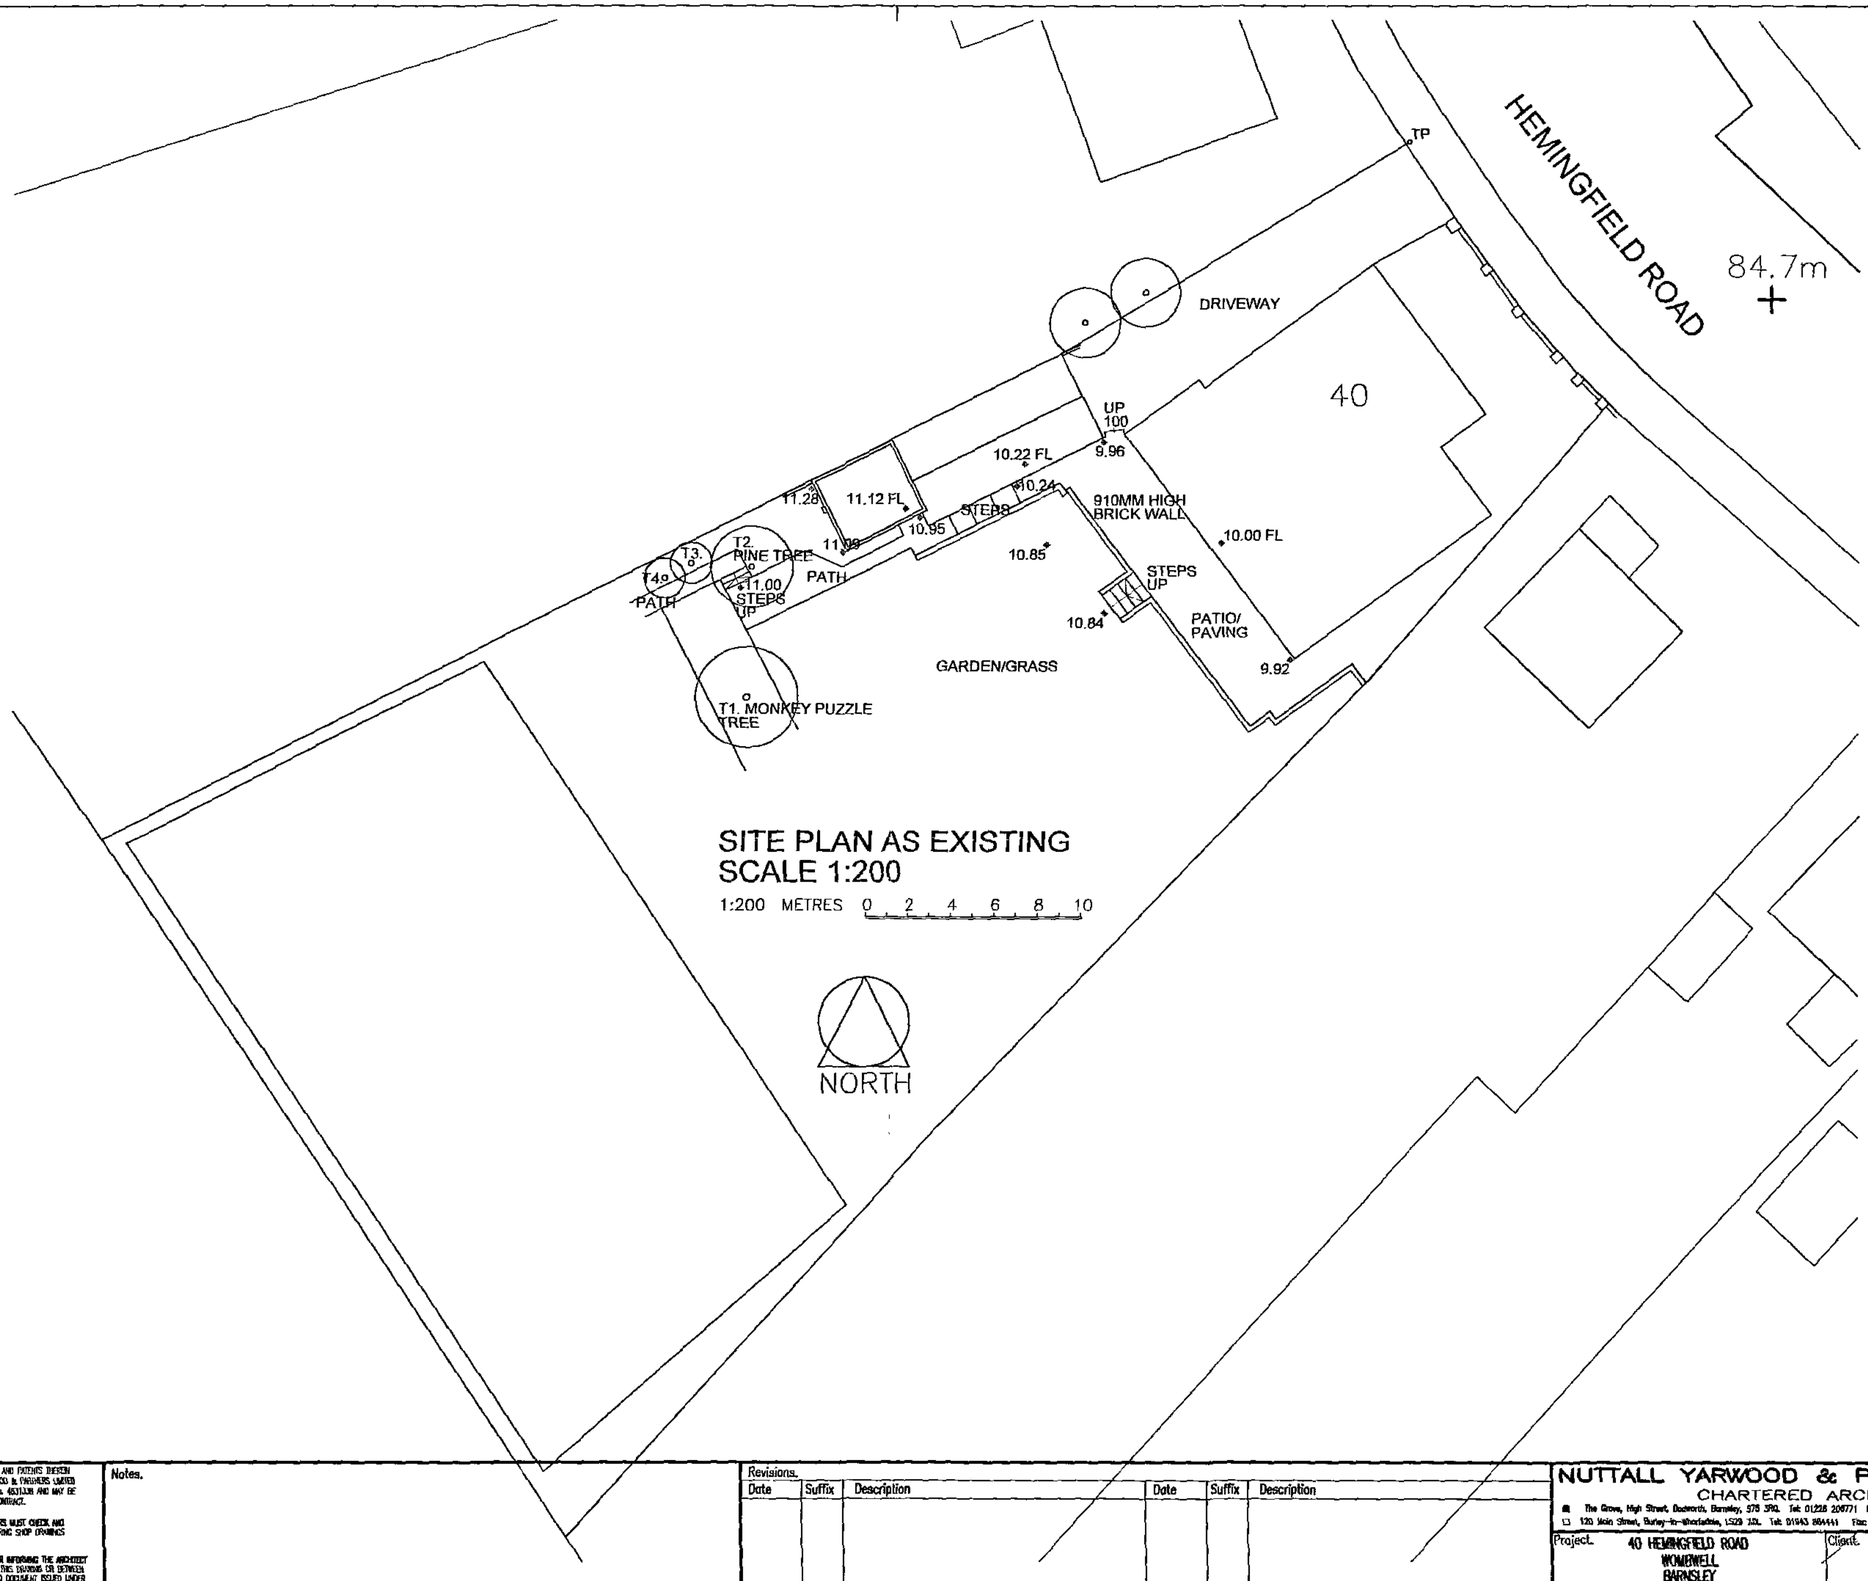

SITE PLAN AS EXISTING
SCALE 1:200

1:200 METRES 0 2 4 6 8 10

2 8 MAY 2012

ARCHITECTS
BARNSLEY LEEDS BRADFORD

1. THIS DRAWING AND THE COPYRIGHTS AND RIGHTS THEREIN ARE THE PROPERTY OF NUTTALL YARWOOD & PARTNERS LIMITED REGISTERED IN ENGLAND AND WALES No. 4531336 AND MAY BE USED OR REPRODUCED ONLY UNDER CONTRACT.

2. CONTRACTORS AND SUB-CONTRACTORS MUST CHECK AND AGREE ALL DIMENSIONS BEFORE PREPARING SHOP DRAWINGS OR COMMENCING WORK ON SITE

3. CONTRACTORS ARE RESPONSIBLE FOR INFORMING THE ARCHITECT OF ANY DISCREPANCY DISCOVERED ON THIS DRAWING OR BETWEEN THIS DRAWING AND ANY OTHER RELATED DOCUMENT ISSUED UNDER THE STANDARD FORM OF CONTRACT IN RESPECT OF THE WORK.

4. WRITTEN DIMENSIONS ONLY ARE TO BE USED FROM THIS DRAWING. IF IN ANY DOUBT ASK FOR CLARIFICATION.


Notes.

Revisions.

Date	Suffix	Description	Date	Suffix	Description

NUTTALL YARWOOD & PARTNERS LIMITED
CHARTERED ARCHITECTS
The Grove, High Street, Dodworth, Barnsley, S75 3RQ. Tel: 01226 209771 Fax: 01226 200580 e-mail: info@nyparchitects.com
120 Main Street, Burley-in-Wharfedale, LS29 7JL. Tel: 01943 864444 Fax: 01943 863305 e-mail: infoburley@nyparchitects.com


Project. 40 HEMINGFIELD ROAD WOMBWELL BARNSLEY		Client.	
Drawing Title. SITE PLAN AS EXISTING	Date. MAY 2012	Scale. 1:200 @ A2	
	Ref. 42/59	Dwg. No. 04	Rev.

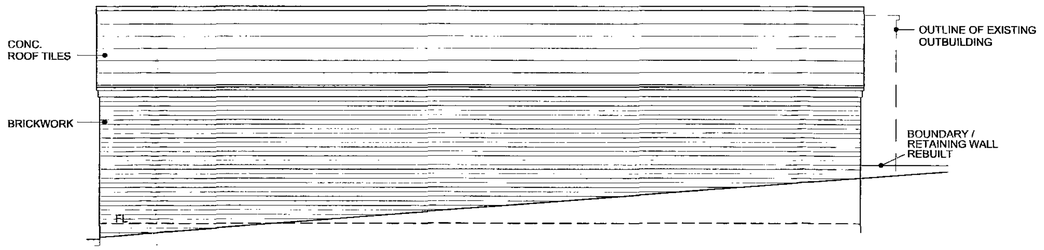

NORTH ELEVATION

SCALE 1:50

1:50 METRES 0 1 2 3 4 5

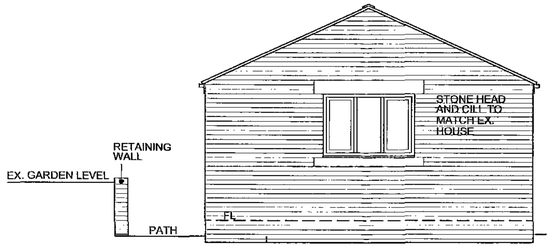


EAST ELEVATION

SCALE 1:50




SOUTH ELEVATION

SCALE 1:50

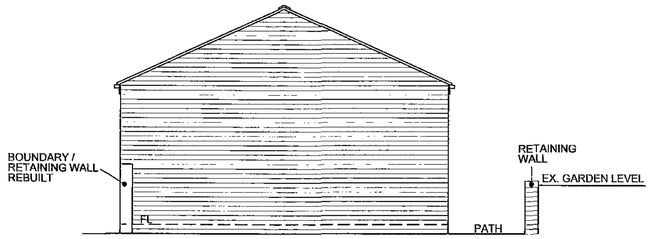

WEST ELEVATION

SCALE 1:50

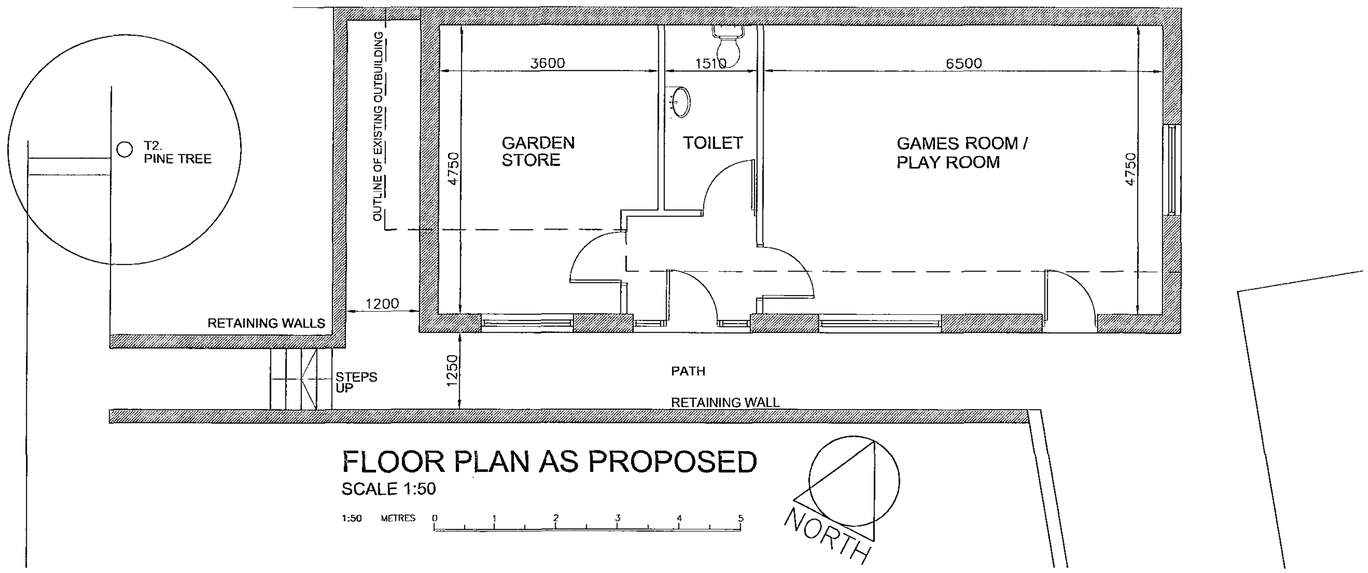

FLOOR PLAN AS PROPOSED

SCALE 1:50

1:50 METRES 0 1 2 3 4 5

28 MAY 2012

ARCHITECTS
BARNSLEY BURLEY-IN-WHARFEDALE

1. THIS DRAWING AND THE COPYRIGHTS AND PATENTS THEREIN ARE THE PROPERTY OF NUTTALL YARWOOD & PARTNERS LIMITED REGISTERED IN ENGLAND AND WALES No. 4631336 AND MAY BE USED OR REPRODUCED ONLY UNDER CONTRACT.

2. CONTRACTORS AND SUB-CONTRACTORS MUST CHECK AND AGREE ALL DIMENSIONS BEFORE PREPARING SHOP DRAWINGS OR COMMENCING WORK ON SITE

3. CONTRACTORS ARE RESPONSIBLE FOR INFORMING THE ARCHITECT OF ANY DISCREPANCY DISCOVERED ON THIS DRAWING OR BETWEEN THIS DRAWING AND ANY OTHER RELATED DOCUMENT ISSUED UNDER THE STANDARD FORM OF CONTRACT IN RESPECT OF THE WORK.

4. WRITTEN DIMENSIONS ONLY ARE TO BE USED FROM THIS DRAWING. IF IN ANY DOUBT ASK FOR CLARIFICATION.


Notes.

Revisions.

Date	Suffix	Description	Date	Suffix	Description

NUTTALL YARWOOD & PARTNERS LIMITED
CHARTERED ARCHITECTS
The Grove, High Street, Dodworth, Barnsley, S75 3RQ. Tel: 01226 206771. Fax: 01226 200989. E-mail: nyp.barnsley@btconnect.com
120 Main Street, Burley-in-Wharfedale, LS29 7JX. Tel: 01943 864441. Fax: 01943 862300. E-mail: nyp.bradford@btconnect.com

Project. 40 HEMINGFIELD ROAD WOMBWELL BARNSLEY	Client.		
Drawing Title. FLOOR PLAN & ELEVATIONS AS PROPOSED	Date. MAY 2012	Scale. 1:50 @ A1	
	Ref. 42/59	Dwg. No. 05	Rev.

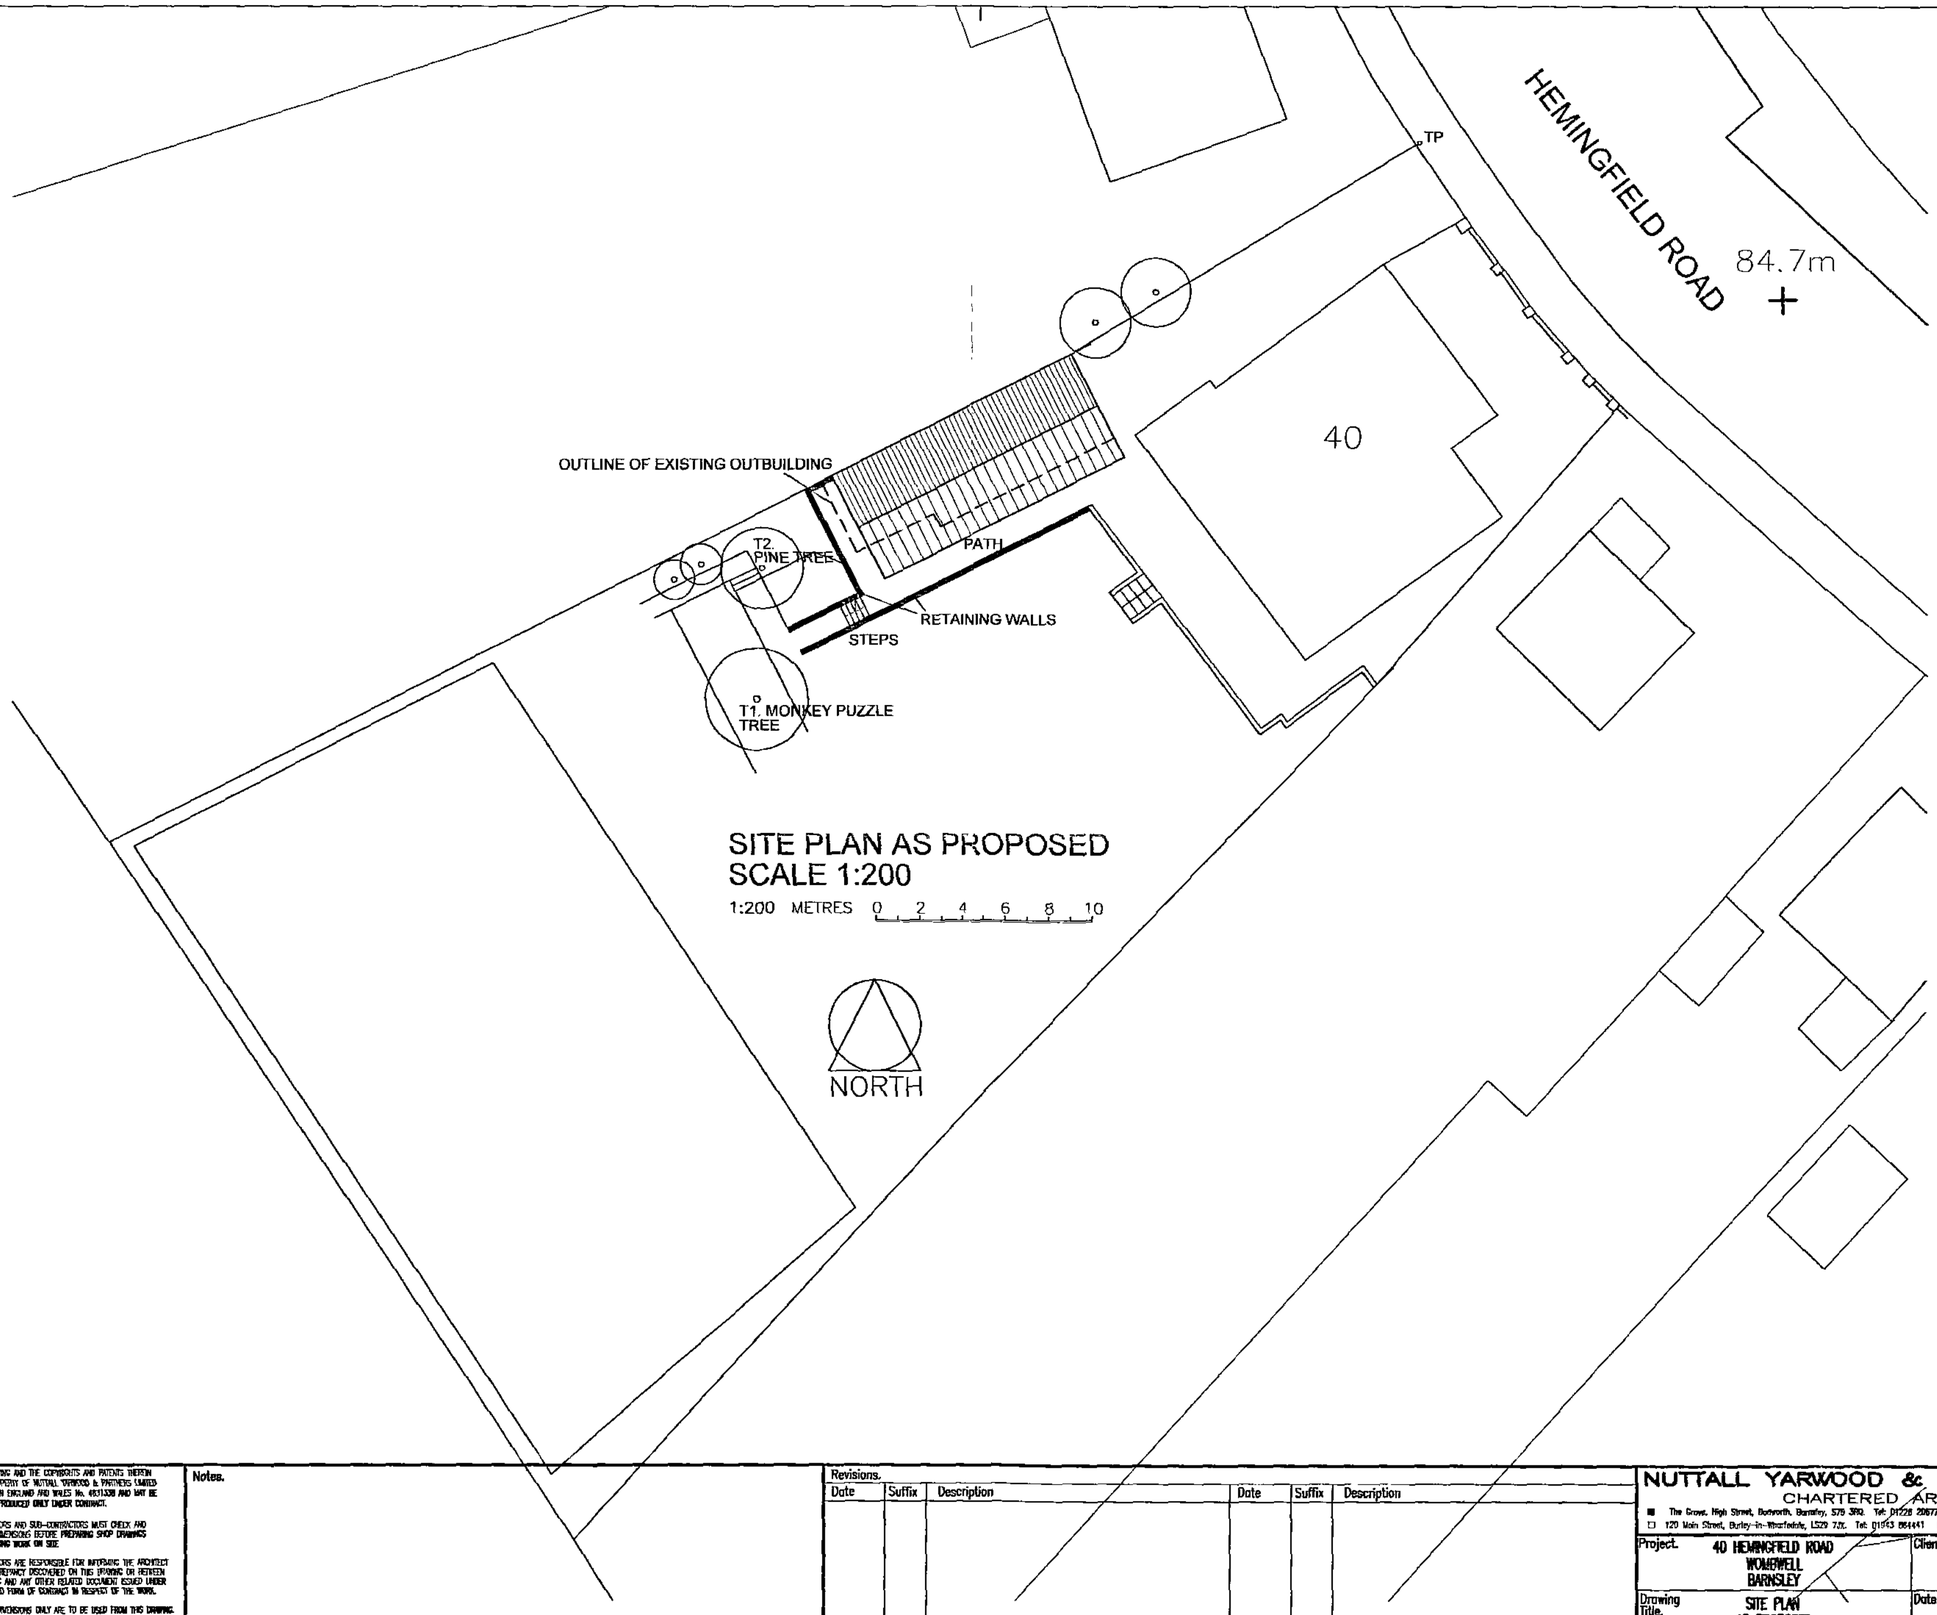

SITE PLAN AS PROPOSED
SCALE 1:200

1:200 METRES 0 2 4 6 8 10

28 MAY 2012

ARCHITECTS
BARNSLEY LEEDS BRADFORD

1. THIS DRAWING AND THE COPYRIGHTS AND PATENTS THEREIN ARE THE PROPERTY OF NUTTALL YARWOOD & PARTNERS LIMITED REGISTERED IN ENGLAND AND WALES No. 4513328 AND MAY BE USED OR REPRODUCED ONLY UNDER CONTRACT.

2. CONTRACTORS AND SUB-CONTRACTORS MUST CHECK AND AGREE ALL DIMENSIONS BEFORE PREPARING SHOP DRAWINGS OR COMMENCING WORK ON SITE.

3. CONTRACTORS ARE RESPONSIBLE FOR INFORMING THE ARCHITECT OF ANY DISCREPANCY DISCOVERED ON THIS DRAWING OR BETWEEN THIS DRAWING AND ANY OTHER RELATED DOCUMENT ISSUED UNDER THE STANDARD FORM OF CONTRACT IN RESPECT OF THE WORK.

4. WRITTEN DIMENSIONS ONLY ARE TO BE USED FROM THIS DRAWING. IF IN ANY DOUBT ASK FOR CLARIFICATION.

Notes.

Revisions.

Date	Suffix	Description	Date	Suffix	Description

NUTTALL YARWOOD & PARTNERS LIMITED
CHARTERED ARCHITECTS
The Crown, High Street, Dunworth, Barnsley, S75 3RQ. Tel: 01226 206771 Fax: 01226 200989 e-mail: info@nyparchitects.com
120 Main Street, Burley-in-Wharfedale, LS29 7JX. Tel: 01943 864441 Fax: 01943 862300 e-mail: infoburley@nyparchitects.com

Project. 40 HEMINGFIELD ROAD WOMBWELL BARNSLEY		Client.	
Drawing Title. SITE PLAN AS PROPOSED	Date. MAY 2012	Scale. 1:200 @ A2	
	Ref. 42/59	Dwg. No. 06	Rev.