

Drawing No.	Rev No.
MSD001 -004	

SYMBOL KEY

- (FD) SELF CLOSING FIRE DOOR FD30
- (EL) EMERGENCY LIGHTING
- (SD) SMOKE DETECTOR
- (HD) HEAT DETECTOR
- (AS) ALARM SOUNDER
- (BG) ALARM CALL POINT (BREAK GLASS)
- (IX) ILUMINATED EMERGENCY EXIT SIGN

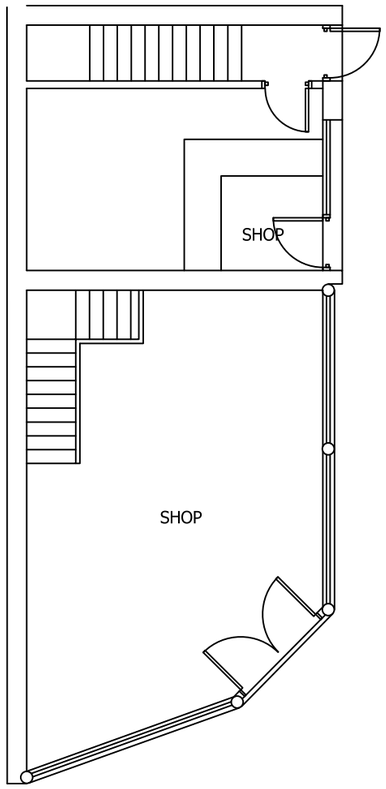

EXISTING GROUND FLOOR PLAN
SCALE 1:100 AT A3

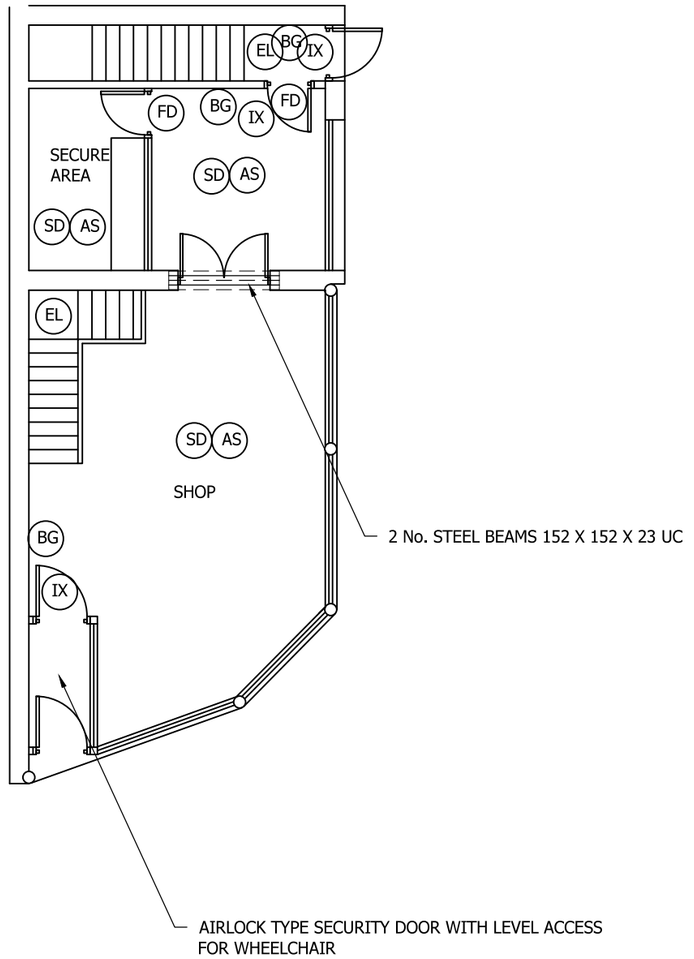

PROPOSED GROUND FLOOR PLAN
SCALE 1:100 AT A3

DO NOT SCALE: Contractor to check all dimensions and report any omissions or errors

NOTES

FIRE SAFETY NOTES

1) ALL INTERNAL DOORS (EXCLUDING TOILETS) TO BE FIRE DOORS FD30 SELF CLOSING.
2) STAIR WELL TO HAVE A MIN OF 60MIN FIRE PROTECTION.
3) ALL COMPARTMENT WALLS TO HAVE A MIN OF 30MIN FIRE PROTECTION.
4) ALL CEILINGS TO HAVE A MIN OF 30MIN FIRE PROTECTION.
5) FIRE ALARM/SMOKE DETECTION SYSTEM TO BE INTERLINKED WITH MAINS POWER WITH BATTERY BACK UP IS TO COMPLY WITH BS5839 Pt 1. COMMISIONING CERTIFICATE TO BE SUPPLIED.
6) EMERGENCY LIGHTING IS TO COMPLY WITH BS5266 Pt1 . COMMISIONING CERTIFICATE IS TO BE SUPPLIED.
7) ALL DOORS ON ESCAPE ROUTES TO BE READILY OPERABLE WITHOUT THE USE OF A KEY.

Rev	Description	By	Chk	App	Date

JRB DESIGNS Ltd
1 Saville Road
Cudworth
Barnsley
S72 8LT
Tel: 01226 383542
Fax: 01226 380078
Mob: 07970 541192
Email: john@jrbdesigns.co.uk

This drawing is copyright. © jrbdesigns Ltd.

Client
MR. S DOBSON

Drawing Title
PROPOSED PLANS

Address
1 BURLINGTON ARCADE
BARNSLEY
S70 1SZ

Project Title:
PROPOSED MODIFICATIONS TO JEWLLERS SHOP

Purpose of Issue:
CONSTRUCTION

Drawing Status
FIRST ISSUE

Scale at A3	Drawn By	Date	
AS SHOWN	JRB	29/03/2018	
Checked By	Date	Approved By	Date
	29/03/2018		29/03/2018
Project No.	Drawing No.		Revision
MSD001	004		-

APPROVAL ☒ INFORMATION ☐ TENDER ☐ CONTRACT ☐ CONSTRUCTION ☐