



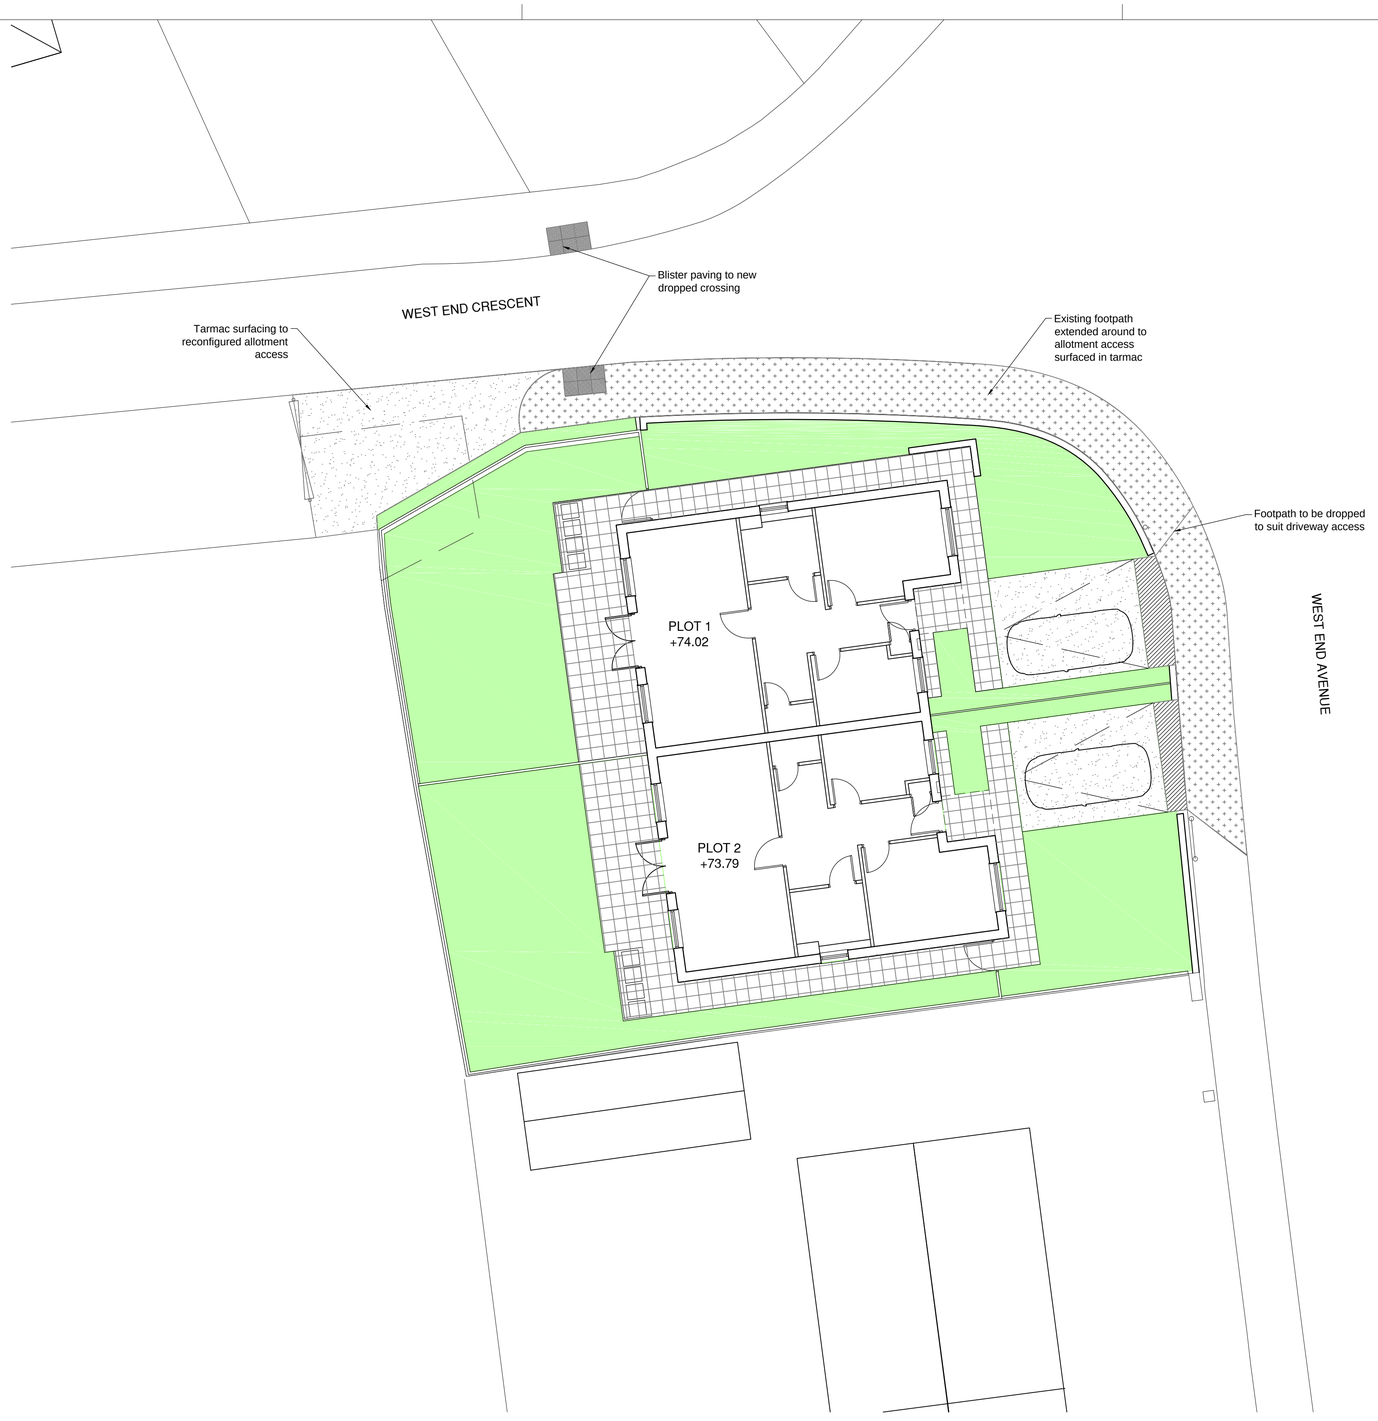

KEY PLAN

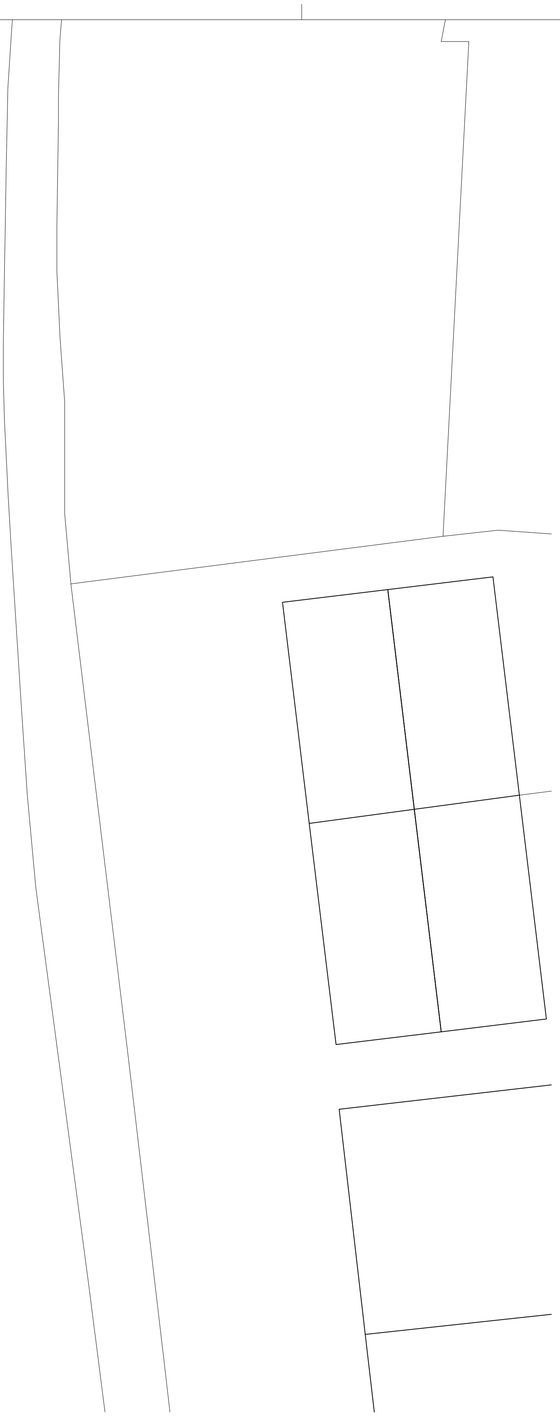

Notes:

- Tarmac to driveways with concrete pin kerb edging
- Tarmac transition zone between foorpath levels and proposed driveway level to suit Lifetime homes requirements
- 450x450x50mm Marshalls Saxon Paving slabs, colour Natural with pin kerb edging
- Tarmac footpath to highways specification
- Blister paving to new dropped crossing to highways specification
- Soft landscaping

01 Site Plan

1:100

REV	DRAWN	DATE	CHECKED	DATE	APPROVED	DATE
P1	BST	18.10.17	GH	18.10.17		

FIRST ISSUE. ISSUED FOR PLANNING.

COMMENT

THIS DRAWING IS PRODUCED FOR USE IN THIS PROJECT ONLY AND MAY NOT BE USED FOR ANY OTHER PURPOSE. NPS PROPERTY CONSULTANTS LTD ACCEPT NO LIABILITY FOR THE USE OF THIS DRAWING OTHER THAN THE PURPOSE FOR WHICH IT WAS INTENDED IN CONNECTION WITH THIS PROJECT AS RECORDED IN THE 'PURPOSE FOR ISSUE' AND 'FILE STATUS CODE'.

THIS DRAWING MAY NOT BE REPRODUCED IN ANY FORM WITHOUT PRIOR WRITTEN AGREEMENT OF NPS PROPERTY CONSULTANTS LTD.

© CROWN COPYRIGHT AND DATABASE RIGHTS 2017 ORDNANCE SURVEY LICENCE NUMBER 100022264

RESPONSIBILITY IS NOT ACCEPTED FOR OTHERS SCALING DIRECTLY FROM THIS DRAWING. DO NOT SCALE FROM THIS DRAWING, USE WRITTEN DIMENSIONS ONLY.

0m 1 2 3 6m

1:100

ORIGINAL SHEET SIZE A1

CLIENT
Berneslai Homes

TITLE
West End Ave
Proposed Landscaping Plan

PROJECT
Royston Bungalow Development

nps group
NPS Barnsley Ltd
Gateway Plaza, Sackville St, Barnsley, South Yorkshire, S70 2RD.
Tel: 01226 774605; Email: barnsley@nps.co.uk
web:www.nps.co.uk

SCALES	DISCIPLINE	PROJECT NUMBER
1:100	ARCHITECT	17-1-1283

DRAWING NUMBER	REV CODE
NPS-DR-A-(00)-313	P1

STATUS CODE	PURPOSE OF ISSUE	DRAWN BY
S2	PLANNING APPROVAL	BST

File Path: G:\Working Documentation - Projects\Design Folder\2017_Projects\07-17-17-1-1283 Meadstead, Manor Grove & West End Ave\2.02_Drawings\1.0_Architects\04_Sheet\1711283-NPS-XX-00-DR-A-313-ProposedPlansWestEndLandscaping-S2-P1.dwg, Saved: 18 October 2017 15:13:05, By: Taylor , Ben

Date Plotted: 18 October 2017 15:14:50

© COPYRIGHT NPS GROUP 2017