




Location Plan

Scale 1:1000

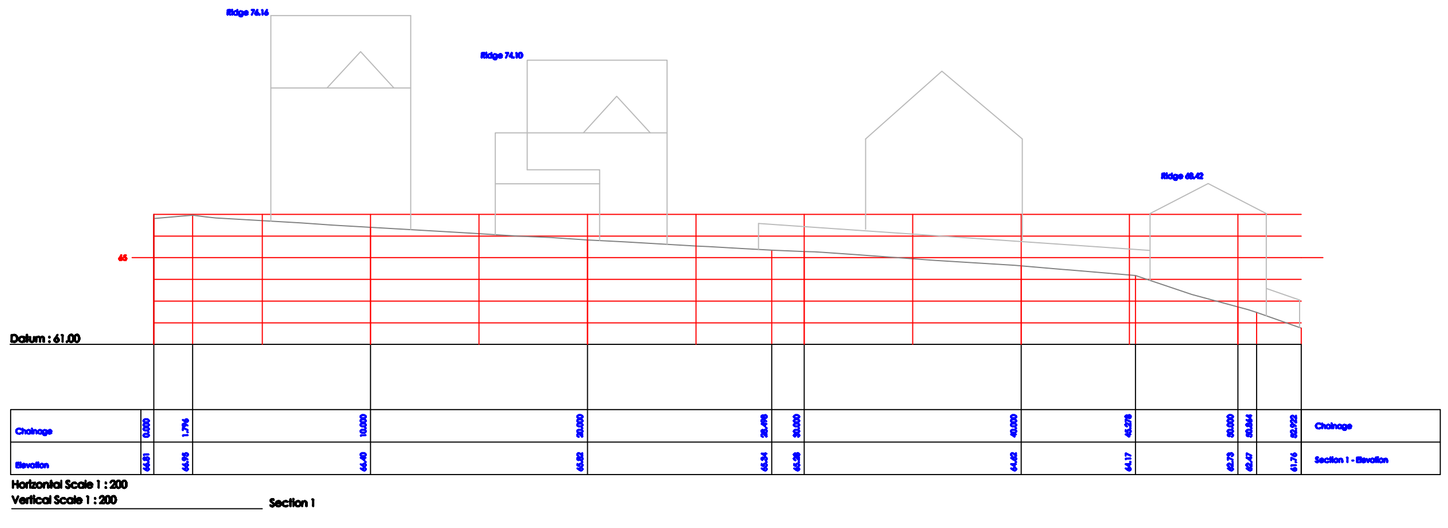

Ordnance Survey (c) Crown Copyright 2012. All rights reserved. Licence number 100030649

Control & Datum Information

Co-ordinates and levels are based upon OSGB 1936 National Grid (OSGB36) and Ordnance Survey Datum Newlyn (ODN).

They are derived using realtime on site GPS survey, that utilises the National Grid Transformation OSTN02 and the National Geoid Model OSGM02GB.

The data obtained for use in this drawing involved the use of realtime GPS survey and total station survey.

Contours are shown at 0.5m intervals.

Rev	Description	By	Date
A	Ridge & Eave hts to properties on Mylor Court	HSL	20.08.12

Surv.	Drawn	Date	Chkd	Date
MG	MG	17.08.12		

This drawing may not be reproduced, made use of or issued to a third party without permission of:

White Agus Partnership

White Agus Partnership
Providence Villa, 42 Sackville St, Barnsley, S70 2DB

Holden Surveys Ltd
Topographical Building & Site Surveys - CAD Services
T/F: 01226 755365 E: holdensurveys@msn.com

Title. Site Plan

Site. Helston Crescent
Monk Bretton
Barnsley
Sth Yorkshire

COMPUTER GENERATED DRAWING - DO NOT ALTER

Dwg No. WA_040_Helston Cres

Sheet No. 1

SCALE	1/200	REV.	A