

NORTH ELEVATION


WEST ELEVATION

EAST ELEVATION


SOUTH ELEVATION




SITE PLAN
SCALE 1:200

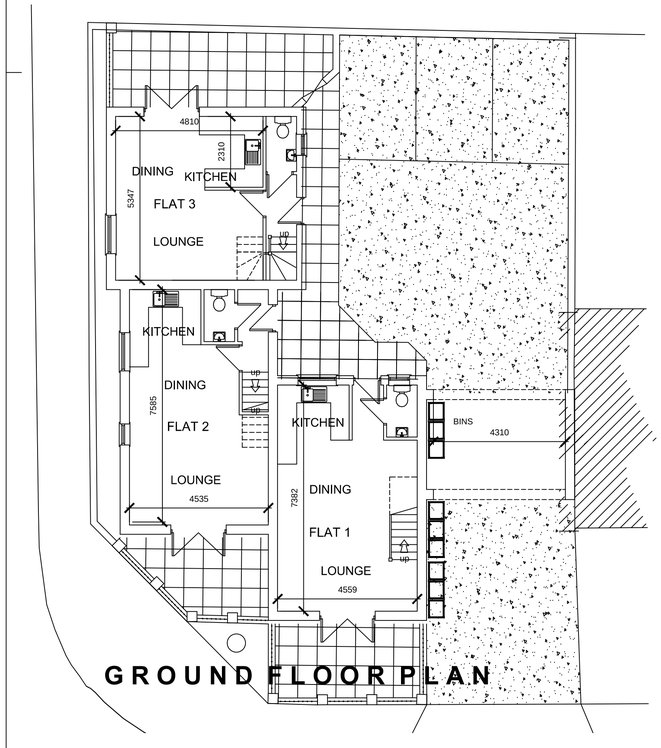


GROUND FLOOR PLAN

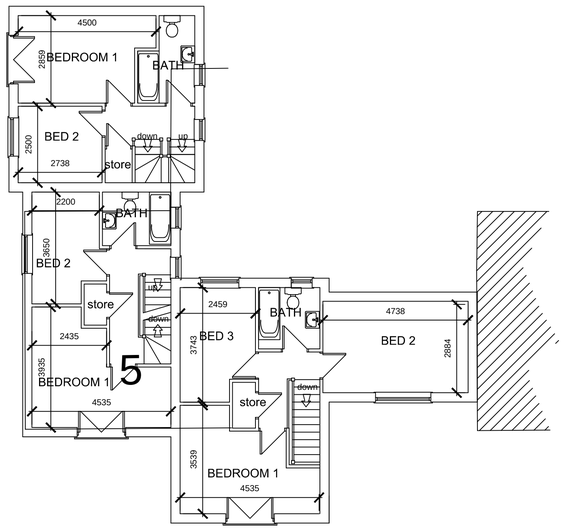

FIRST FLOOR PLAN

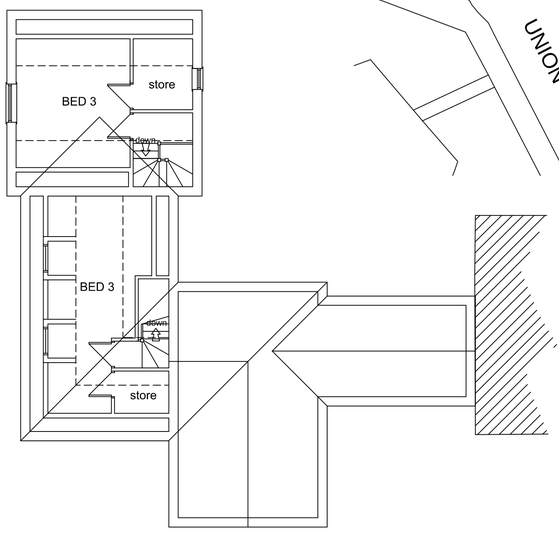

SECOND FLOOR PLAN

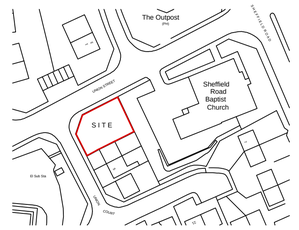

LOCATION PLAN
SCALE 1:1250

White Agus PARTNERSHIP
8 MORSTON BUSINESS PARK, WHALEY ROAD, BARUGH GREEN, BARNSLEY. S75 1HQ
Phone: 01226 208482
Fax: 01226 283030
Email: info@whiteaguspartnership.co.uk
Web: www.whiteaguspartnership.co.uk
ARCHITECTURAL SERVICES AND SURVEYORS

Project.	Client.	
RESIDENTIAL DEVELOPMENT ON LAND AT UNION COURT BARNSLEY S70 1JN	MR ERIC LIDSTER	
Drawing Title. PLANS & ELEVATIONS	Date. JUNE 2014	Scale. 1:100 @ A1
	Ref. 14-026	Dwg. No. 01 / Rev.

Date	Suffix	Description	Date	Suffix	Description