

| Drawing No. | Rev No. |
|---|---|
| MJK001 -001 | |

N
W E
S

INDICATIVE ONLY

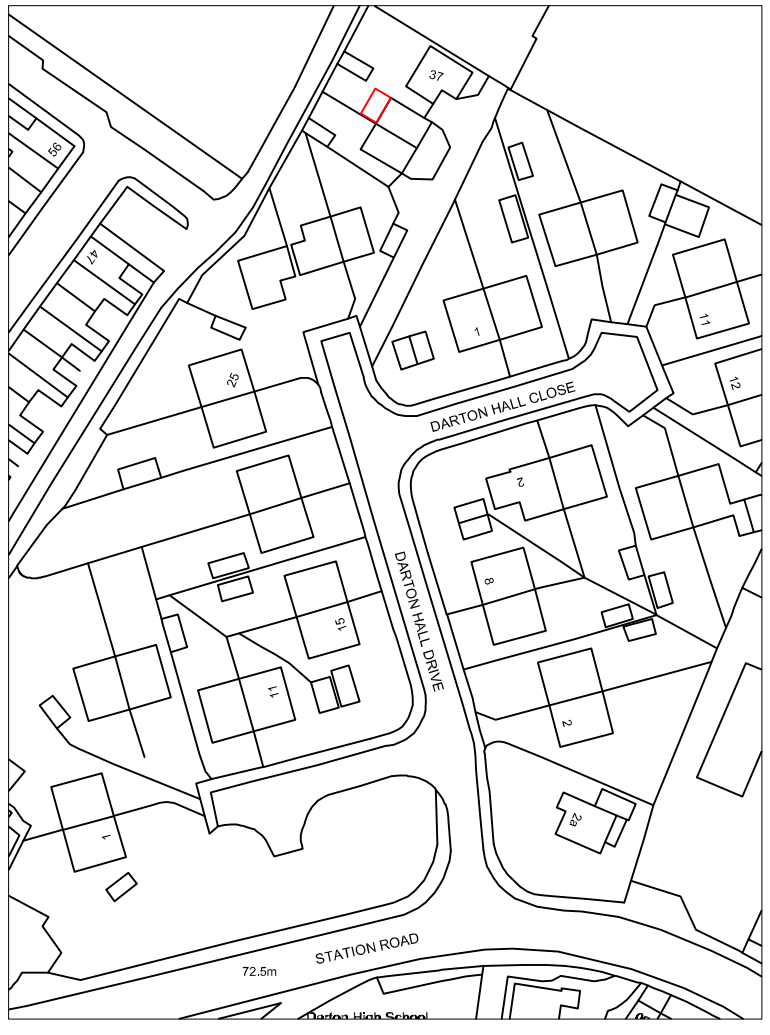


LOACATION PLAN
SCALE 1:1250 AT A3

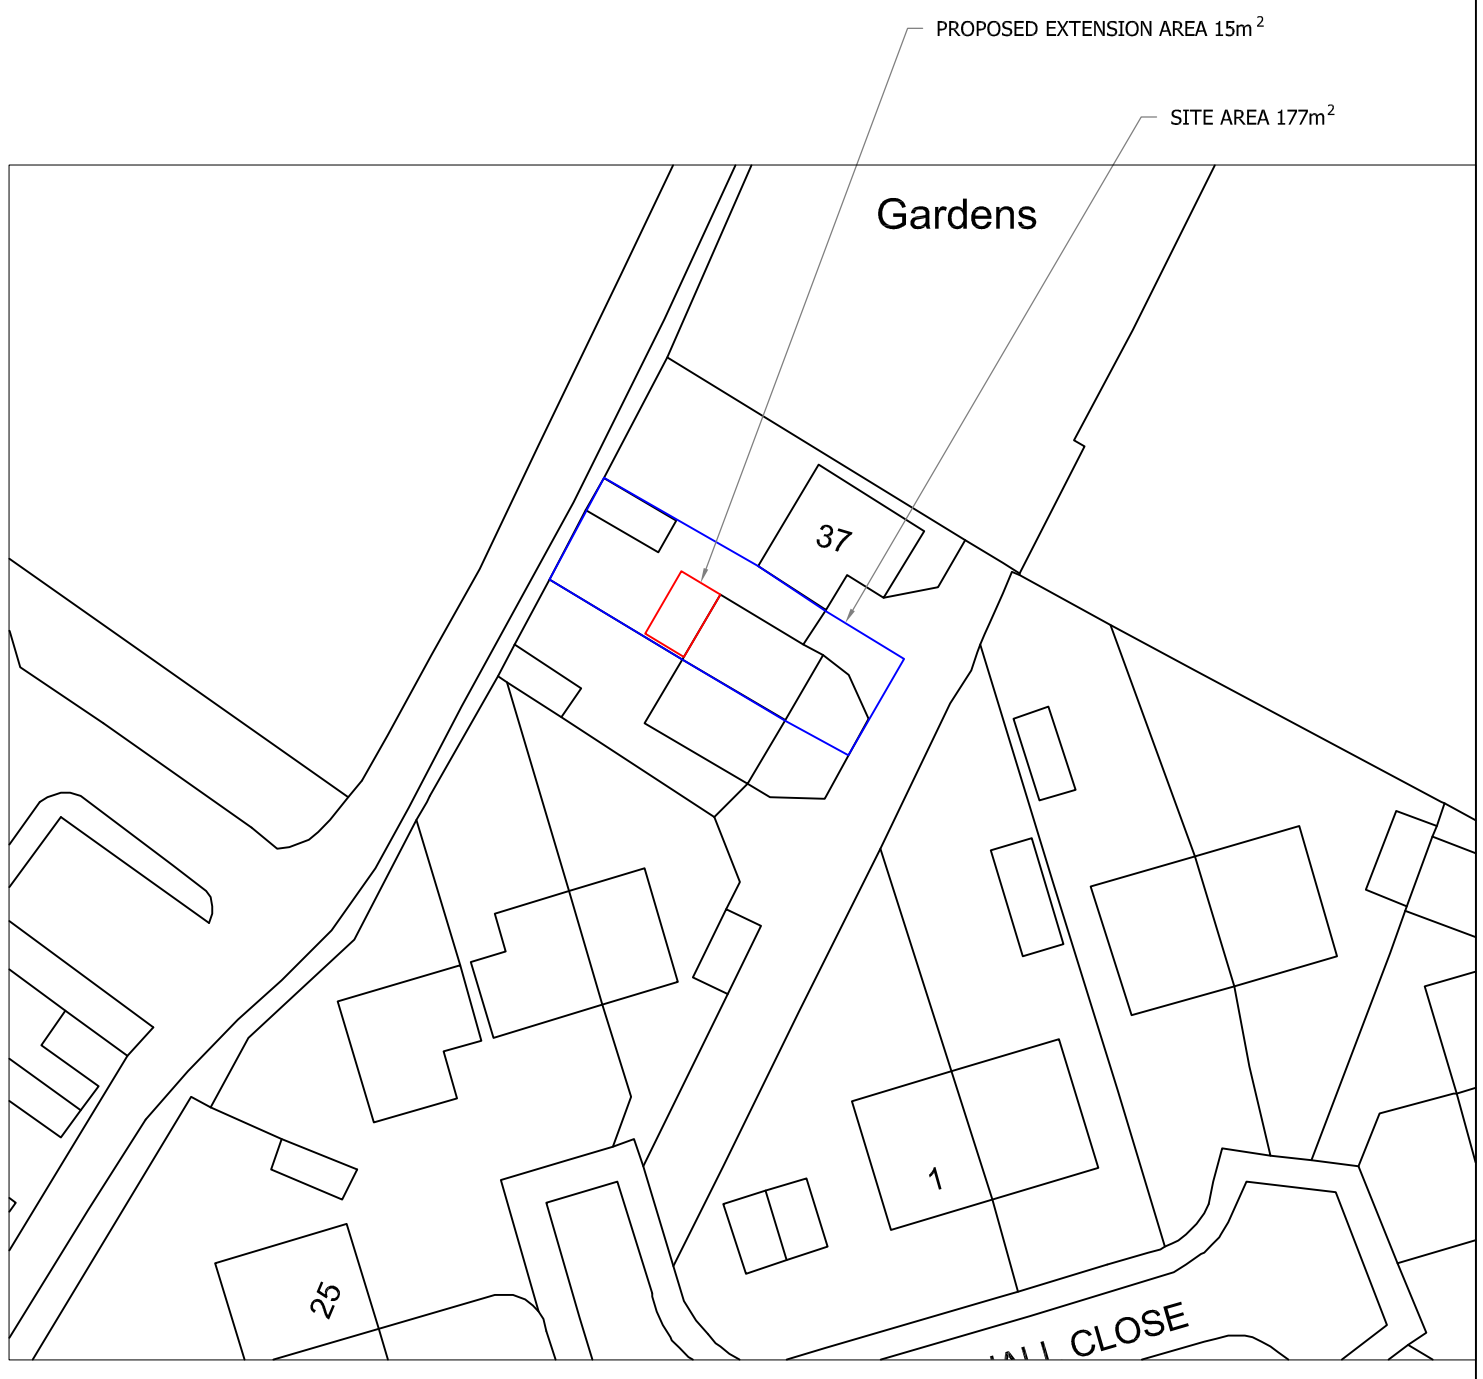


SITE PLAN
SCALE 1:500 AT A3

DO NOT SCALE: Contractor to check all dimensions and report any omissions or errors

NOTES

| Rev | Description | By | Chk | App | Date |
|---|---|---|---|---|---|

JRB DESIGNS Ltd
166 Churchfield Lane
Darton
Barnsley
S75 5EA
Tel: 01226 383542
Fax: 01226 380078
Mob: 07970 541192
Email: john@jrbdesigns.co.uk

This drawing is copyright. © jrbdesigns Ltd.

Client
MRS. J KAYE

Drawing Title
SITE PLANS

Address
35 DARTON HALL DRIVE
DARTON
BARNSLEY
S75 5AG

Project Title:
PROPOSED TWO STOREY REAR EXTENSION

Purpose of Issue:
PLANNING

Drawing Status
FIRST ISSUE

| Scale at A3 | Drawn By | Date | | |
|---|---|---|---|---|
| AS SHOWN | JRB | 30/09/2009 | | |
| Checked By | Date | Approved By | Date | |
| JK | 30/09/2009 | JK | 30/09/2009 | |
| Project No. | Drawing No. | | Revision | |
| MJK001 | 001 | | - | |

APPROVAL [X] INFORMATION [ ] TENDER [ ] CONTRACT [ ] CONSTRUCTION [ ]