




EXISTING FRONT ELEVATION

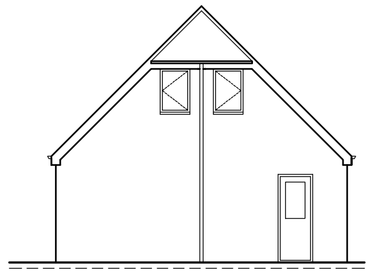


EXISTING SIDE ELEVATION

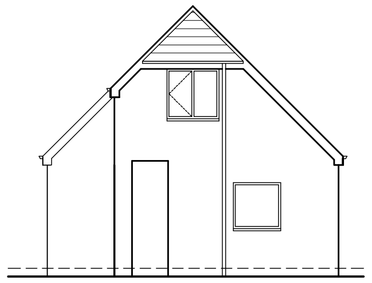

EXISTING SIDE ELEVATION

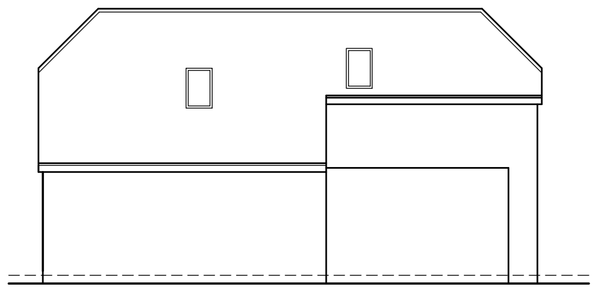

EXISTING REAR ELEVATION

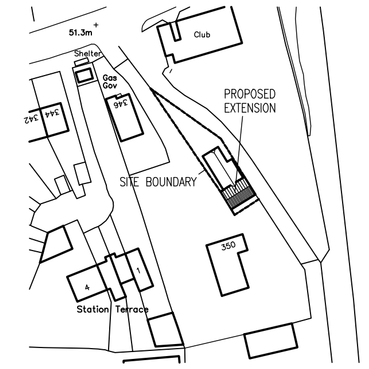


LOCATION PLAN


SCALE 1:1250




PROPOSED FRONT ELEVATION

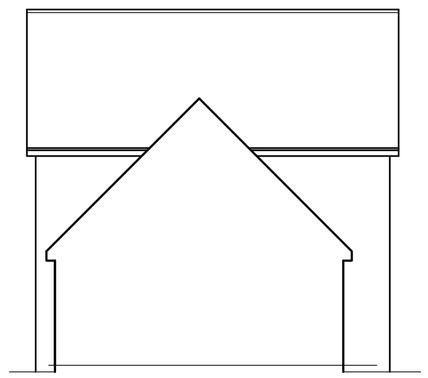

PROPOSED SIDE ELEVATION

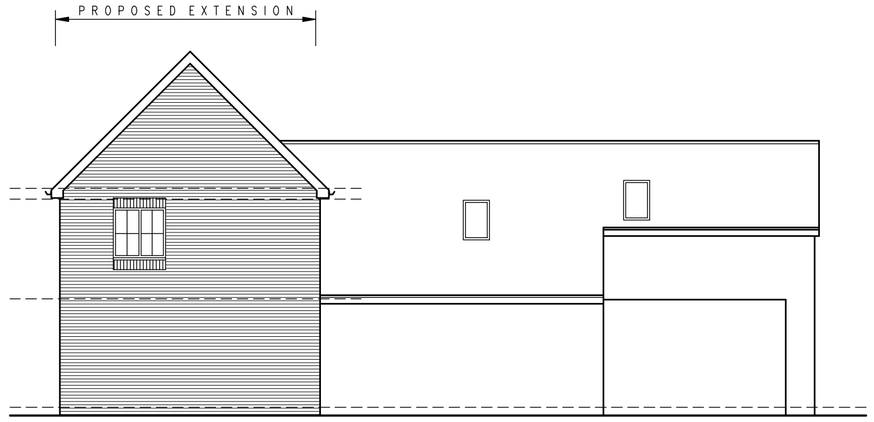


PROPOSED REAR ELEVATION

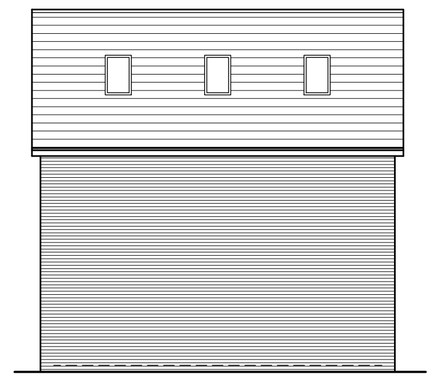


PROPOSED SIDE ELEVATION

S C H E M E C

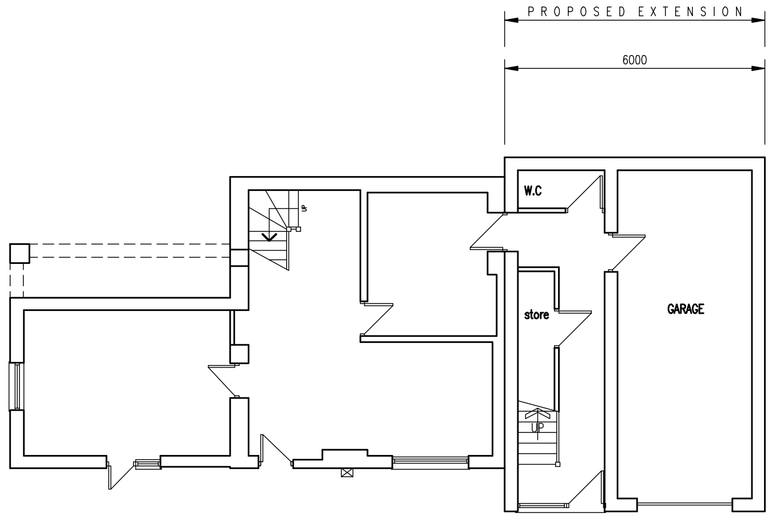


PROPOSED GROUND FLOOR PLAN

EXISTING LAYOUT TO BE CONFIRMED

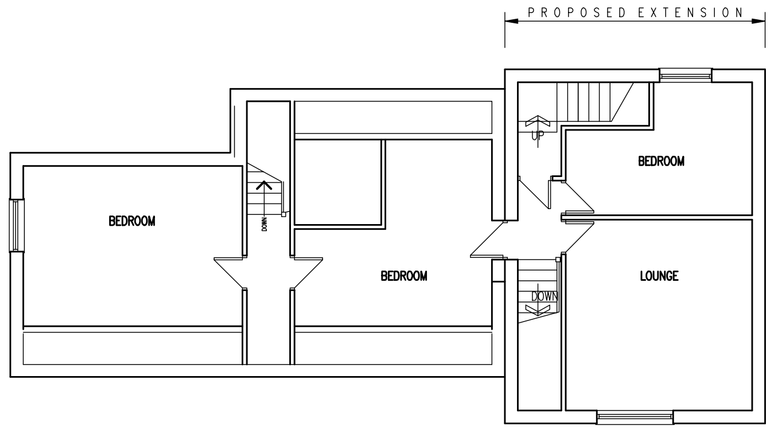

PROPOSED FIRST FLOOR PLAN

EXISTING LAYOUT TO BE CONFIRMED

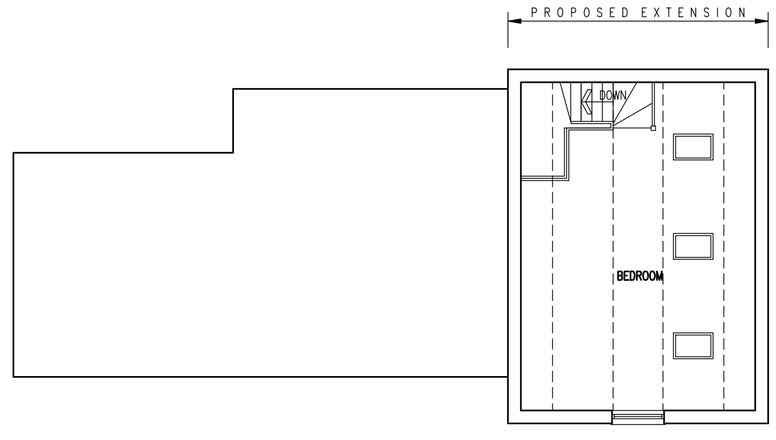

PROPOSED FIRST FLOOR PLAN

White Agus Partnership
128B, NEW ROAD,
STAINCROSS,
BARNSLEY.
S75 6PP
PHONE/FAX. 01226 208482
E mail: agus@btinternet.com
CHARTERED SURVEYORS AND BUILDING DESIGN CONSULTANTS

Project.	Client.
PROPOSED EXTENSION 350 MIDLAND ROAD, ROYSTON BARNSLEY, S71 4AZ	MR P. HEELEY
Drawing Title. PLANS & ELEVATIONS	Date. JANUARY 2008 / Scale. 1:100
	Ref. 07–121 / Dwg. No. 01 / Rev. B

Date	Suffix	Description	Date	Suffix	Description
24-09-08	A	SCHEME REVISED			
29-09-08	B	WINDOW REPOSITIONED			