
PLANNING SUBMISSION DRAWING

Do not scale.

Check all dimensions on site.

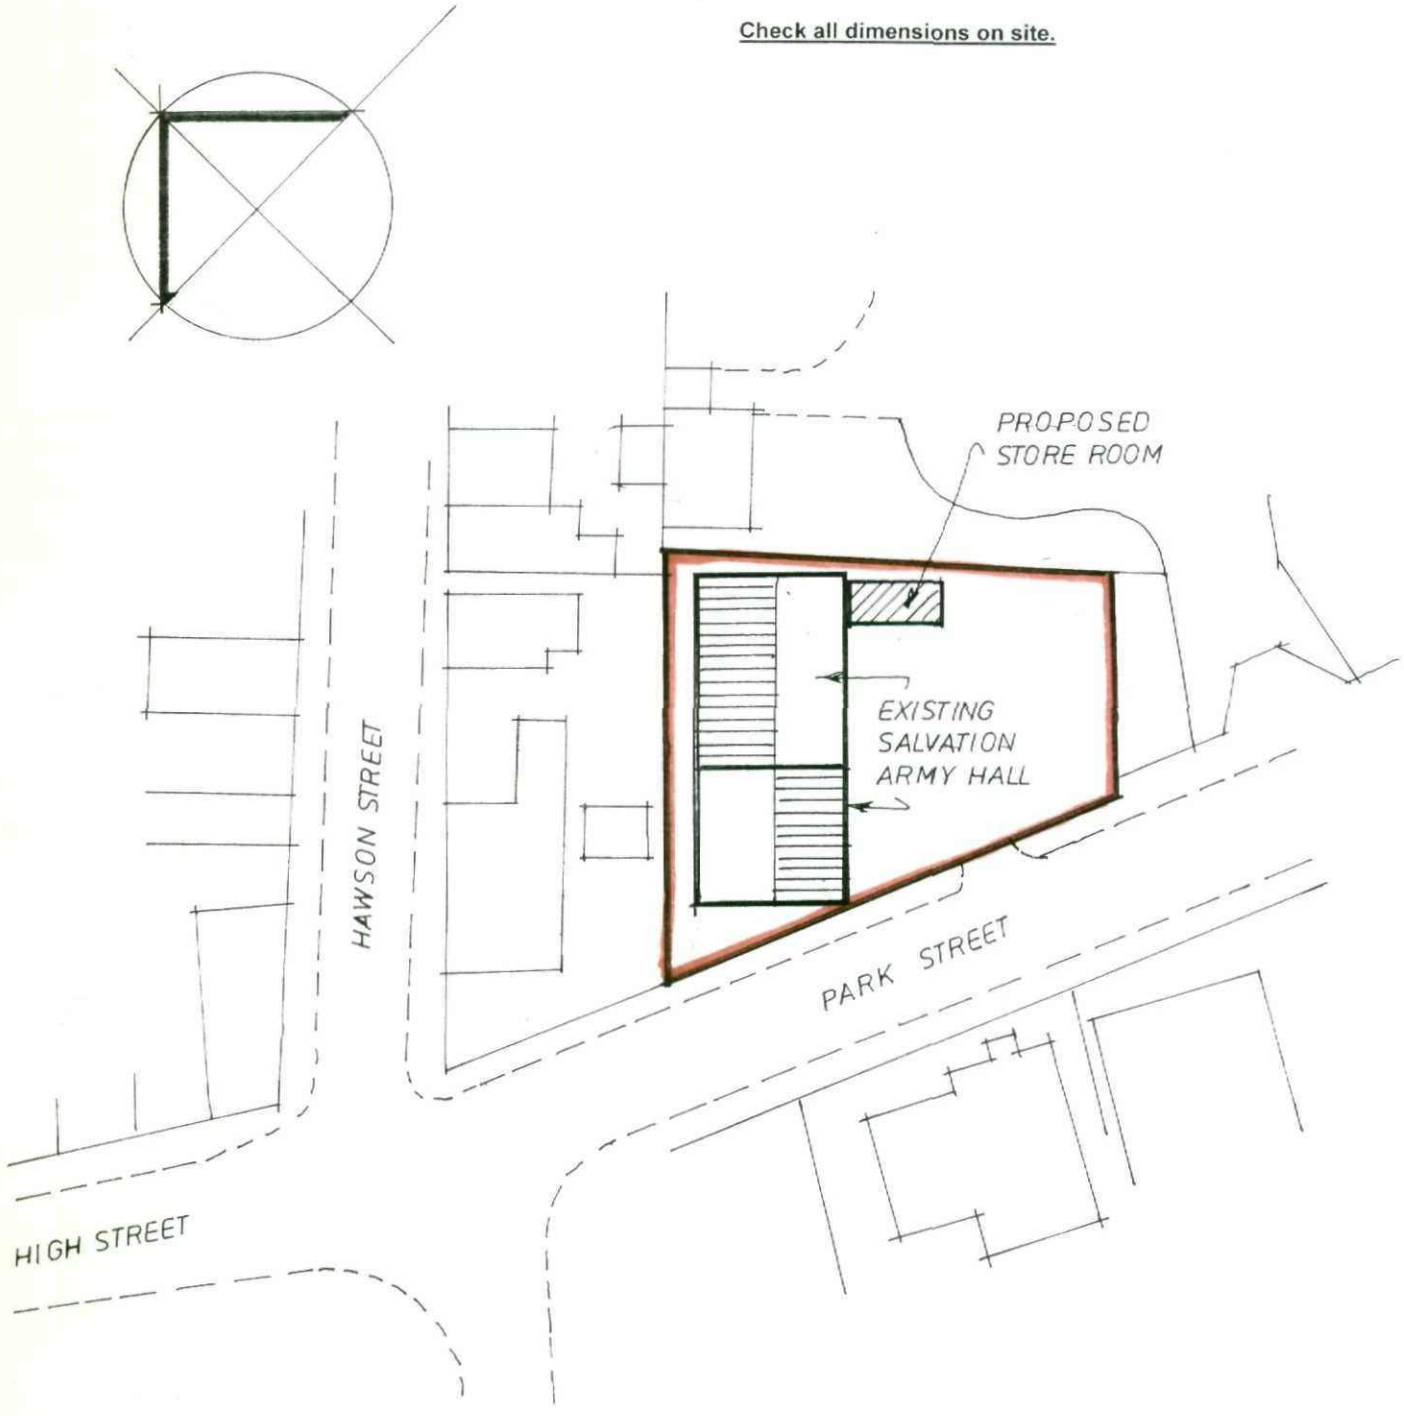

THE SALVATION ARMY WOMBWELL

SITE/LOCATION PLAN

John Percy MCIAT, AssocRICS, ABEng.

Chartered Architectural Technologist . Building Design & Construction Consultant

104 Elm Park Way, Rochdale, Lancashire, OL12 7JD Tel:01706 357597 Mob:07930 557873 Email:johnpercy@talktalk.net


Client: **THE SALVATION ARMY**
Project: **WOMBWELL**

Title: **SITE/LOCATION PLAN**

Scale: **1:500**
Date: **SEPT2010**
Drawn: **JP**
Dwg.No:**06/2010/01**
Rev. No:

THE SALVATION ARMY

FLOOR PLAN AS EXISTING

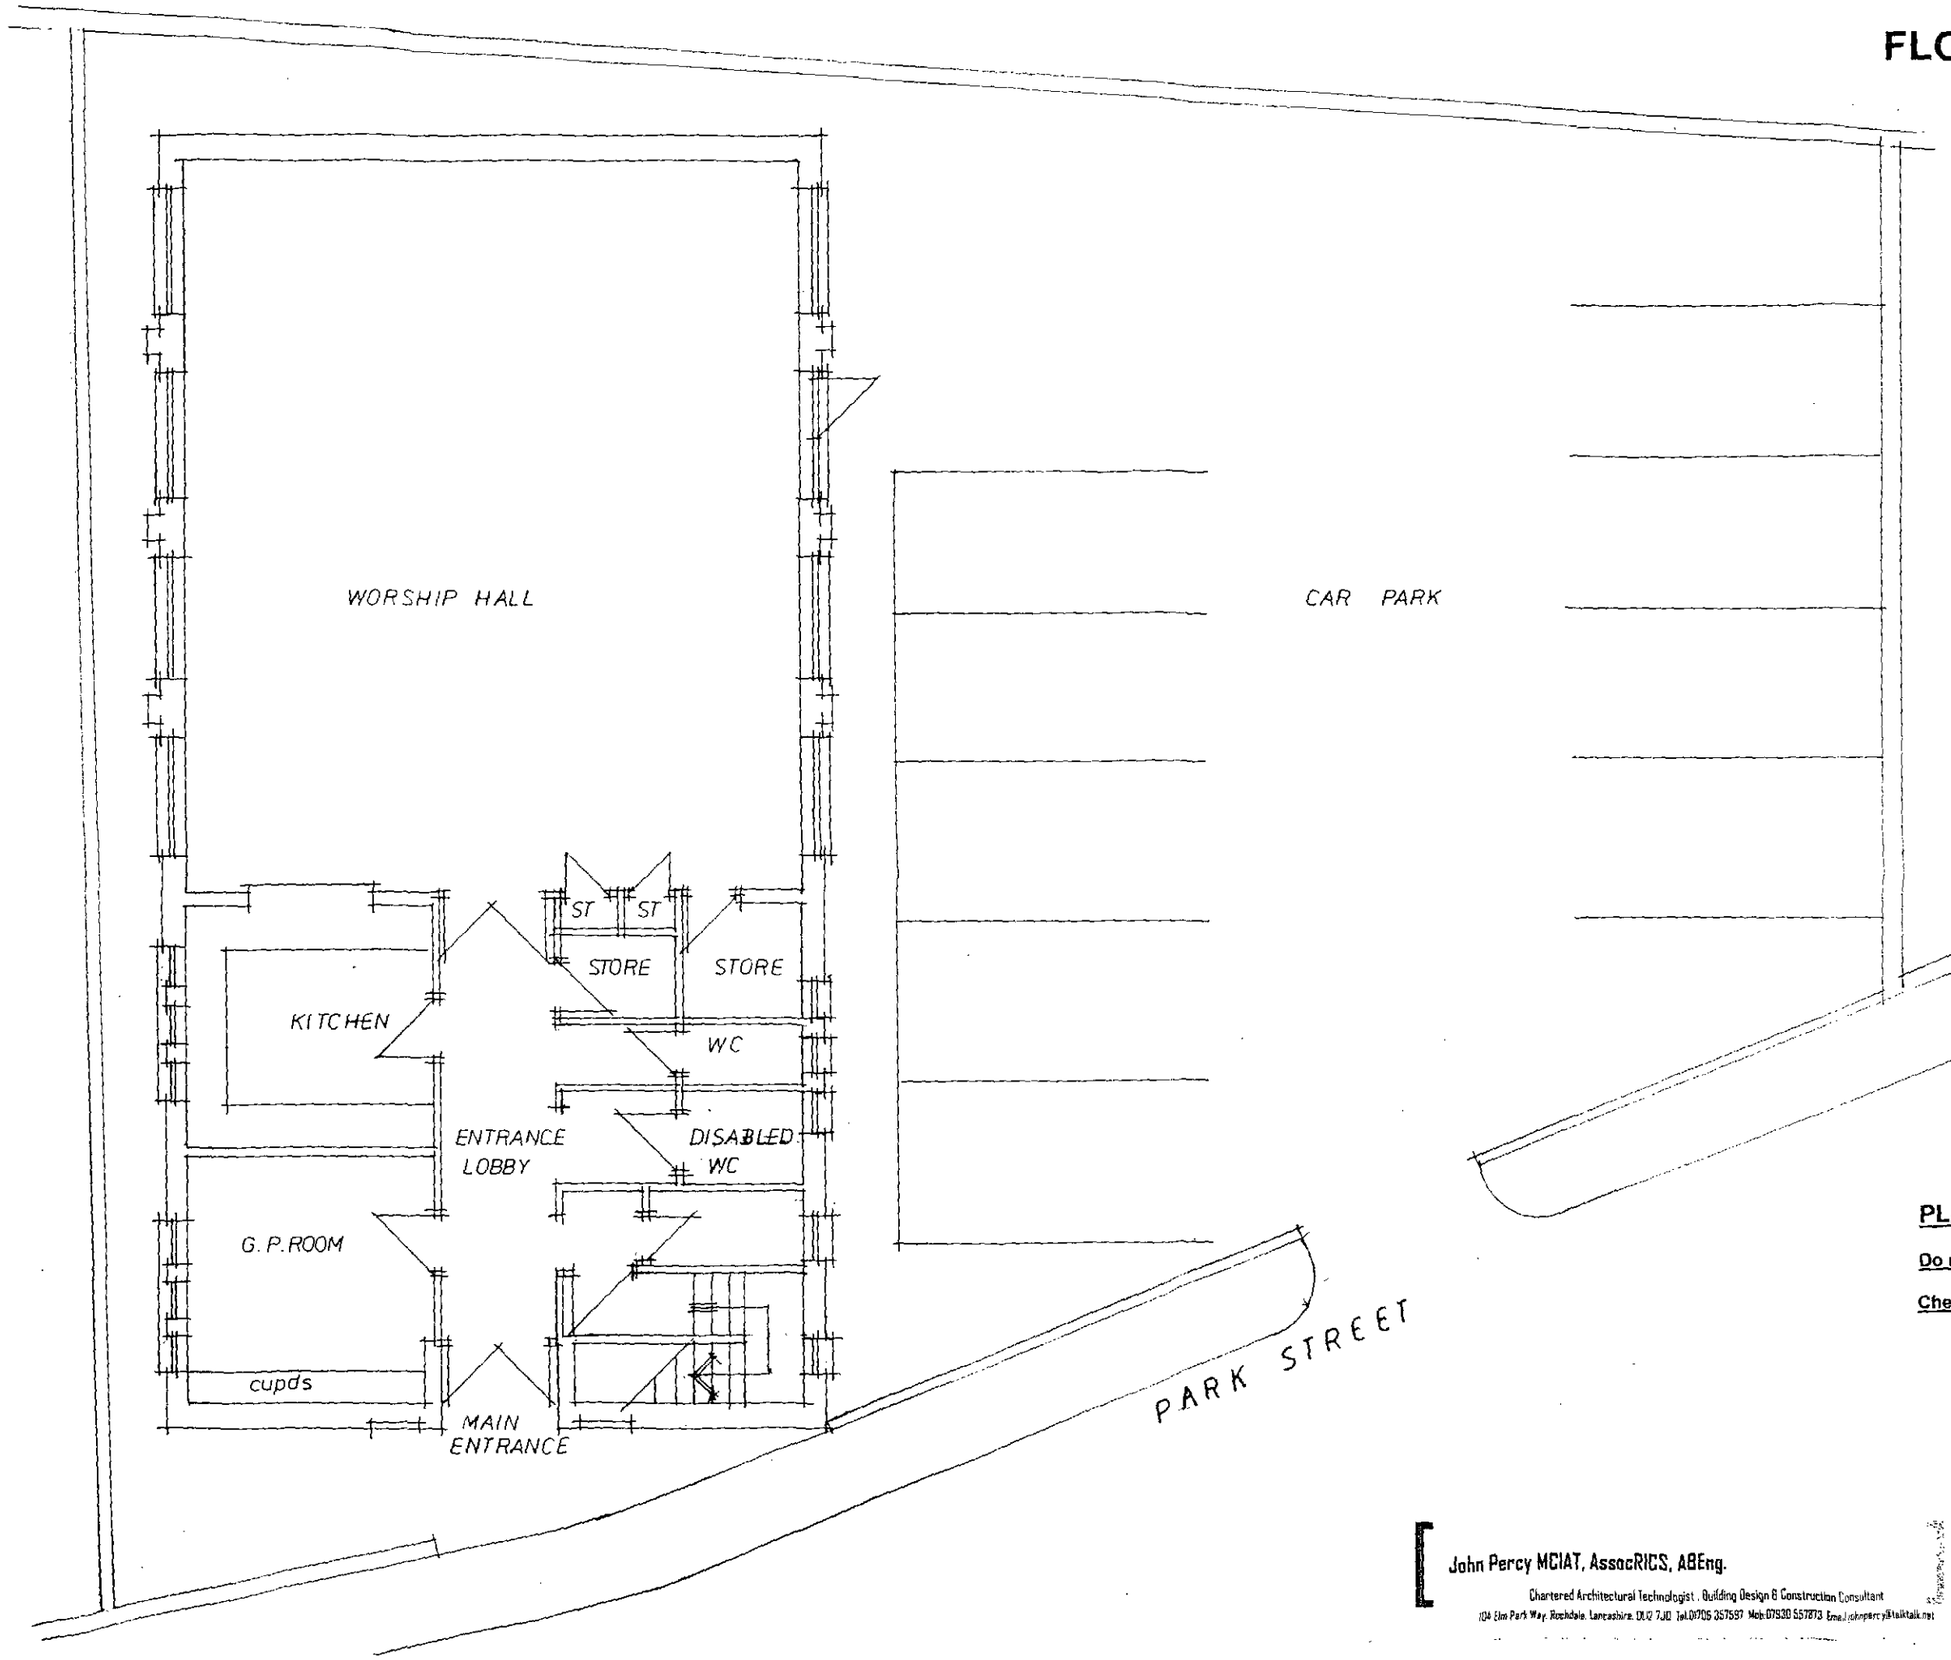

PLANNING SUBMISSION DRAWING

Do not scale.

Check all dimensions on site.

John Percy MCIAT, AssocRICS, ABEng.

Chartered Architectural Technologist . Building Design & Construction Consultant


104 Elm Park Way, Rochdale, Lancashire, OL12 7JD Tel.01706 357597 Mob.07930 557873 Email.johnpercy@talktalk.net

Client: THE SALVATION ARMY
Project: WOMBWELL

Title: PLAN AS EXISTING

Scale: 1:10
Date: SEPT
Drawn: JP
Dwg.No:0
Rev. No:

PROPOSED FLOOR PLAN

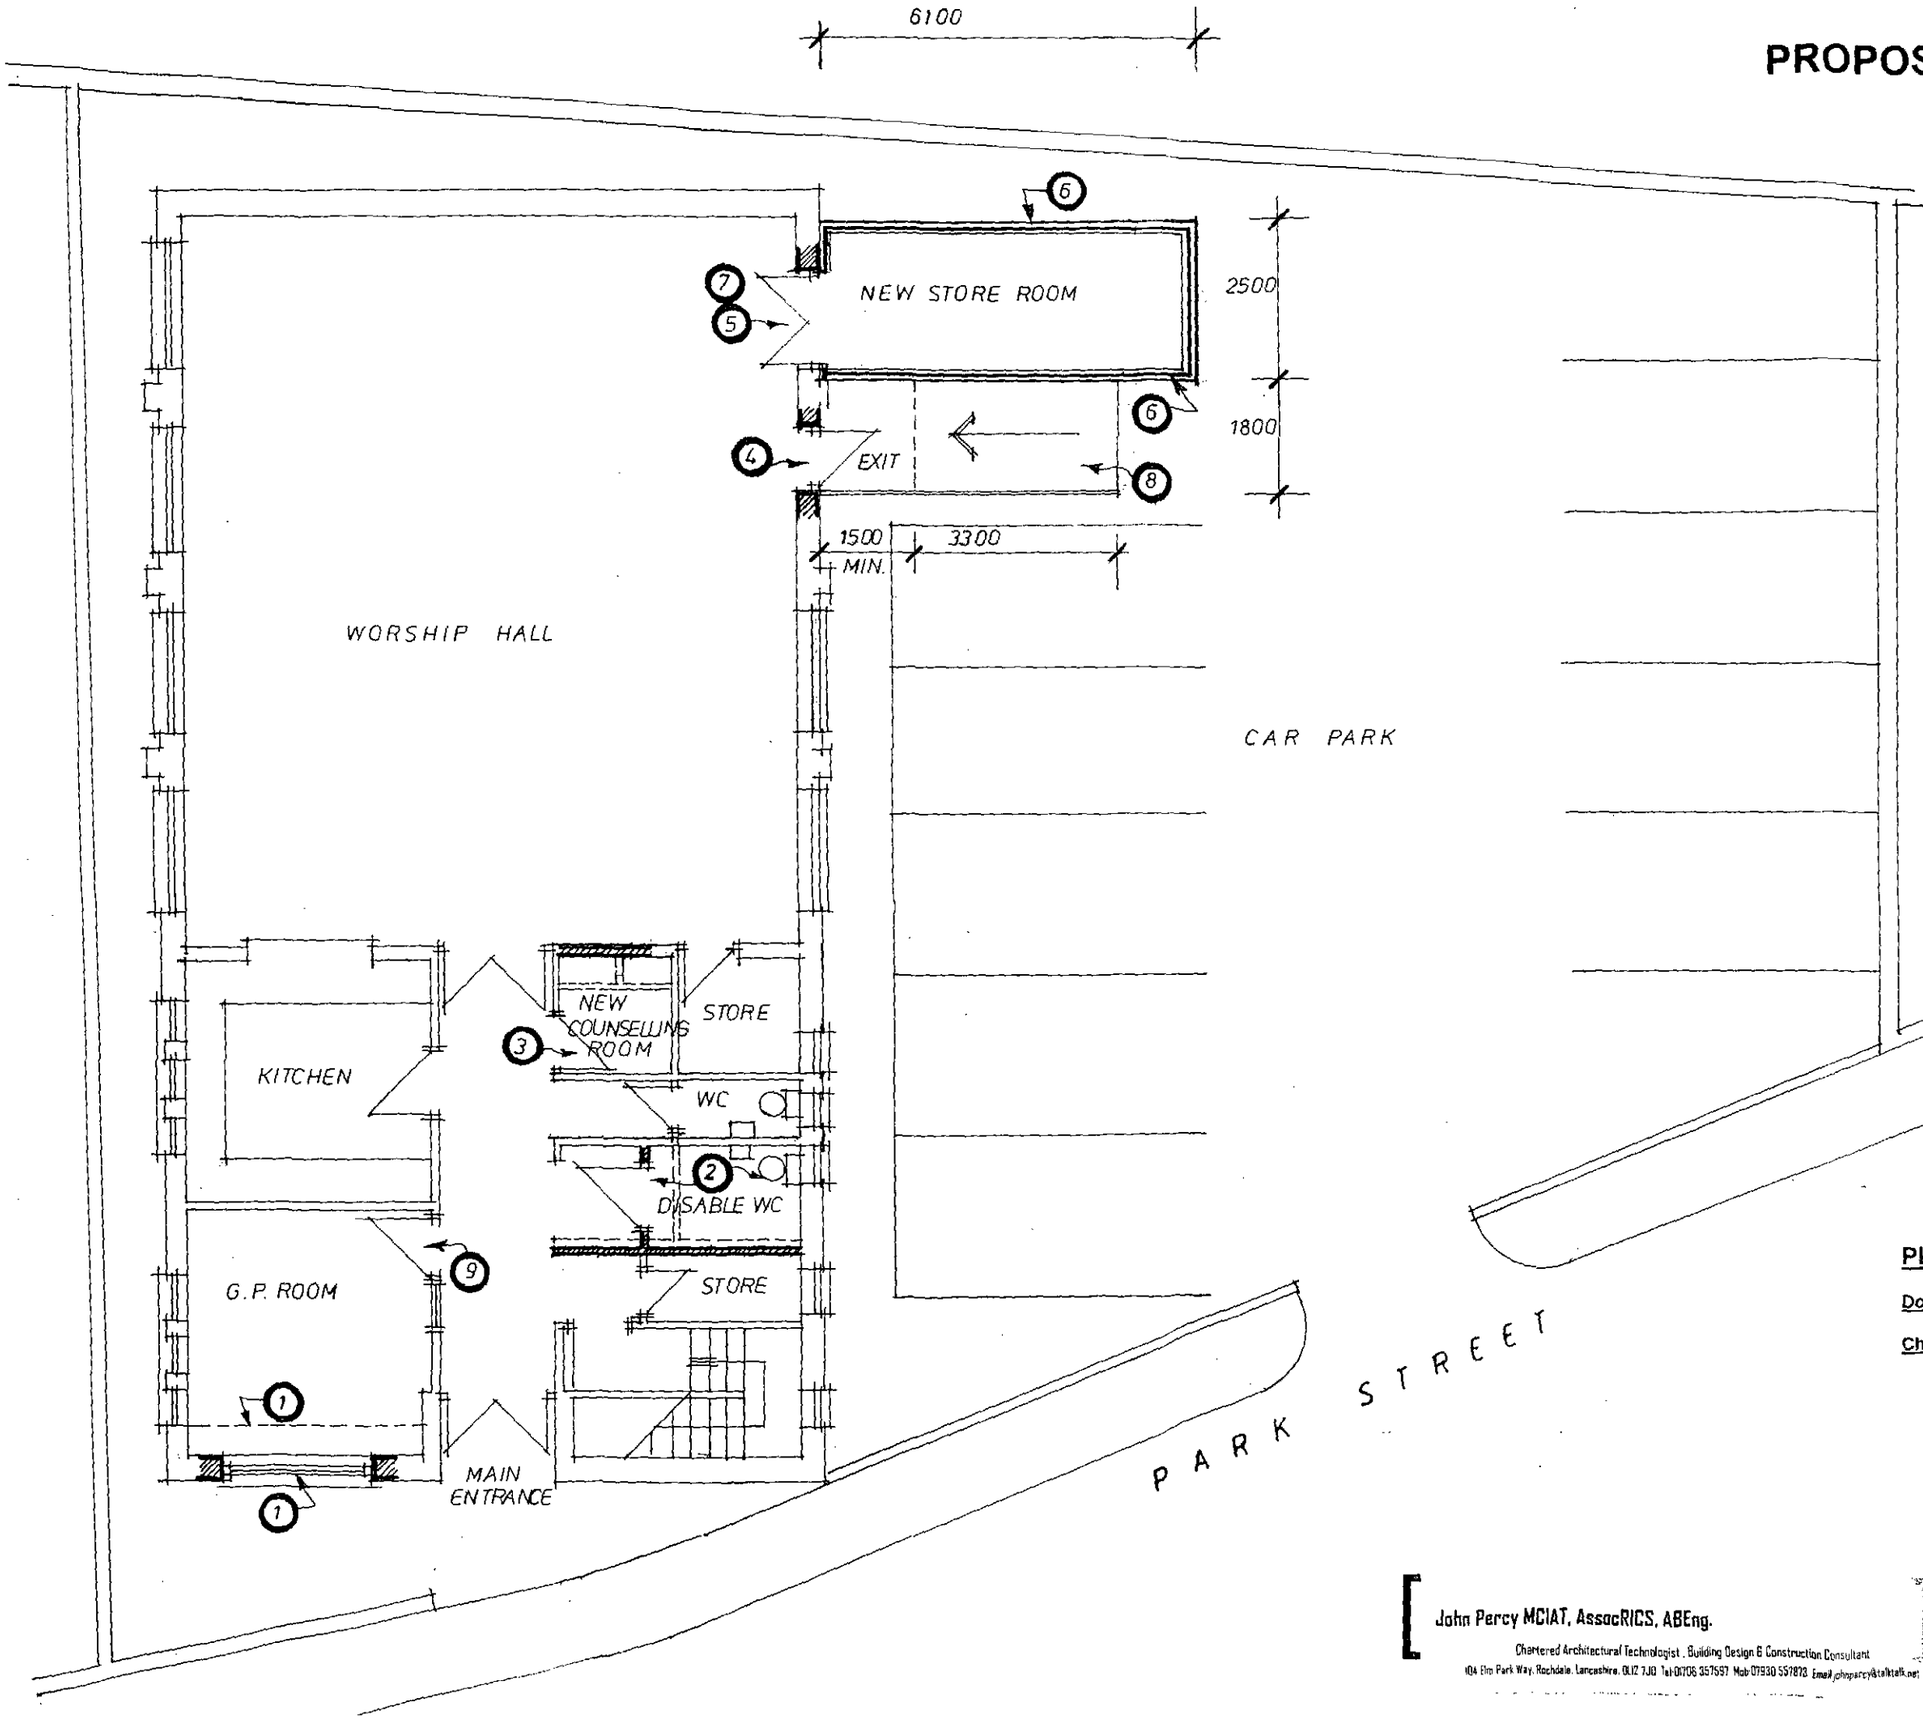

1. Remove existing fitted cupboards and form n opening and supply and install new white upv framed double glazed window.
2. Enlarge existing disabled toilet accommodati to conform with current Building Regulations Approved Doc M, including new sanitary fittir grabs rails, emergency pull cord alarm, decorations, floor coverings etc.
3. Form new counselling room (demolish existir store cupboard walls and block up door openings) and replace existing door with new fire door with glazed vision panels.
4. Widen existing fire exit door opening a minim 1023mm wide, supply and fit new door and fr including emergency escape ironmongery.
5. Form new double door opening to new store area, supply and fit half hour fire resistant do and intumesent smoke seals to new door fran
6. Supply and install new steel store container t rear of existing car park area, sited on a reinforced concrete slab foundation, all exter walls to be framed out and clad with cedar boarding, roof to be covered with a plywood decking with a built up felt roof covering incorporating a cantilevered canopy (formed polycarbonate sheeting) over the adjacent e ramp.
7. Raise cill level of high level window opening above store room doors and supply and ins new white upvc framed double glazed wido Build in new flashing between junction of tl wall below the window and the new store r
8. Form new landing and ramped exit/access side of building to comply with current Bui Regulations Approved Doc M.
9. Form new wheelchair accessible door ope with vision panels.

PLANNING SUBMISSION DRAWING

Do not scale.

Check all dimensions on site.

John Percy MCIAT, AssocRICS, ABEng.
Chartered Architectural Technologist . Building Design & Construction Consultant
104 Elm Park Way, Rochdale, Lancashire, OL12 7JG Tel-01706 357597 Mob 07930 557873 Email johnpercy@talktalk.net

Client: THE SALVATION ARMY
Project: WOMBWELL


Title: PROPOSED PLAN

Scale: 1:100
Date: SEPT1
Drawn: JP
Dwg No:06/2
Rev. No:


PLANNING SUBMISSION DRAWING

Do not scale.

Check all dimensions on site.

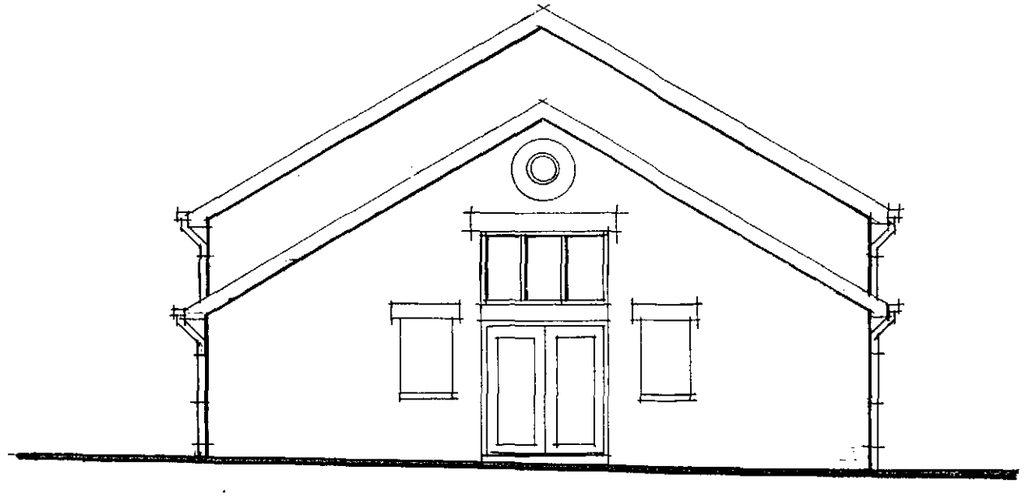

FRONT ELEVATION TO PARK STREET

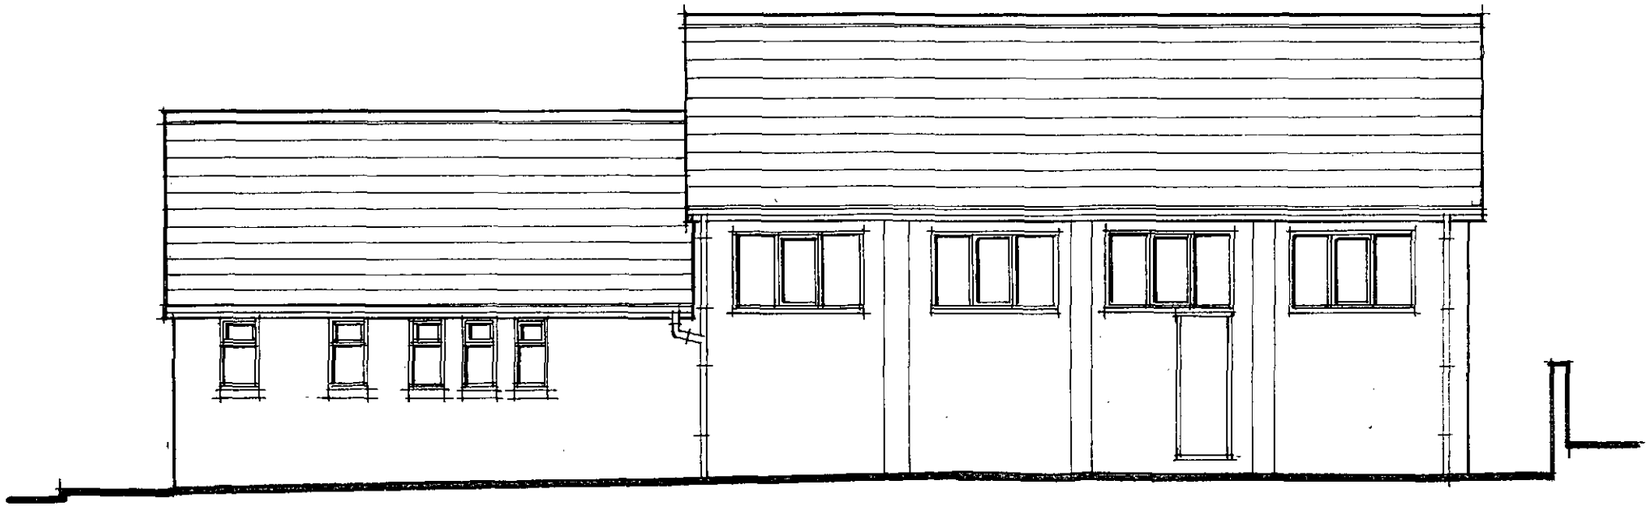

SIDE ELEVATION TO CAR PARK

THE SALVATION ARMY WOMBWELL

ELEVATIONS AS EXISTING

John Percy MCIAT, AssocRICS, ABEng.
Chartered Architectural Technologist . Building Design & Construction Consultant
104 Elm Park Way, Rochdale, Lancashire, OL12 7JD Tel:01706 357597 Mob:07930 557873 Email:johnpercy@talktalk.net

Client: THE SALVATION ARMY
Project: WOMBWELL


Title: ELEVATIONS AS EXISTING

Scale: 1:100
Date: SEPT2010
Drawn: JP
Dwg.No:06/2010/04
Rev. No:


PLANNING SUBMISSION DRAWING

Do not scale.


Check all dimensions on site.

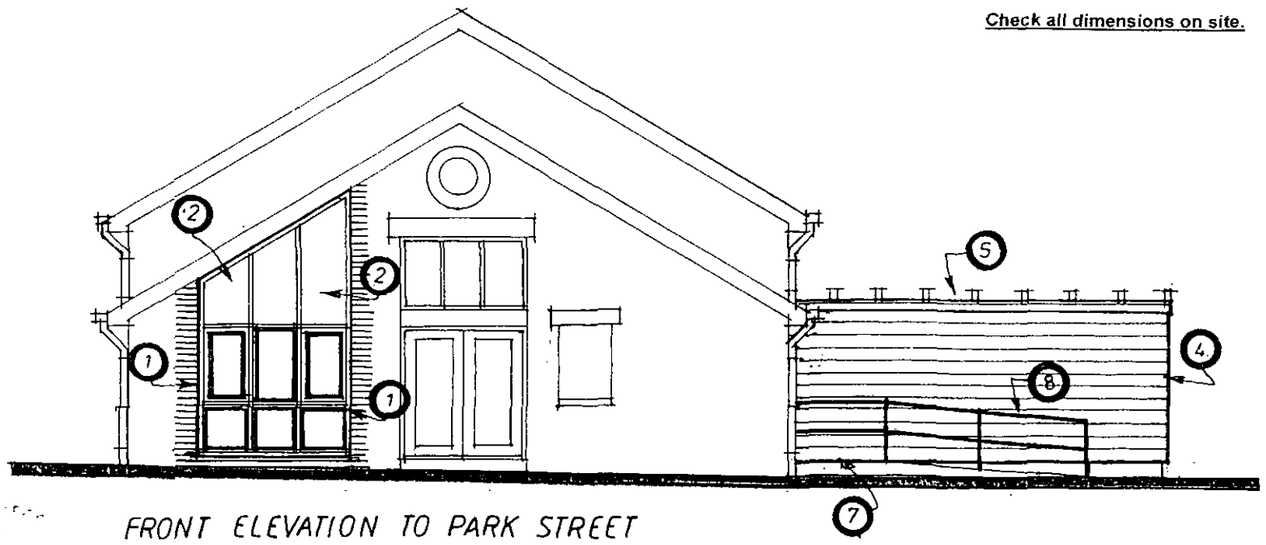

FRONT ELEVATION TO PARK STREET

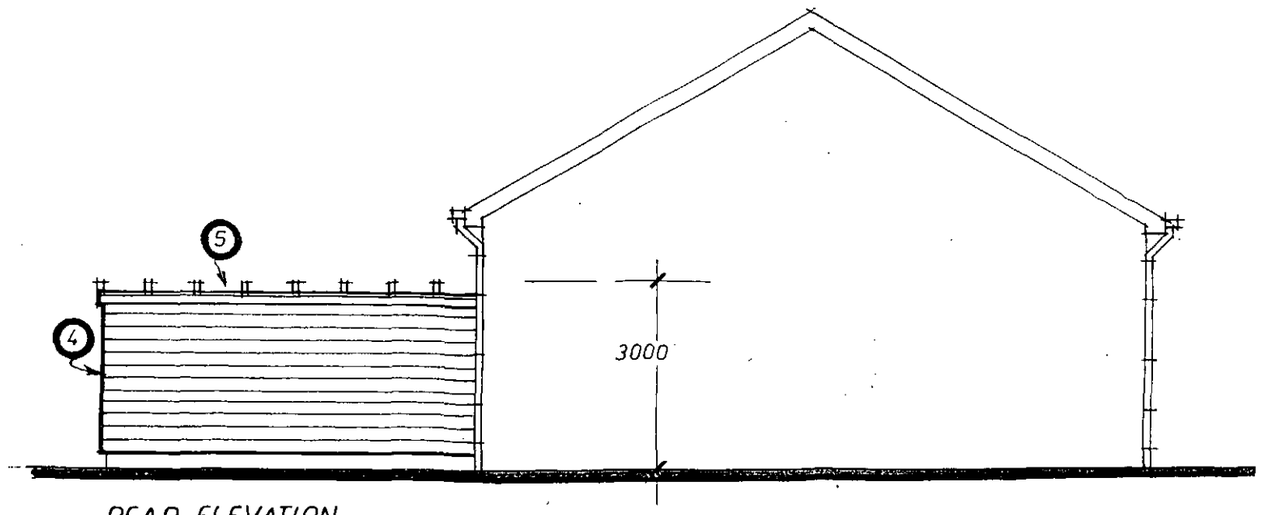

REAR ELEVATION

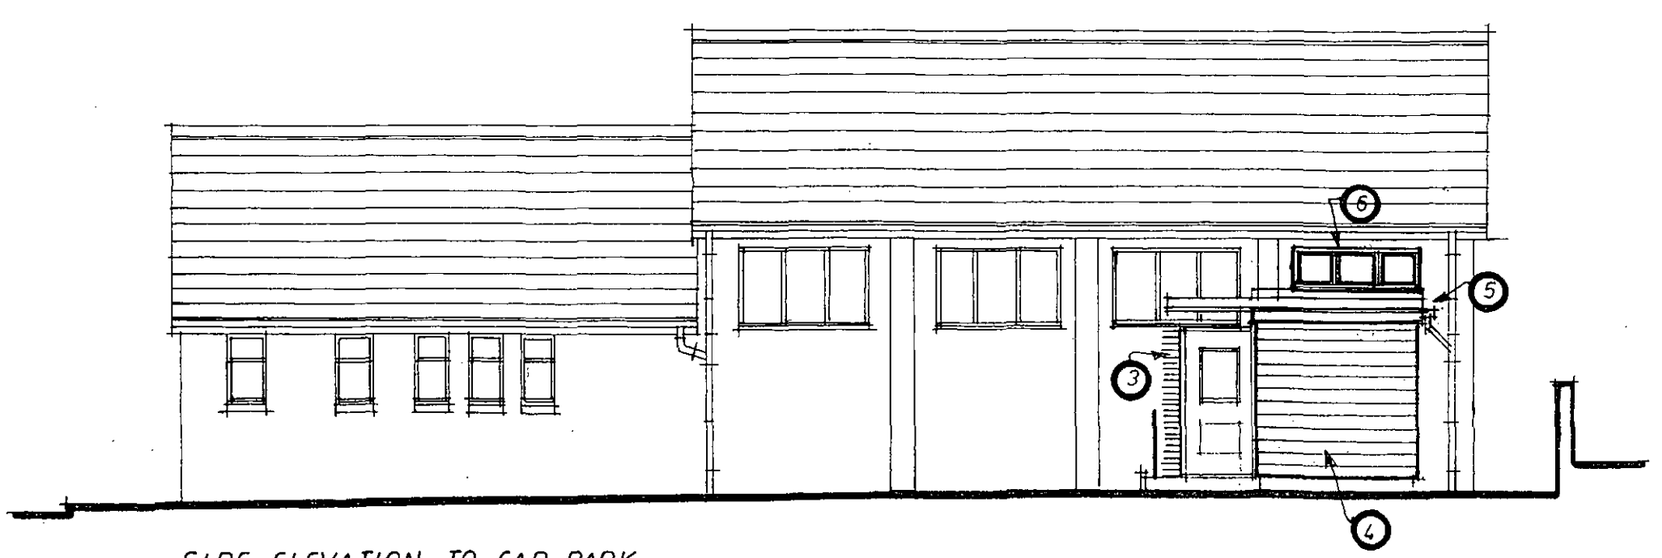

SIDE ELEVATION TO CAR PARK

1. Form new opening and supply and install new white upvc framed double glazed window. To be glazed with laminated safety glass internally and externally.
2. White 'renolite' panels to new window to front elevation at high level.
3. Widen existing fire exit door opening a minimum 1023mm wide, *supply and fit new glazed upvc door and frame including* emergency escape ironmongery.
4. Supply and install new steel store container to rear of existing car park area, sited on a reinforced concrete slab foundation, all external walls to be framed out and clad with cedar timber boarding.
5. Roof to be covered with a plywood decking with a built up felt roof covering incorporating a cantilevered canopy (formed in polycarbonate sheeting) over the adjacent exit ramp.
6. Raise cill level of high level window opening above store room doors and supply and install new white upvc framed double glazed widow. Build in new flashing between junction of the wall below the window and the new store roof.
7. Form new landing and ramped exit/access to side of building to comply with current Building Regulations Approved Doc M.
8. 40mm dia. Tubular steel handrailing to new ramp painted black.

THE SALVATION ARMY WOMBWELL

PROPOSED ELEVATIONS

John Percy MCIAT, AssocRICS, ABEng.

Chartered Architectural Technologist, Building Design & Construction Consultant

104 Elm Park Way, Rochdale, Lancashire, OL12 7JD Tel-01706 357557 Mob-07930 557873 Email-johnpercy@talktalk.net

Client: THE SALVATION ARMY
Project: WOMBWELL

Title: PROPOSED ELEVATIONS

Scale: 1:100
Date: SEPT10
Drawn: JP
Dwg.No:06/2010
Rev. No: