

NOTE:

1. Base drawing is Armada Surveys Ref. ASL.13157 and 13158.

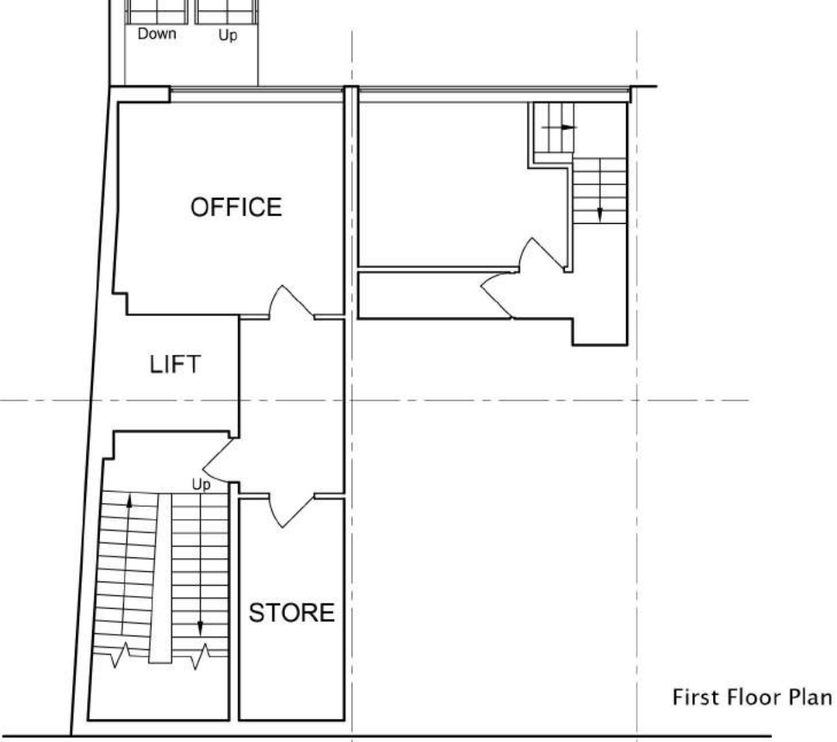

First Floor Plan

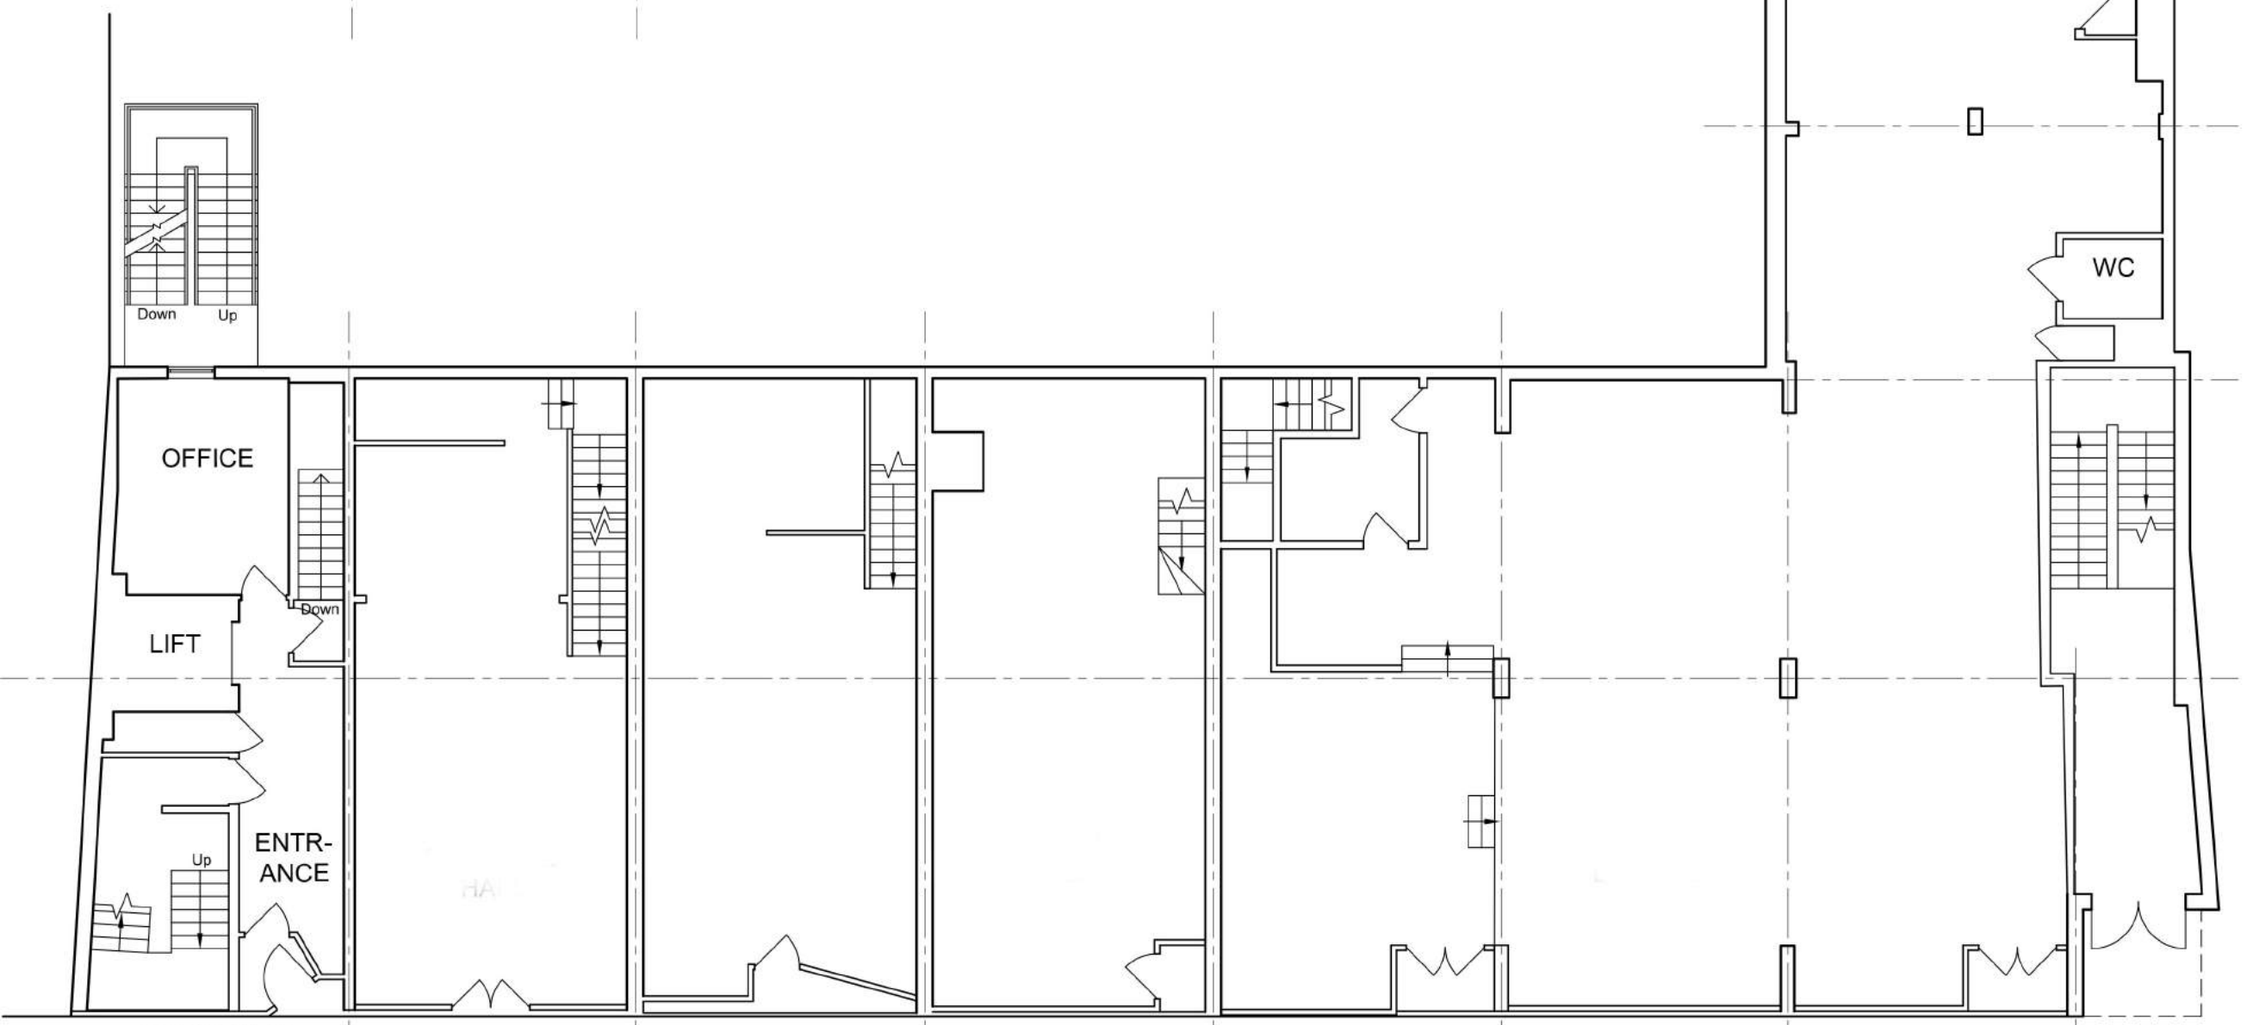

0m 1m 5m

A 27.07.16 Updated.
REV.

PROJECT
20-30 Shambles Street
& Yorkshire House,
Barnsley, S70 2SW.

DRAWING
Existing Ground & First Floor Plans

SCALE	PAPER SIZE	DATE	DRAWN BY
1:125	A3	27.05.16	

DRAWING N°	REVISION
143.03.03	A

CAD REF. drgs 03A, 04A, 05A existing floor plans.dwg

www.ke-architecture.com
studio@ke-architecture.com
Unit 18D, Chiltern Court
Asheridge Road
Chesham, HP5 2PX
t 01494 776042