

External materials shall match existing in type, colour, texture and alignment.

External materials may be subject to sample approval by the local planning authority and/or conditions of planning permission

The contractor shall check all dimensions on site and report discrepancies.
No dimension shall be scaled off this drawing.
Copyright of this drawing is retained by A L Turner.

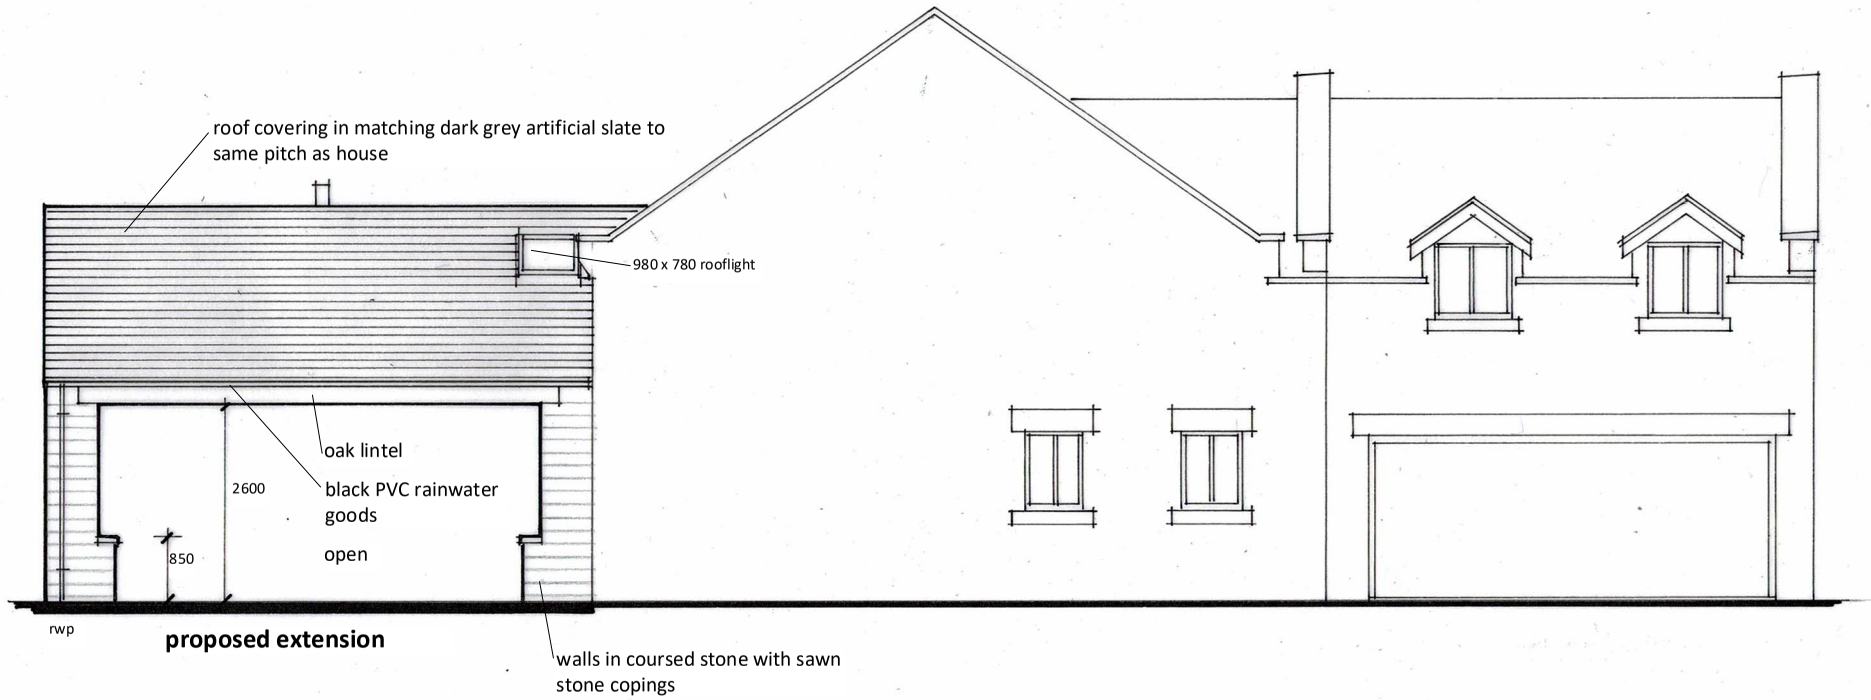


South Elevation

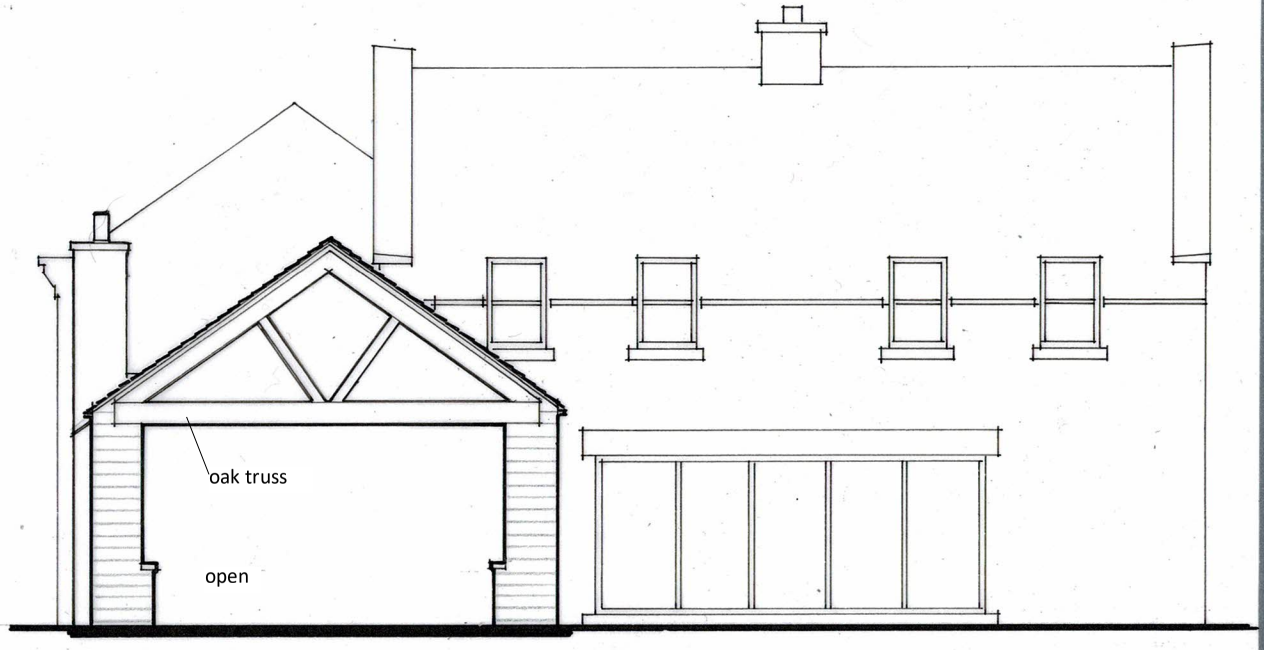

West Elevation



North Elevation

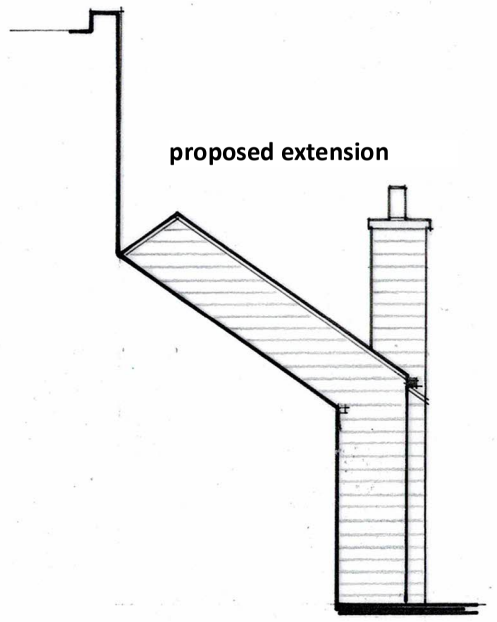

East Elevation

revision	description	date	
client	**D. Logan**	date	10.2020
project	**Proposed Single Storey Rear Extension at 17b Vernon Road, Worsborough, Barnsley, S70 5BE**	dwg size	A3
		scale	1:100
		drawn	ALT
title	**Elevations as Proposed**	issue	planning

A L Turner + Associates
1 LORING ROAD, RAVENSCAR, SCARBOROUGH, YO13 0LY
07976 397307
tonyturner829@btinternet.com

dwg no. **2447 : 5** rev.