
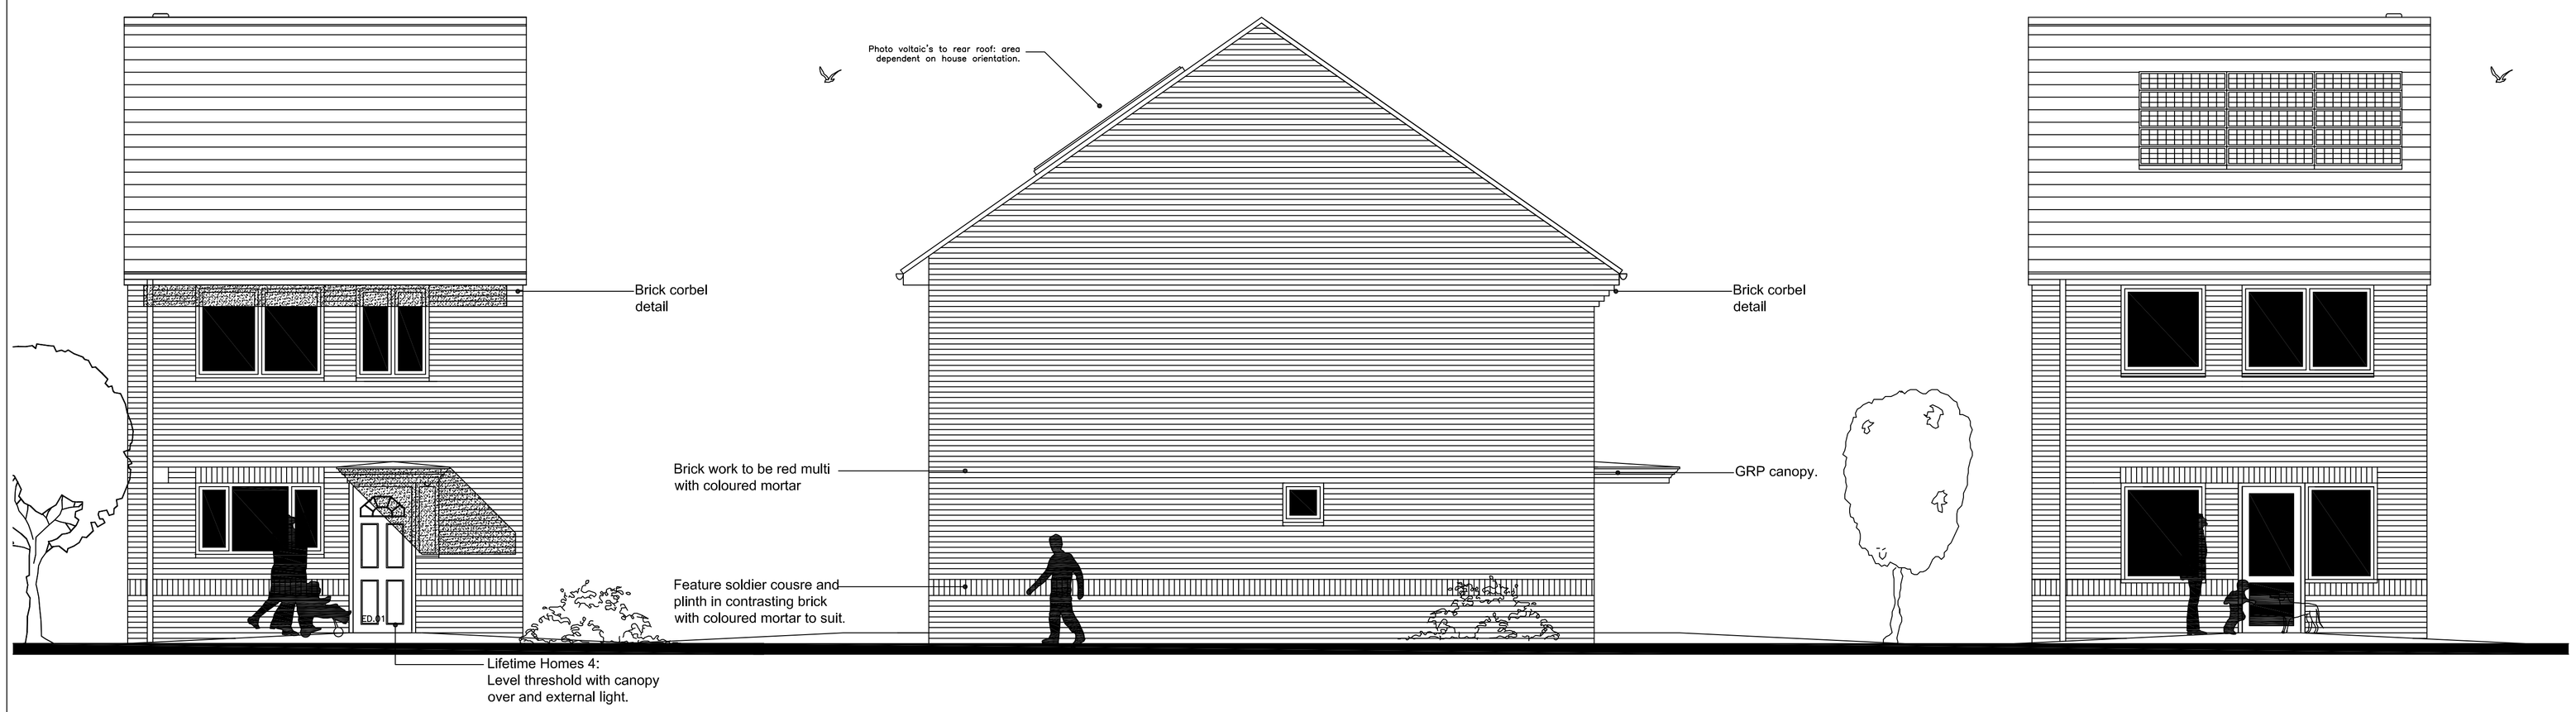



Proposed Front Elevation

Proposed Gable Elevation


Proposed Rear Elevation

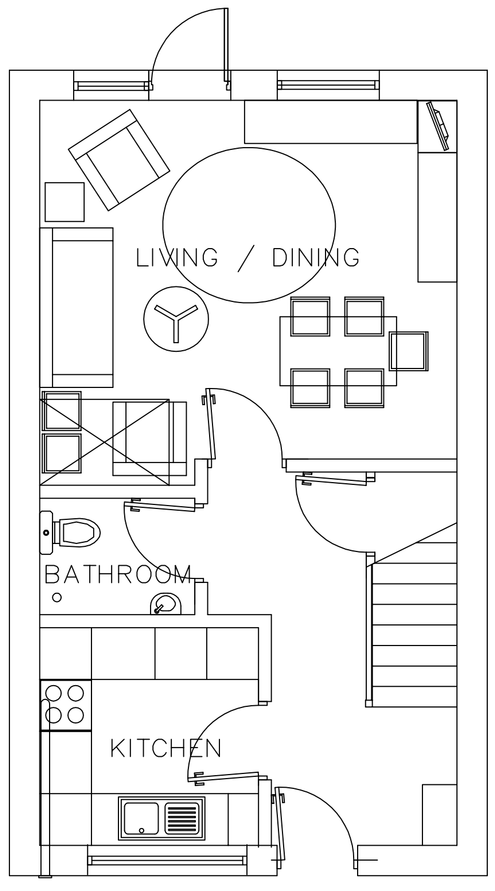

GENERAL ARRANGEMENT PLAN
2 BED, 4 PERSON HOUSE
GROUND FLOOR PLAN
TOTAL AREA EXCLUDING EXTERNAL STORE 72.4 SQ.M

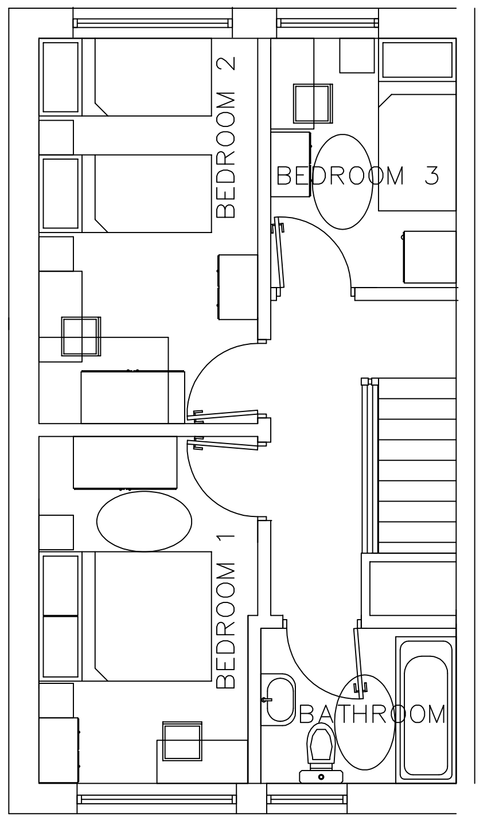

GENERAL ARRANGEMENT PLAN
2 BED, 4 PERSON HOUSE
FIRST FLOOR PLAN

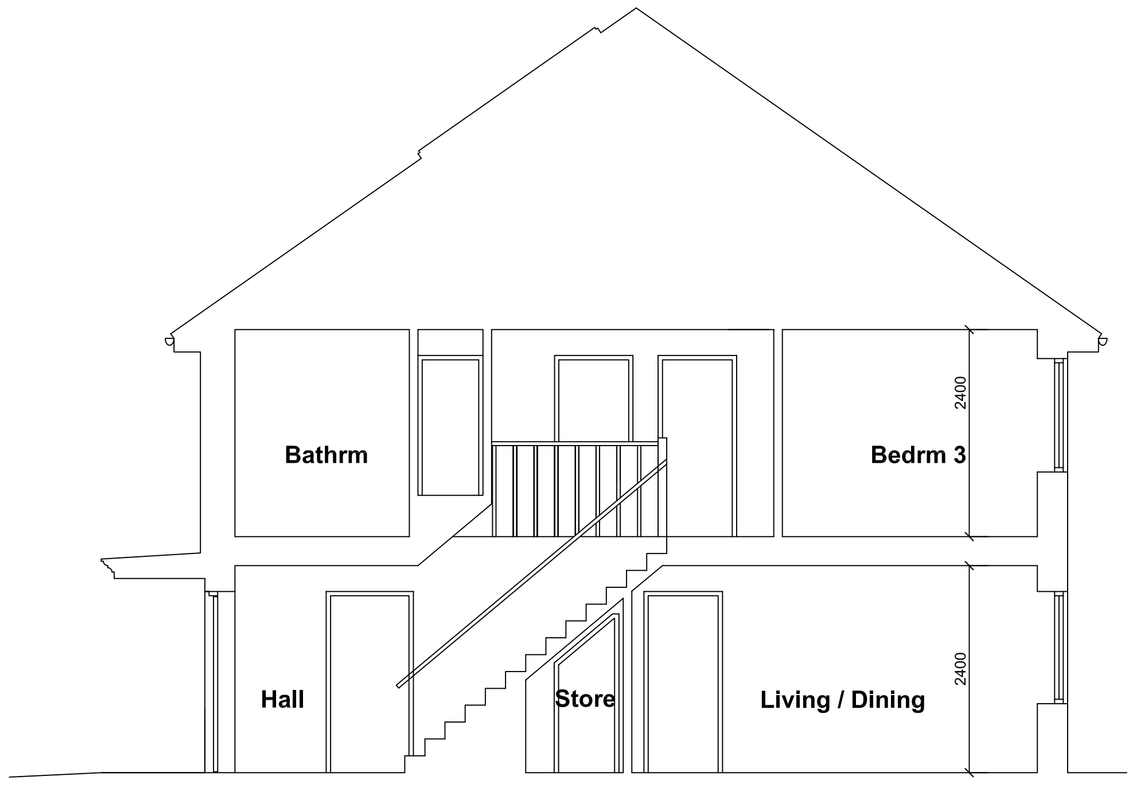

Proposed Section A - A

NATIONAL HOME ENERGY RATING SCHEME
REGISTERED MEMBER

Reproduced from the FastMAP GIS v4.43
Ordnance Survey 1/1250 mapping with the permission of the Controller of Her Majesty's Stationery Office © CROWN COPYRIGHT
Unauthorised reproduction infringes Crown Copyright and may lead to prosecution or Civil Proceedings

Property & Procurement
B.M.B.C.
Springfield House, Barnsley S70 6HH

Date ------ | LICENSE No. 100022264 (2006)

BARNSLEY
Metropolitan Borough Council
Property & Procurement
Jeremy Sykes
Head of Asset Management
Springfield House, Springfield St
Barnsley S70 6HH
Tel. 01226 770770
Fax. 01226 774399

PROJECT
LACEWOOD HOUSING PROJECT

DRAWING
3 BED, 5 PERSON
2 STOREY HOUSE

Drawn	Checked	Revision
CAL	---	-

Scale	Date
1:50	DEC 09

Project Code	Drawing No.
HSG 4031A	PL _ 07