THIS DRAWING IS COPYRIGHT, AND REMAINS THE PROPERTY OF HTC ARCHITECTS. IT MUST NOT BE REPRODUCED, USED, DISCLOSED OR TRANSMITTED TO THIRD PARTIES IN ANY FORM, IN WHOLE OR IN PART, WITHOUT PRIOR WRITTEN PERMISSION.

ALL DIMENSIONS SHOULD BE CHECKED ON SITE BEFORE WORK COMMENCES

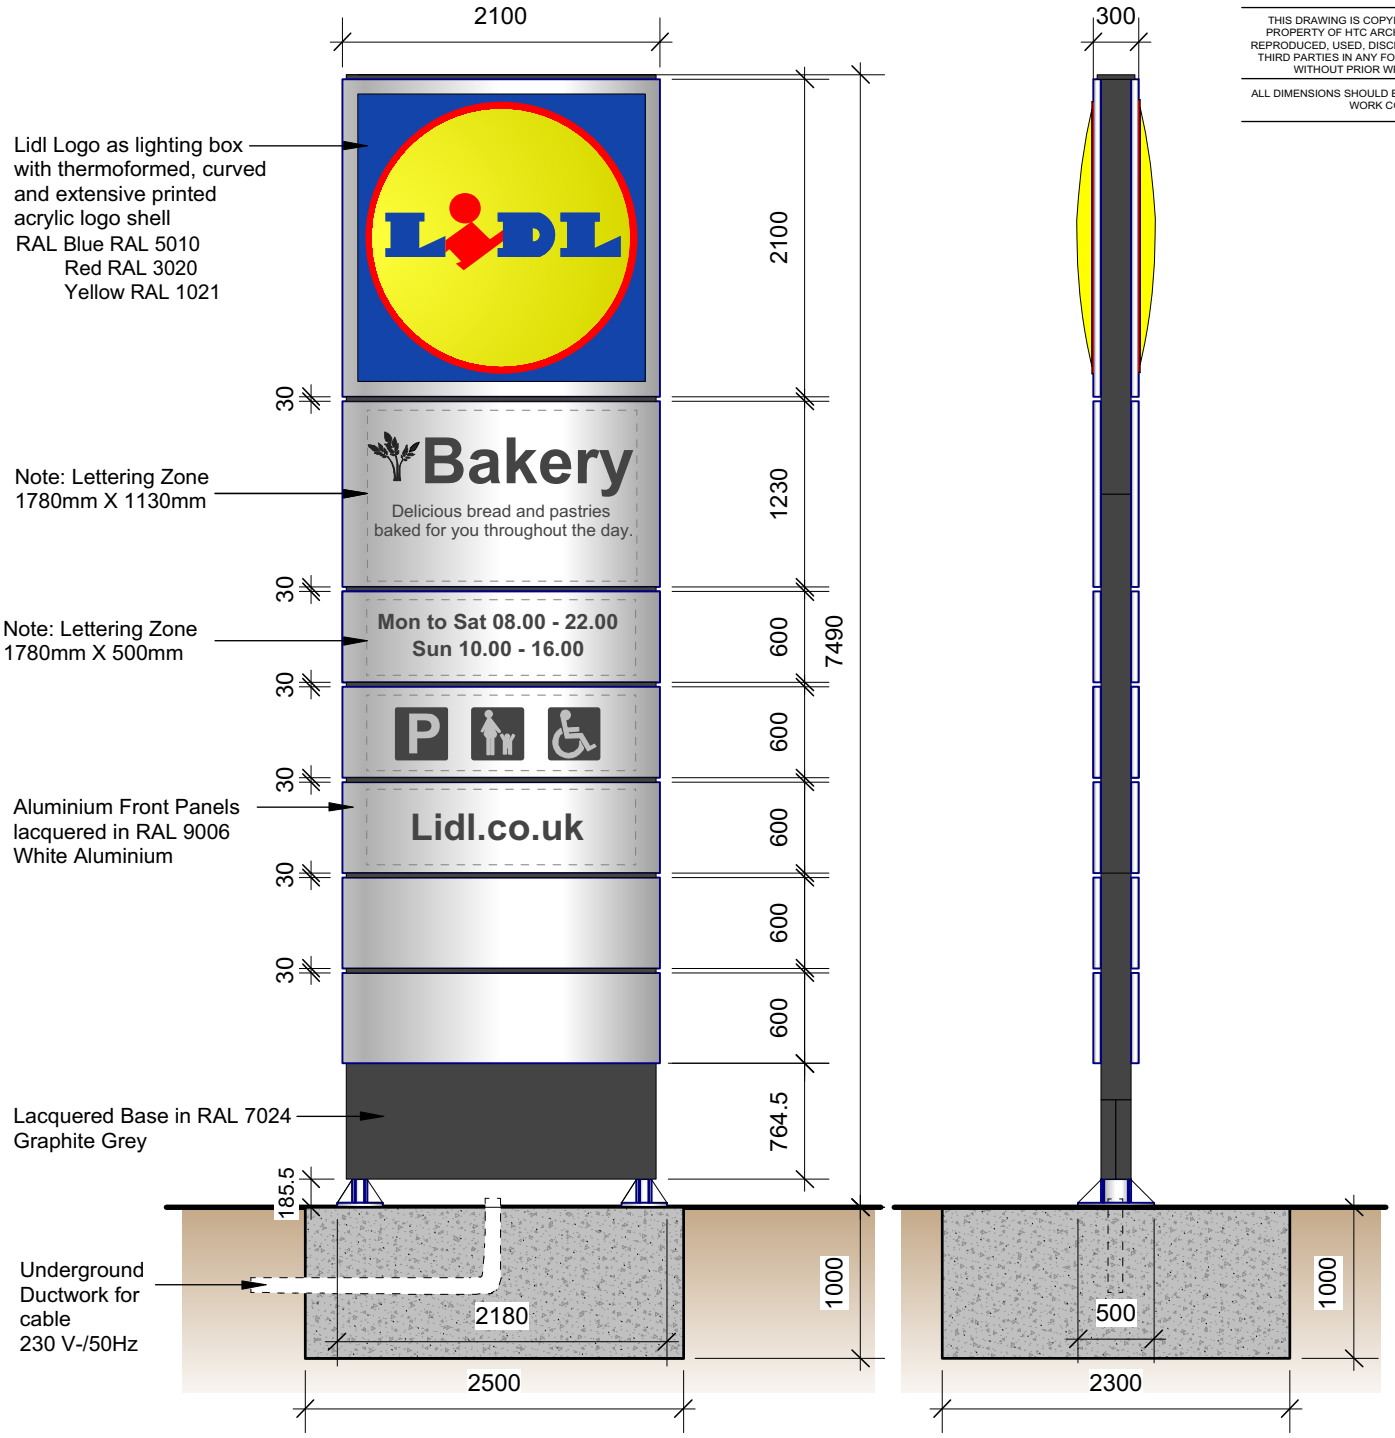

Pylon Signage - Front Elevation

Pylon Signage - Side Elevation

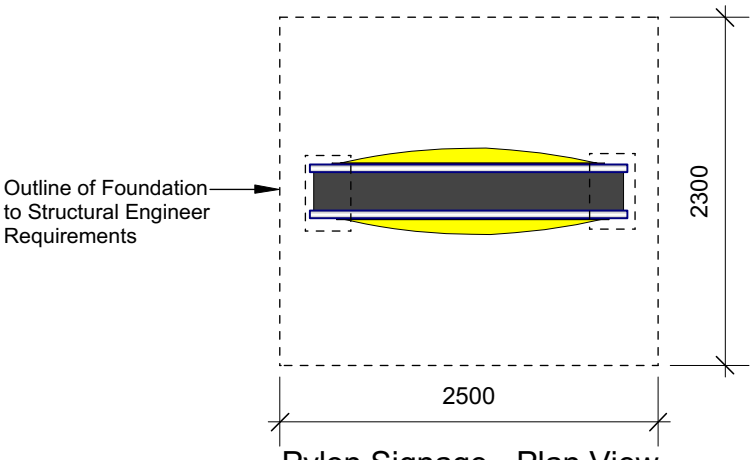

Pylon Signage - Plan View

SPEC:

Aluminium Panels lacquered in RAL 9006 white aluminium

Base lacquered in RAL 7024 graphite grey

Lidl Logo as lighting box with thermoformed, curved and extensive printed acrylic logo shell

Lettered panels are milled with foiled acrylic glass deposited

Galvanized steel frame construction

Anchoring Cage to Structural Engineer Requirements

Weight 700kg

Illumination with SAPS-LEDs:

Fuse 16A, Fi 30mA

Underground cable NYY-J, wire cross section for cable length max. 120 m 3 x 1,5mm2

Wire cross section for cable length more than 120 m3 x 2,5mm2

Power consumption: 485 W, power input: 2,25A, cos phi > 0,93

Luminance yellow undimmed: approx 580 cd/m2

Luminance yellow dimmed: from approx. 80 cd/m2 ro 460 cd/m2

Rev.	Date	Description	Drawn
B	21.12.15	Updated to 7.5m pylon	PC
A	05.11.15	Opening times amended	PC

client
Lidl UK GmbH

drawing title
Proposed Lidl 7.5m Pylon Signage

project
Mitchells Way, Wombwell, Barnsley

date September 2015
status Planning Issue
scale 1:50 @ A4
drawn PC checked MH
job no. 1849 dwg no. 18 rev. B

htcarchitects
York Place Studio
8 Britannia Street
Leeds
LS1 2DZ
T:(0113) 244 3457
W: www.htcarchitects.co.uk
E: info@htcarchitects.co.uk