

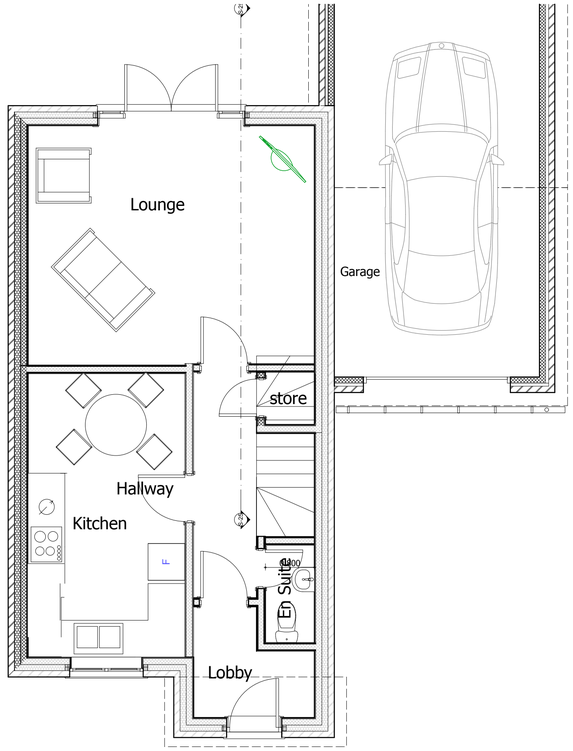


0. Ground Floor 1:50

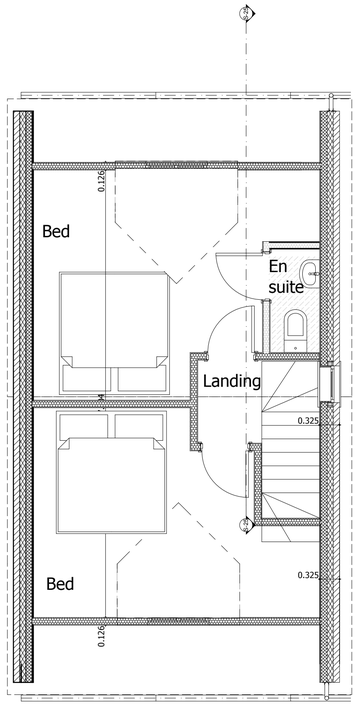

2. Story 1:50

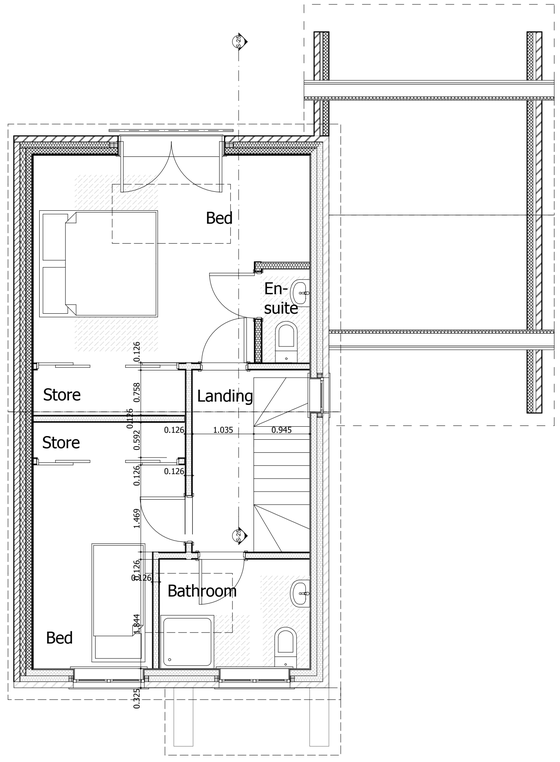

Rev: **Date** Revision Notes

Client: Smith

Project: Proposed Residential Development at Land Adjoining 26 Cross Lane Royston type 4 garage recessed

Drawing Title: Ground, First, Second Floor Plans

Scale: 1:50 **Date:19/11/2013**

Drawn By: AR **Rev:**

Drwg Nr: T4 Plans recessed garage

Alan Robinson
Chartered Architect BA Dip Arch RIBA BSc (Hons)
2 Gawber Road, Barnsley S75 2AF
Tel/Fax 01226 286066
Mob: 07947808933