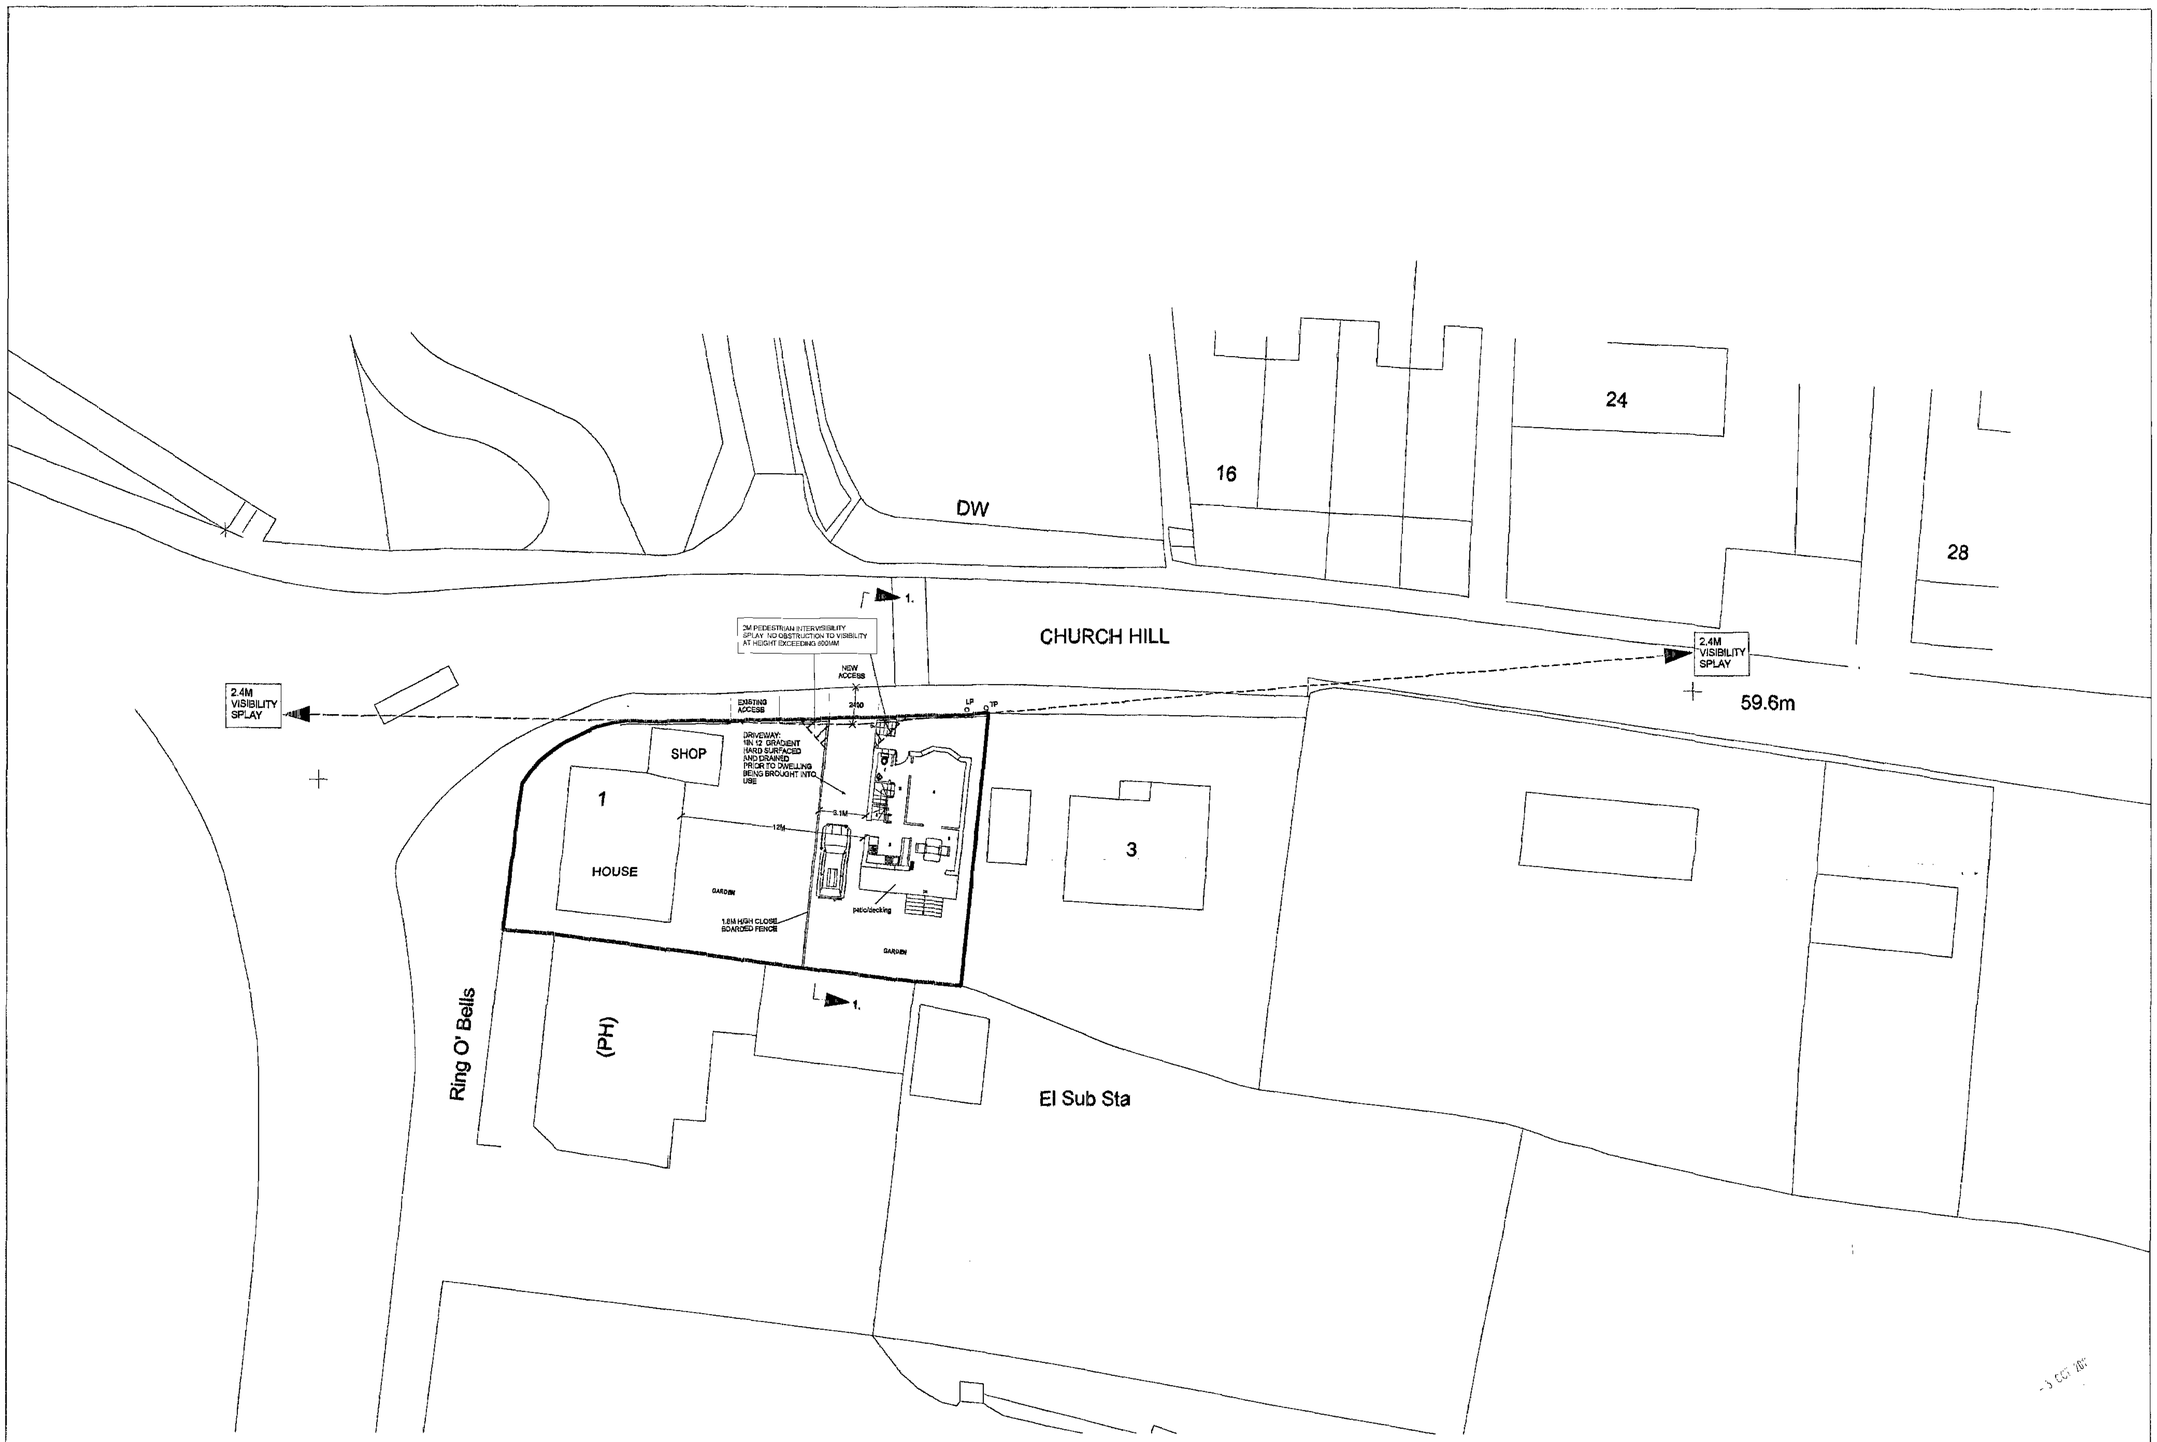


NOTES

N

notes

No dimensions to be scaled from this drawing which is the property of the company. It is not to be used or disclosed in any way except as authorised by the company. The client is responsible for providing architect with correct site boundary/ownership definitions and any covenants or easements relating to the site. Architect will assume site boundaries as clearly defined, unless otherwise informed by client.
No work to be carried out without planning permission, until all pre start planning conditions have been discharged and until a building regulations application has been submitted.
Any work carried out before building regulations approval has been granted will be strictly at clients own risk.
Any building works within 3m of a neighbouring home's foundations may require you to notify the owner of that property of your intentions at least one month before you start work.
Work to an existing party wall requires you to give at least two months notice of your intentions. If consent to carry out work cannot be reached procedure dealing with an dispute should be followed (the party wall act 1996).

IT IS THE RESPONSIBILITY OF THE CONTRACTOR TO NOTIFY THE ARCHITECT OF ANY DISCREPANCIES ON THE DRAWING PRIOR TO CONSTRUCTION.

ALL DIMENSIONS TO BE CHECKED ON SITE IF IN DOUBT ASK!


revisions

title: **SITE PLAN PROPOSED**

project: DETACHED DWELLING LAND ADJACENT TO 1 CHURCH HILL ROYSTON
for : L. Edwards
scale 1:200 at A1/ 1:400 at A3
drawing no: **03**

Andrew Bailey Architect
Glendower House
85 Lundhill Road
Wombwell
Barnsley
T. 01226 752190
E. AA3LARCHITECTS@BTCONNECT.COM
W. WWW.AKBARCHITECTS.COM

akb

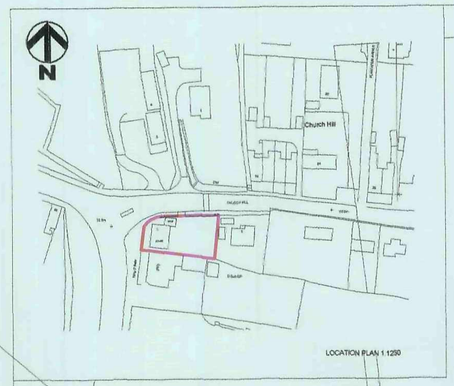

PLANTATION AVENUE

NOTES

1

4

8

6

26

Church Hill

24

16

28

DW

CHURCH HILL

88

52.8m

59.6m

830MM HIGH STEPPED BOUNDARY WALL

ACCESS

TP

SHOP

1

HOUSE

GARDEN

DETACHED GARAGE TO BE DEMOLISHED

8

Ring O' Bells

(PH)

El Sub Sta

N

notes

No dimensions to be scaled from this drawing which is the property of the company, it is not to be used or disclosed in any way except as authorised by the company. The client is responsible for providing architect with correct site boundary/ownership definitions and any covenants or easements relating to the site. Architect will assume site boundaries as clearly defined, unless otherwise informed by client.
No work to be carried out without planning permission, until all pre start planning conditions have been discharged and until a building regulations application has been submitted.
Any work carried out before building regulations approval has been granted will be strictly at clients own risk.
Any building works within 6m of a neighbouring home's foundations may require you to notify the owner of that property of your intentions at least one month before you start work.
Work to an existing party wall requires you to give at least two months notice of your intentions. If consent to carry out work cannot be reached procedures dealing with as dispute should be followed (the party wall act 1996).

IT IS THE RESPONSIBILITY OF THE CONTRACTOR TO NOTIFY THE ARCHITECT OF ANY DISCREPANCIES ON THE DRAWING PRIOR TO CONSTRUCTION.

ALL DIMENSIONS TO BE CHECKED ON SITE
IF IN DOUBT ASK!

revisions

title: **SITE PLAN**

project: DETACHED DWELLING LAND ADJACENT TO **1 CHURCH HILL ROYSTON**

for : L. Edwards


scale 1:200 at A1/ 1:400 at A3

drawing no:- **01**

Andrew Bailey Architect
Glendower House
86 Lundhill Road
Wombwell
Barnsley
T. 01226 752590
E. AAJLARCHITECT@BTCONNECT.COM
W. WWW.AKBARCHITECTS.COM

akb

PLANS

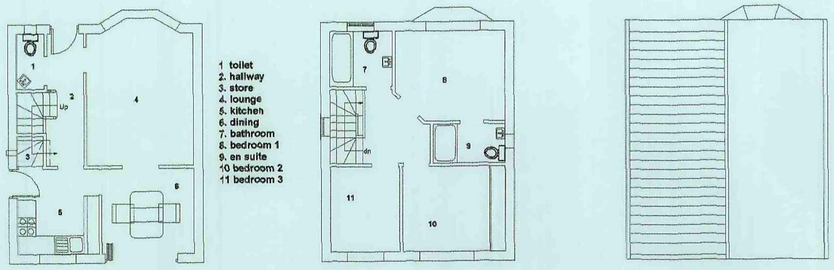


1 toilet
2. hallway
3. store
4. lounge
5. kitchen
6. dining
7. bathroom
8. bedroom 1
9. en suite
10 bedroom 2
11 bedroom 3

GROUND

FIRST


ROOF

EXISTING

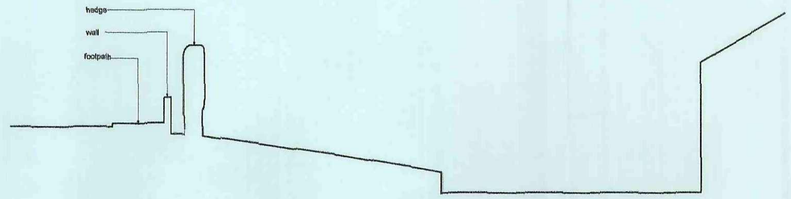

SECTION 1-1

ELEVATIONS

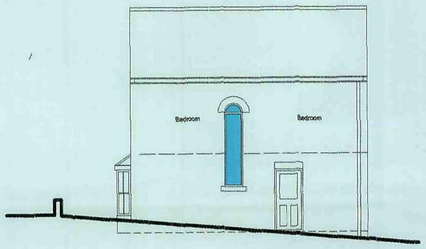


WEST



REAR




CHURCH HILL ELEVATION

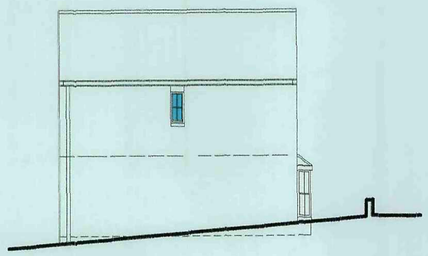

EAST

PROPOSED

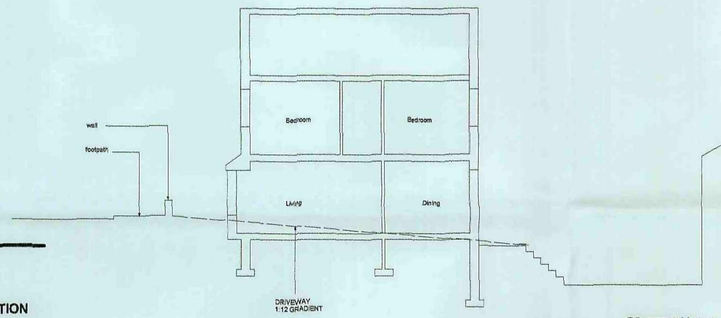

SECTION 1-1



CHURCH HILL ELEVATION

NOTES

MATERIALS SCHEDULE:

WALLS- FACING BRICKWORK.

DOORS - METAL/TIMBER

WINDOWS
UPVC COLOUR TO BE AGREED
FASCIAS :UPVC

ROOF:SLATE

GENERAL:
BRICK SOLDIERS (TO MATCH)
ARCHITECTURAL MASONRY
SILLS AND CORBEL STONE

SNAPPED HEADER VERGE DETAIL

BOUNDARY: CLOSE BOARDED FENCE

notes

No dimensions to be scaled from this drawing which is the property of the company, it is not to be used or disclosed in any way except as authorized by the company. The client is responsible for providing architect with correct site boundary/ownership definitions and any covenants or easements relating to the site. Architect will assume site boundaries as clearly defined, unless otherwise informed by client.
No work to be carried out without planning permission, until all pre start planning conditions have been discharged and until a building regulations application has been submitted.
Any work carried out before building regulations approval has been granted will be strictly at clients own risk.
Any building works within 6m of a neighbouring home's foundations may require you to notify the owner of that property of your intentions at least one month before you start work.
Work to an existing party wall requires you to give at least two months notice of your intentions. If consent to carry out work cannot be reached procedures dealing with a dispute should be followed (the party wall act 1996).

IT IS THE RESPONSIBILITY OF THE CONTRACTOR TO NOTIFY THE ARCHITECT OF ANY DISCREPANCIES ON THE DRAWING PRIOR TO CONSTRUCTION.

ALL DIMENSIONS TO BE CHECKED ON SITE IF IN DOUBT ASK!

revisions

title: ***PLANS AND ELEVATIONS***

project: *DETACHED DWELLING LAND ADJACENT TO 1 CHURCH HILL ROYSTON*
for : *L. Edwards*
scale 1:100 at A1/ 1:200 at A3
drawing no: ***02***

Andrew Bailey Architect
Glendower House
85 Lundhill Road
Wombwell
Barnsley
T. 01226 752560
E. AA2LARCHITECTS@BTCONNECT.COM
W WWW.AKBARCHITECTS.COM

akb