

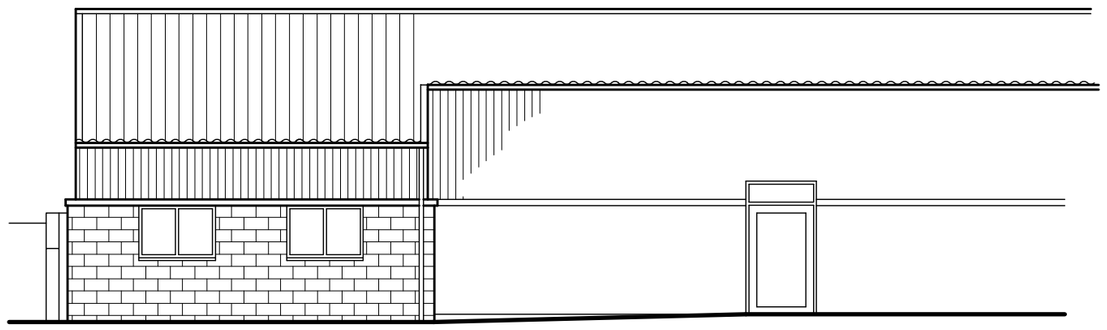



SOUTH WEST ELEVATION
AS PROPOSED

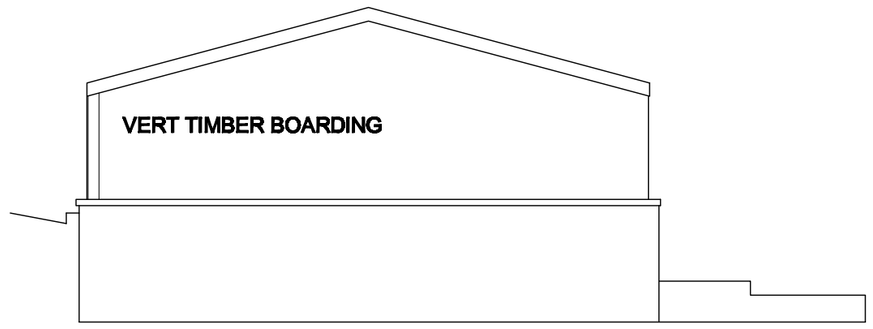

NORTH WEST ELEVATION
AS EXISTING

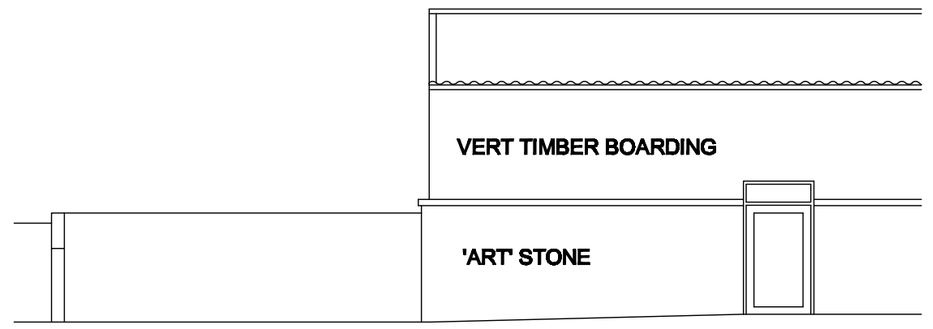

SOUTH WEST ELEVATION
AS EXISTING

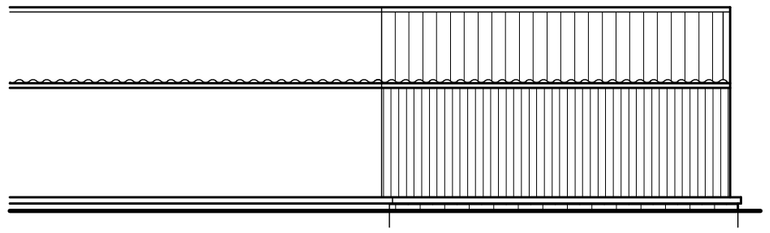


ROOF SHEETING TO MATCH EXISTING

GUTTER AND FLASHINGS TO MATCH EXISTING


TIMBER BOARDING TO MATCH EXISTING

STONEWORK TO MATCH EXISTING


NORTH EAST ELEVATION
AS PROPOSED

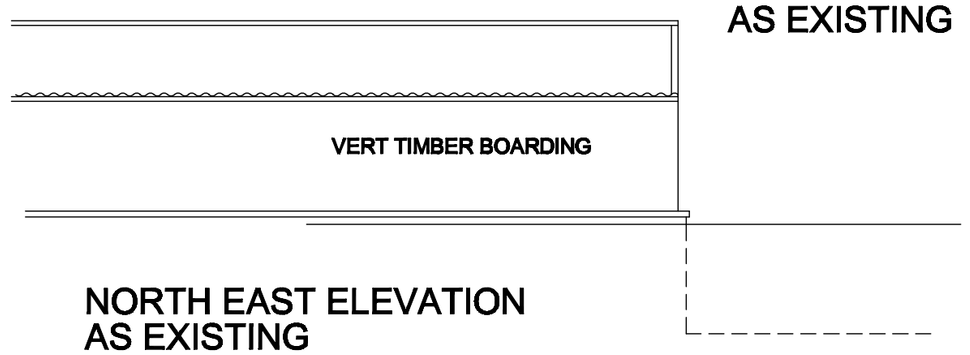


NORTH EAST ELEVATION
AS EXISTING

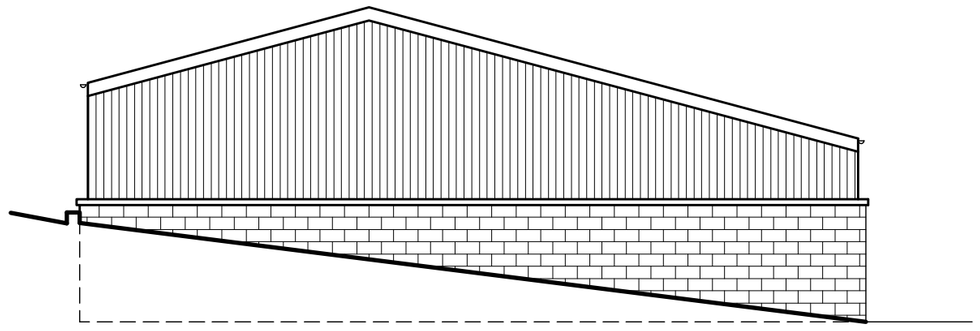


NORTH WEST ELEVATION
AS PROPOSED

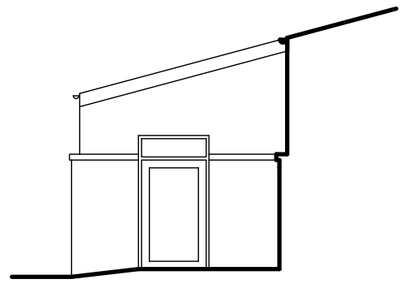


SOUTH EAST ELEVATION
AS PROPOSED

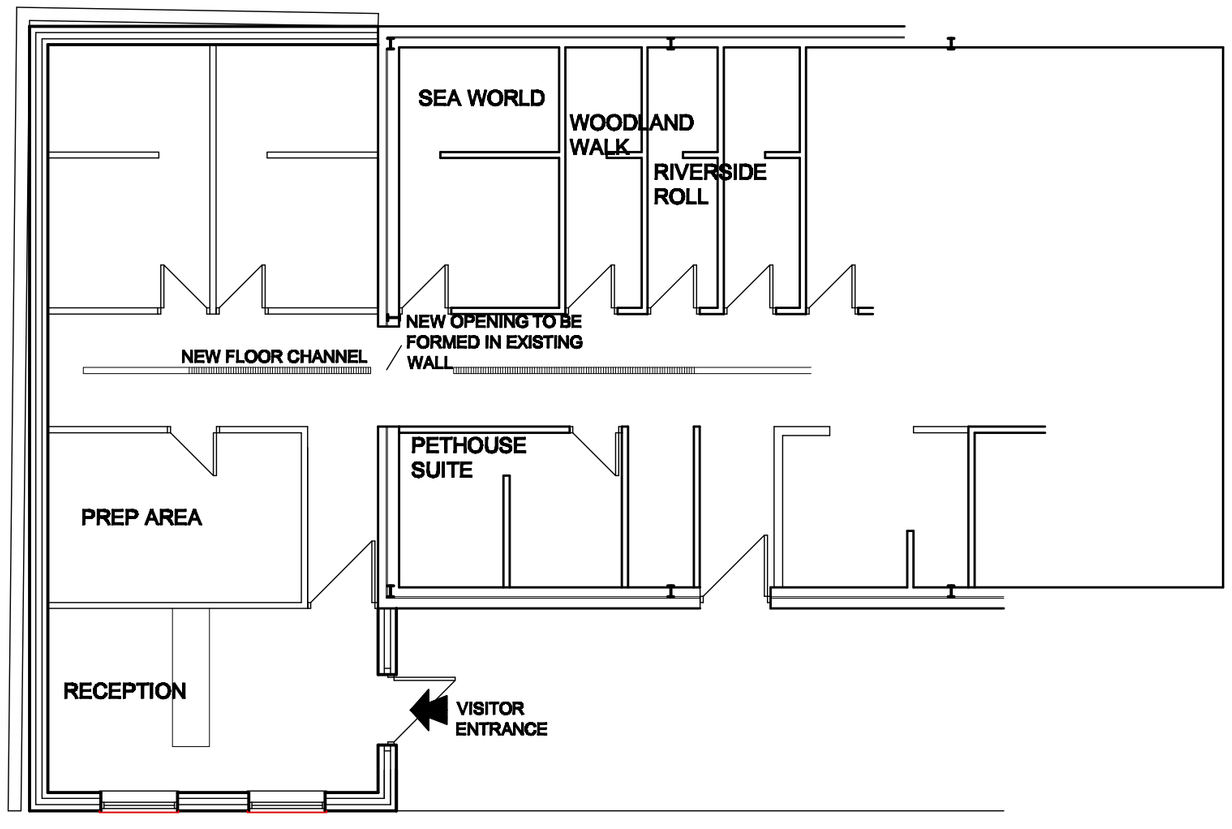

PLAN AS PROPOSED

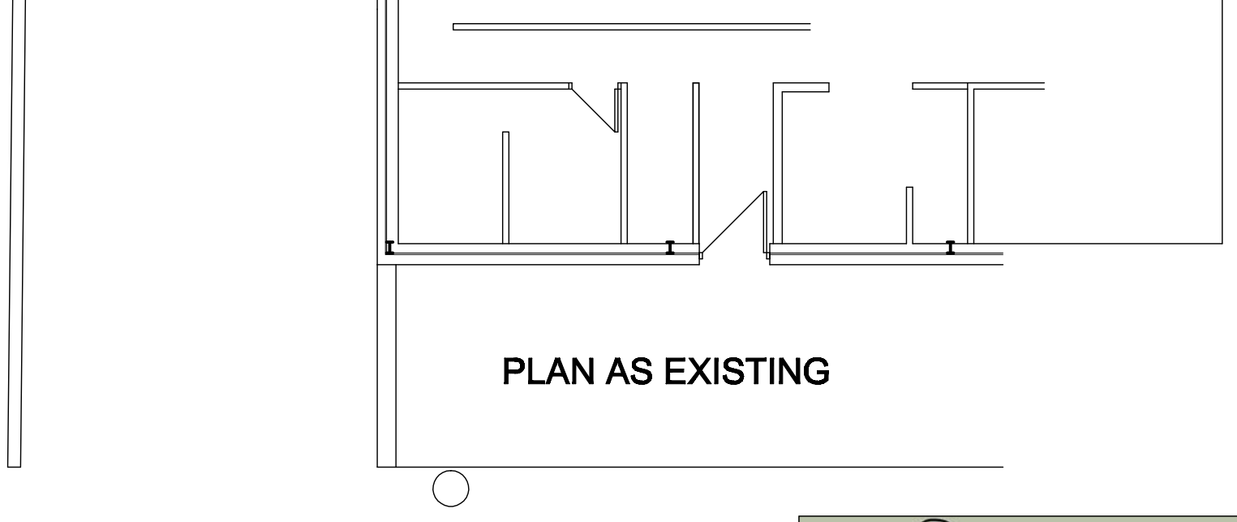

PLAN AS EXISTING

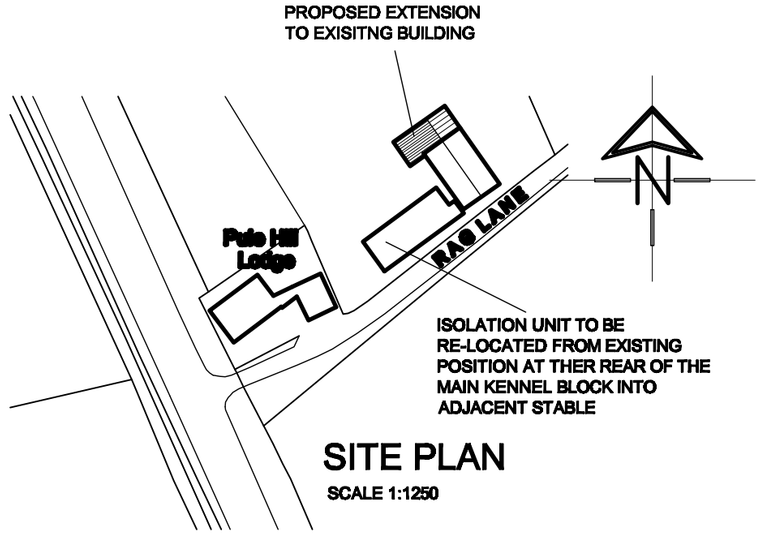

SITE PLAN

SCALE 1:1250

White Agus Partnership

PROVIDENCE VILLA,
42 SACKVILLE STREET,
BARNSLEY.
S70 2DB

Phone: 01226 206482
Fax: 01226 283030
Email: info@whiteaguspartnership.co.uk
Web: www.whiteaguspartnership.co.uk

SURVEYORS AND BUILDING DESIGN CONSULTANTS

Project.
EXTENSION TO KENNELS
PULE HILL LODGE
RAG LANE, THURGOLAND

Client.
MR J. SHEILDS

Drawing Title.
PLANS AND ELEVATIONS

Date.
MARCH 2012

Scale.
1:100 @A2

Ref.
11-123

Dwg. No.
01

Rev.
A

Date	Suffix	Description	Date	Suffix	Description
04-04-12	A	MINOR REVISIONS			