Sub Station

CAR PARKING

FUEL TANK

TANK

TANK

ENTRY

BUS WASH

FUEL PAD

BUS PARKING

Depot Access

WAKEFIELD ROAD (A61)

CAR PARKING

CHASSIS WASH

TOILET DROP

MAIN DEPOT BUILDING

NOTES:

COPYRIGHT IN ALL DOCUMENTS AND DRAWINGS PREPARED BY STAGECOACH UK BUS AND ANY WORKS TO BE EXECUTED FROM THESE DOCUMENTS AND DRAWINGS SHALL, UNLESS OTHERWISE AGREED, REMAIN THE PROPERTY OF STAGECOACH UK BUS.

DO NOT SCALE OFF THIS DRAWING.

ALL DIMENSIONS TO BE CHECKED ON SITE AND ANY DISCREPANCIES TO BE REFERRED TO STAGECOACH UK BUS CONSTRUCTION DEPARTMENT BEFORE PROCEEDING.

ALL DIMENSIONS IN MM's UNLESS OTHERWISE SPECIFIED.

ALL LEVELS TO BE CHECKED ON SITE.

ALL DISCREPANCIES BETWEEN INFORMATION SHOWN ON THE DRAWINGS AND INFORMATION IN THE SPECIFICATION TO BE REFERRED TO STAGECOACH UK BUS, CONSTRUCTION DEPARTMENT PRIOR TO PROCEEDINGS.

ALL OMISSIONS TO BE REFERRED TO STAGECOACH UK BUS CONSTRUCTION DEPARTMENT PRIOR TO PROCEEDINGS.

ALL COMPONENT SIZES AND REFERENCES TO BE CHECKED PRIOR TO ORDERING OF MATERIALS.

POSITIONS OF EXISTING BELOW GROUND UTILITIES AND DRAINAGE RUNS TO BE CONFIRMED PRIOR TO PROCEEDINGS AND CHECKED AS NECESSARY.

ALL RELEVANT BOUNDARY POSITIONS TO BE CHECKED PRIOR TO PROCEEDINGS.

REVISIONS:

COMPANY: STAGECOACH YORKSHIRE

PROJECT: PROPOSED NEW ACOUSTIC FENCE AT BARNSLEY DEPOT
WAKEFIELD ROAD BARNSLEY

DRAWING TITLE: SITE PLAN AS EXISTING

Stagecoach UK BUS

STAGECOACH UK BUS
CONSTRUCTION DEPARTMENT
GROUP HEADQUARTERS
10 DUNKELD ROAD
PERTH PH1 5TW
UK

Tel:+44(0)1738 442 111
Fax:+44(0)1738 643 137

Email: marc.dellanzo@stagecoachgroup.com

SCALE:	DATE:	DRAWN BY:
A1@1:200	May 2009	MTD

DRAWING NUMBER: 705AF/A/001 REV:

* Denotes dimensions as being approximate.
Exact dimensions to be confirmed on site.

Entrance Gates:
100x100mm box sectionframe with 50x50mm angle iron supports and 50x50mm box section infil support.
Gate hinged to 200x200mm box section posts 2000mm high concreted into ground.
Tanalised timber of same specification to fence to be fixed to angle iron.

Refer to drawing BAF/B/002 for details.

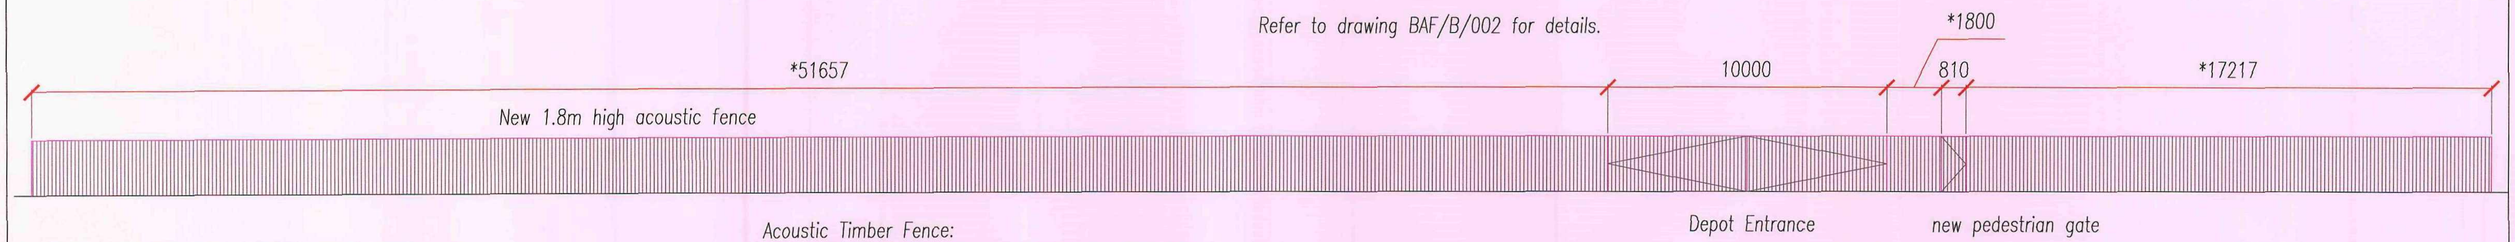

ELEVATION OF ENTRANCE TO DEPOT 1:100

Acoustic Timber Fence:
1800mm high timber fence comprising of 150x22mm boards of tanalised timber supported on 3no. timber rails 100x50mm at 700mm centres. Boards to be overlapped by minimum 20mm.
Fence supported on 100x100mm timber posts at 1800mm centres concreted into ground minimum of 600mm depth.
All timber to be tanalised and have superficial mass of 20kg/m2 minimum all as agreed with Barnsley Metropolitan Borough Council Environmental Health Department.

Refer to drawing BAF/B/002 for details.

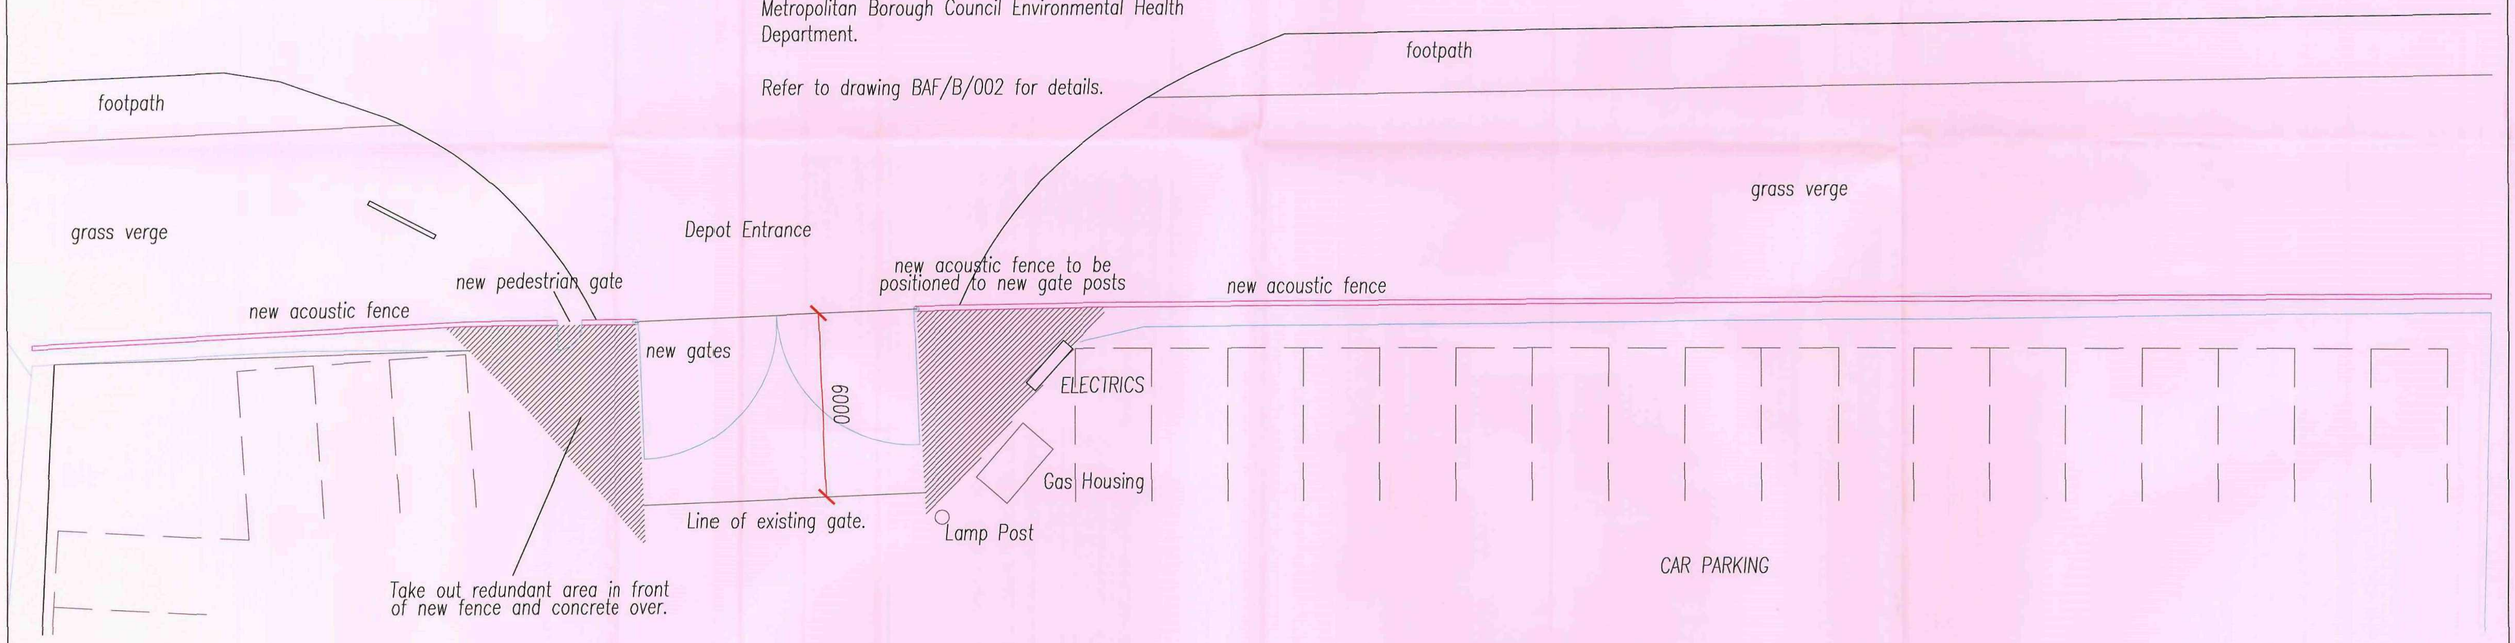

PLAN OF ENTRANCE TO DEPOT 1:200

NOTES:

COPYRIGHT IN ALL DOCUMENTS AND DRAWINGS PREPARED BY STAGECOACH UK BUS AND ANY WORKS TO BE EXECUTED FROM THESE DOCUMENTS AND DRAWINGS SHALL, UNLESS OTHERWISE AGREED, REMAIN THE PROPERTY OF STAGECOACH UK BUS.

DO NOT SCALE OFF THIS DRAWING.

ALL DIMENSIONS TO BE CHECKED ON SITE AND ANY DISCREPANCIES TO BE REFERRED TO STAGECOACH UK BUS CONSTRUCTION DEPARTMENT BEFORE PROCEEDING.

ALL DIMENSIONS IN MM"s UNLESS OTHERWISE SPECIFIED.

ALL LEVELS TO BE CHECKED ON SITE.

ALL DISCREPANCIES BETWEEN INFORMATION SHOWN ON THE DRAWINGS AND INFORMATION IN THE SPECIFICATION TO BE REFERRED TO STAGECOACH UK BUS, CONSTRUCTION DEPARTMENT PRIOR TO PROCEEDINGS.

ALL OMISSIONS TO BE REFERRED TO STAGECOACH UK BUS CONSTRUCTION DEPARTMENT PRIOR TO PROCEEDINGS.

ALL COMPONENT SIZES AND REFERENCES TO BE CHECKED PRIOR TO ORDERING OF MATERIALS.

POSITIONS OF EXISTING BELOW GROUND UTILITIES AND DRAINAGE RUNS TO BE CONFIRMED PRIOR TO PROCEEDINGS AND CHECKED AS NECESSARY.

ALL RELEVANT BOUNDARY POSITIONS TO BE CHECKED PRIOR TO PROCEEDINGS.

REVISIONS:

COMPANY: STAGECOACH YORKSHIRE

PROJECT: Proposed New Acoustic Fence Wakefield Rd Depot Barnsley

SCALE: A1@1:100

DATE: May 2009

DRAWN BY: MTD

DRAWING TITLE: Fence Plan & Elevation as Proposed

DRAWING NUMBER: 705AF/B/001

REV:

Stagecoach UK BUS

STAGECOACH UK BUS
CONSTRUCTION DEPARTMENT
GROUP HEADQUARTERS
10 DUNKELD ROAD
PERTH PH1 5TW
UK

Tel:+44(0)1738 442 111
Fax:+44(0)1738 643 137

Email: marc.dellanzo@stagecoachgroup.com

Notes:
New fence to be 1800mm high acoustic fence conprising of 150x22mm thick timber boards on support rails 100x50mm @ 700mm centres on 100x100 timber support posts @ 1800mm centres.
Support posts to be concreted into ground a minimum of 600mm.
All acoustic boards are to be overlapped a minimum of 20mm.
All timber is to be tanalised and with a superficial mass of 20kg/m2 minimum.

New pedestrian gate to be of same construction as the acoustic fence.
New entrance gates to be constructed of 100x100mm box section frame with 50x50mm angle as support frame for 150x22mm timber boards. Rear support to be provided by 50x50mm box section frame. Support posts for gate to be 200x200mm box section 2000mm high and concreted into ground.
Gates to come complete with all necessary drop bolts and spring loaded wheels.
Gate frame to be galvanised after manufacture.

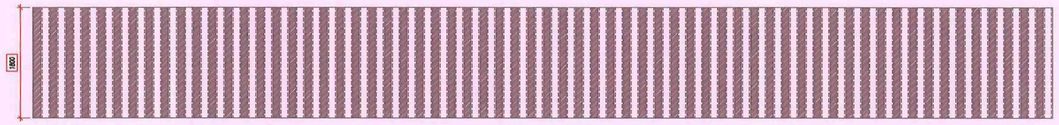

FENCE ELEVATION (IN PART)

FENCE PLAN (IN PART)

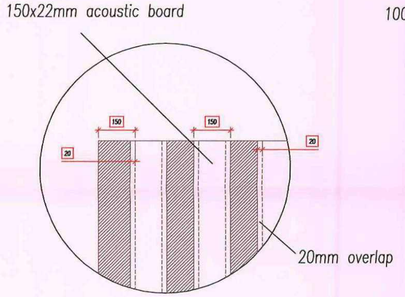

FENCE DETAIL 1

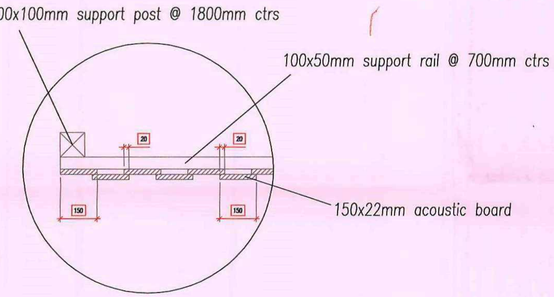

FENCE DETAIL 2

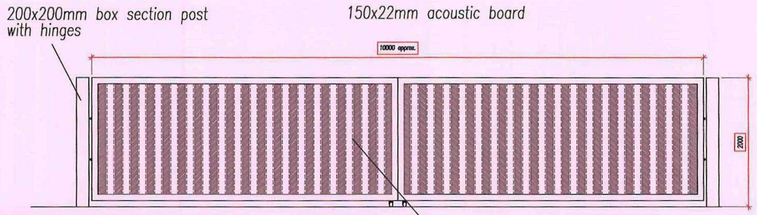

ENTRANCE GATES FRONT ELEVATION

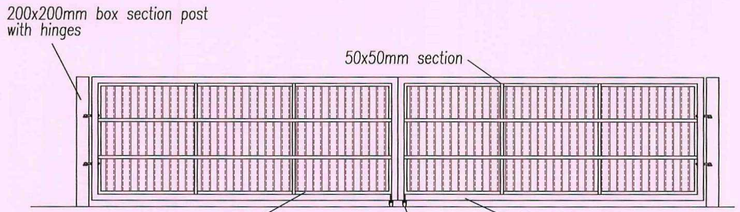

ENTRANCE GATES REAR ELEVATION

COPYRIGHT IN ALL DOCUMENTS AND DRAWING PREPARED BY STAGECOACH UK BUS AND ANY WORKS TO BE EXECUTED FROM THESE DOCUMENTS AND DRAWINGS SHALL, UNLESS OTHERWISE AGREED, REMAIN THE PROPERTY OF STAGECOACH UK BUS.
DO NOT SCALE OFF THIS DRAWING.
ALL DIMENSIONS TO BE CHECKED ON SITE AND ANY DISCREPANCIES TO BE REFERRED TO STAGECOACH UK BUS CONSTRUCTION DEPARTMENT BEFORE PROCEEDING.
ALL DIMENSIONS IN MM's UNLESS OTHERWISE SPECIFIED.
ALL LEVELS TO BE CHECKED ON SITE.
ALL DISCREPANCIES BETWEEN INFORMATION SHOWN ON THE DRAWINGS AND INFORMATION IN THE SPECIFICATION TO BE REFERRED TO STAGECOACH UK BUS CONSTRUCTION DEPARTMENT PRIOR TO PROCEEDINGS.
ALL OMISSIONS TO BE REFERRED TO STAGECOACH UK BUS CONSTRUCTION DEPARTMENT PRIOR TO PROCEEDINGS.
ALL COMPONENT SIZES AND REFERENCES TO BE CHECKED PRIOR TO ORDERING OF MATERIALS.
POSITIONS OF EXISTING BELOW GROUND UTILITIES AND DRAINAGE RUNS TO BE CONFIRMED PRIOR TO PROCEEDINGS AND CHECKED AS NECESSARY.
ALL RELEVANT BOUNDARY POSITIONS TO BE CHECKED PRIOR TO PROCEEDINGS.

Stagecoach UK BUS

STAGECOACH UK BUS
CONSTRUCTION DEPARTMENT
GROUP HEADQUARTERS
10 DUNKELD ROAD
PERTH PH1 5TW
UK

Tel:+44(0)1738 442 111
Fax:+44(0)1738 643 137

Email: marc.dellanzo@stagecoachgroup.com

COMPANY: STAGECOACH YORKSHIRE				
PROJECT: Proposed New Acoustic Fence & Gates at Barnsley Depot Wakefield Road Barnsley				
DRAWING TITLE: Fence/gate Details as Proposed				
SCALE: A2@1:50	DATE: May 2009	DRAWN BY: MTD	DRAWING NUMBER: 705AF/B/002	REVISION: