




FRONT ELEVATION

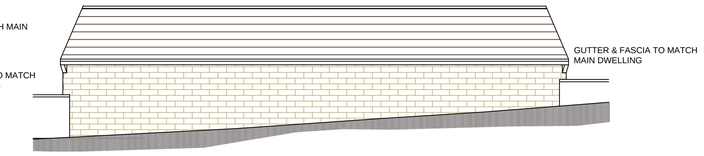

REAR ELEVATION

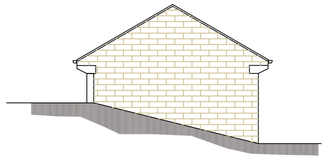

SIDE ELEVATION

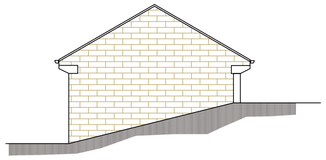


SIDE ELEVATION

- ALL ROOF TILES TO BE NAILED.
- ALL RAFTERS/TRUSSES TO BE SPIKED OR CLIPPED TO WALL PLATE.
- 100 X 50MM SOFT WOOD WALL PLATE STRAPPED DOWN AT MAX 2M C/C WITH 30 X 5MM GALVANISED MILD STEEL STRAPS TAKEN DOWN WALL MIN 900MM AND PLUGGED AND SCREWED INTO WALL.
- 30 X 5MM GALVANISED MILD STEEL STRAPS TO BE PROVIDED AT 2M C/C IN THE FOLLOWING LOCATIONS:
  WHERE RAFTER SPAN PARALLEL TO THE EXTERNAL WALL..

STRAPS TO BE TAKEN OVER AND SCREWED TO MIN 3NO RAFTERS/JOISTS AND BUILT IN WALL. 100 X 50MM NOGGINS BETWEEN MEMBERS WHERE STRAPS OCCUR.

- STRUCTURAL DETAILS AND CALCULATIONS TO BE SUBMITTED TO LOCAL AUTHORITY MINIMUM 28 DAYS BEFORE WORK BEGINS ON SITE


ROOF CONSTRUCTION TO BE ROOF COVERINGS TO MATCH MAIN HOUSE ROOF ON SINGLE LAYER UNTEARABLE FELT ON 125X50MM C16 RAFTERS AT 400 C/C 225X63MM PURLINS MID SPAN

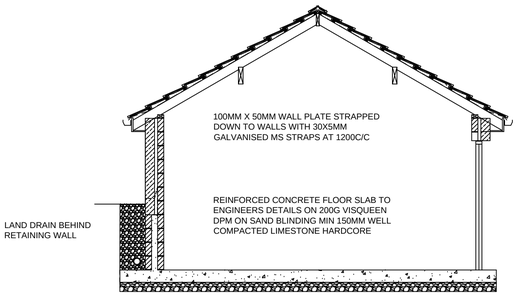


SECTION A-A

EXTERNAL WALL CONSTRUCTION TO BE OUTERLEAF OF STONE TO MATCH MAIN DWELLING WITH 50MM CLEAR CAVITY AND 100MM SOLID FAIR FACED BLOCKWORK INNER LEAF.


STAINLESS STEEL WALL TIES TO BE PROVIDED AT 450MM C/C VERTICALLY & 700MM C/C HORIZONTALLY AND EVERY BLOCK AT REVEALS
NOTE - FISH TAIL TIES MUST NOT BE USED.

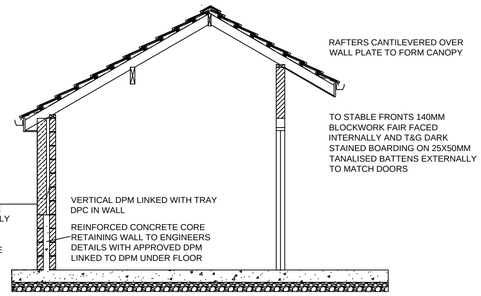

SECTION B-B

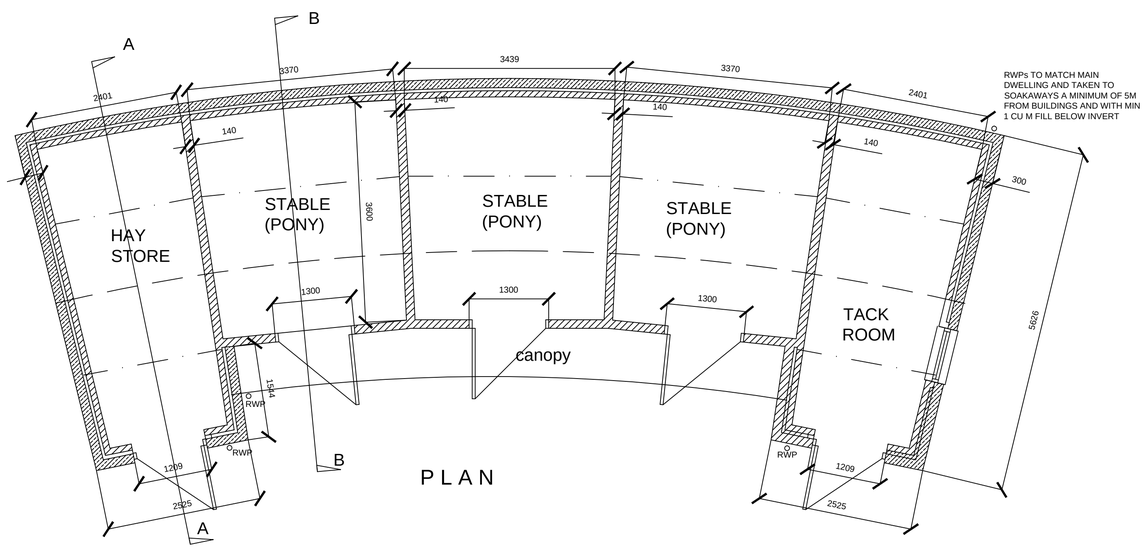


PLAN

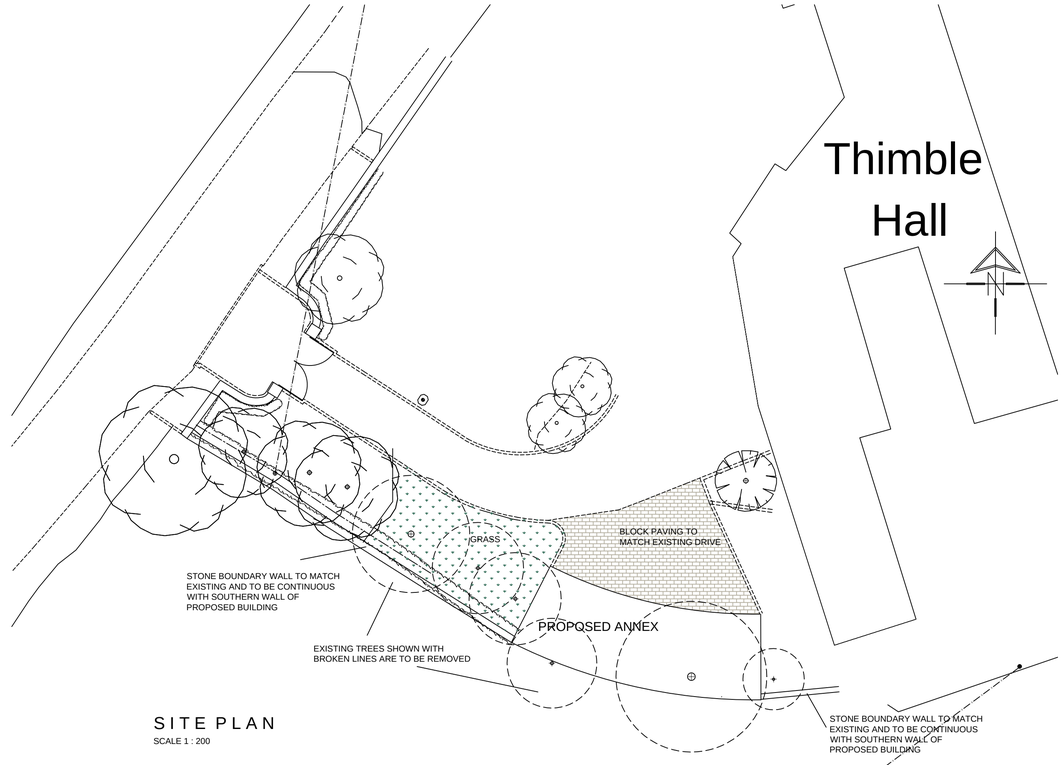

SITE PLAN

SCALE 1 : 200

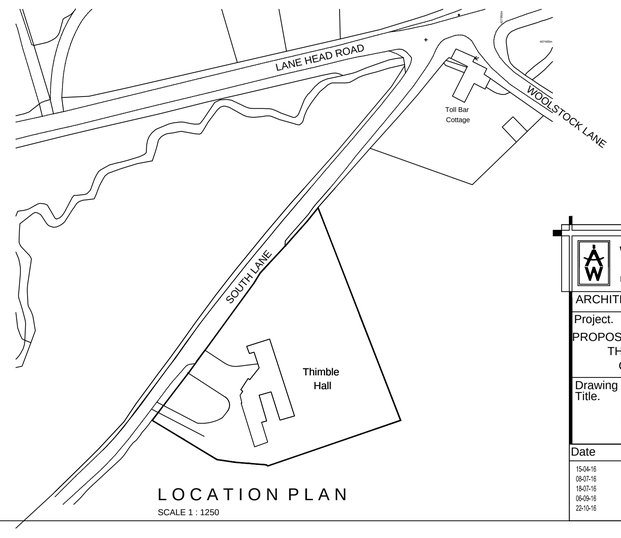

LOCATION PLAN

SCALE 1 : 1250

White Agus PARTNERSHIP
8 MORSTON BUSINESS PARK, WHALEY ROAD, BARUGH GREEN, BARNSLEY. S75 1HQ
Phone: 01226 208482
Fax: 01226 283030
Email: info@whiteaguspartnership.co.uk
Web: www.whiteaguspartnership.co.uk
ARCHITECTURAL SERVICES AND SURVEYORS

Project.	Client.
PROPOSED GARAGE AND STABLE BLOCK THIMBLE HALL, SOUTH LANE, CAWTHORNE, BARNSLEY	MR PETER TINGEY
Drawing Title. PLANS AND ELEVATIONS	Date. APRIL 2016 / Scale. 1:100
	Ref. 15-152 / Dwg. No. 02 / Rev. F

Date	Suffix	Description	Date	Suffix	Description
15-04-16	A	UPDATED FOR PLANNING APPLICATION	10-11-16	F	HARD/SOFT LANDSCAPING DETAILS ADDED
06-07-16	B	FLOOR AREA REDUCED			
18-07-16	C	AREAS ADJUSTED			
06-09-16	D	O/A SIZE ADJUSTED AND CANOPY REDUCED			
22-10-16	E	UPDATED FOR BUILDING REGLATIONS			