


Front Elevation Scale:1/50

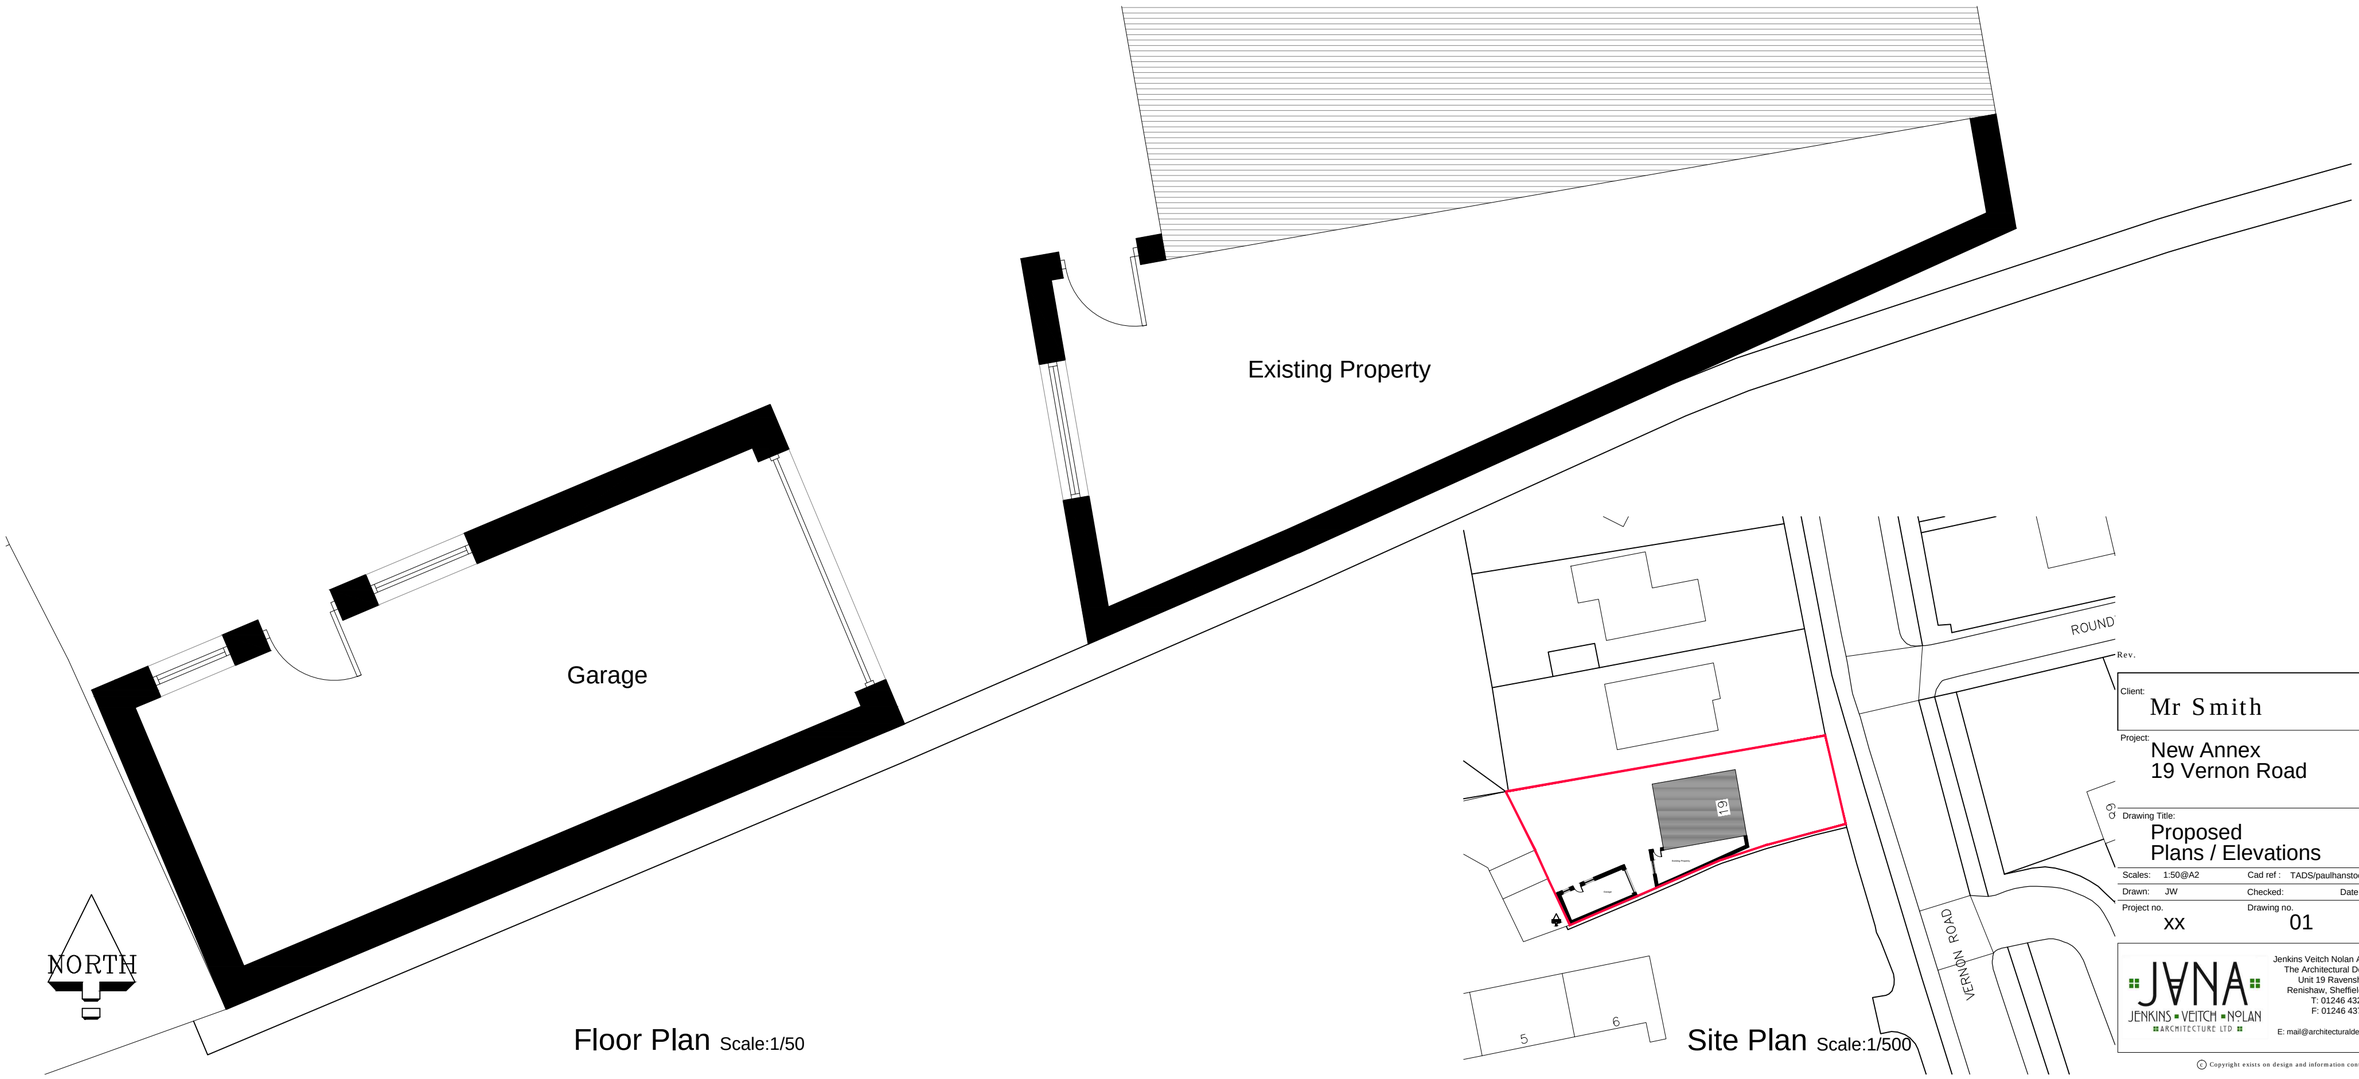

Floor Plan Scale:1/50

Site Plan Scale:1/500

Rev.

Client:
Mr Smith

Project:
New Annex
19 Vernon Road

Drawing Title:
Proposed
Plans / Elevations

Scales:	1:50@A2	Cad ref :	TADS/paulhanstock
Drawn:	JW	Checked:	Date: July 14

Project no.	Drawing no.	Rev.
xx	01	

JENKINS • VEITCH • NOLAN ARCHITECTURE LTD

Jenkins Veitch Nolan Architecture Ltd
The Architectural Design Studio
Unit 19 Ravenshorn Way
Renishaw, Sheffield S21 3WY
T: 01246 432 338
F: 01246 437 351

E: mail@architecturaldesignstudio.com

© Copyright exists on design and information contained in this drawing