


EXISTING REAR ELEVATION (FROM GARDEN). SCALE 1:100m.

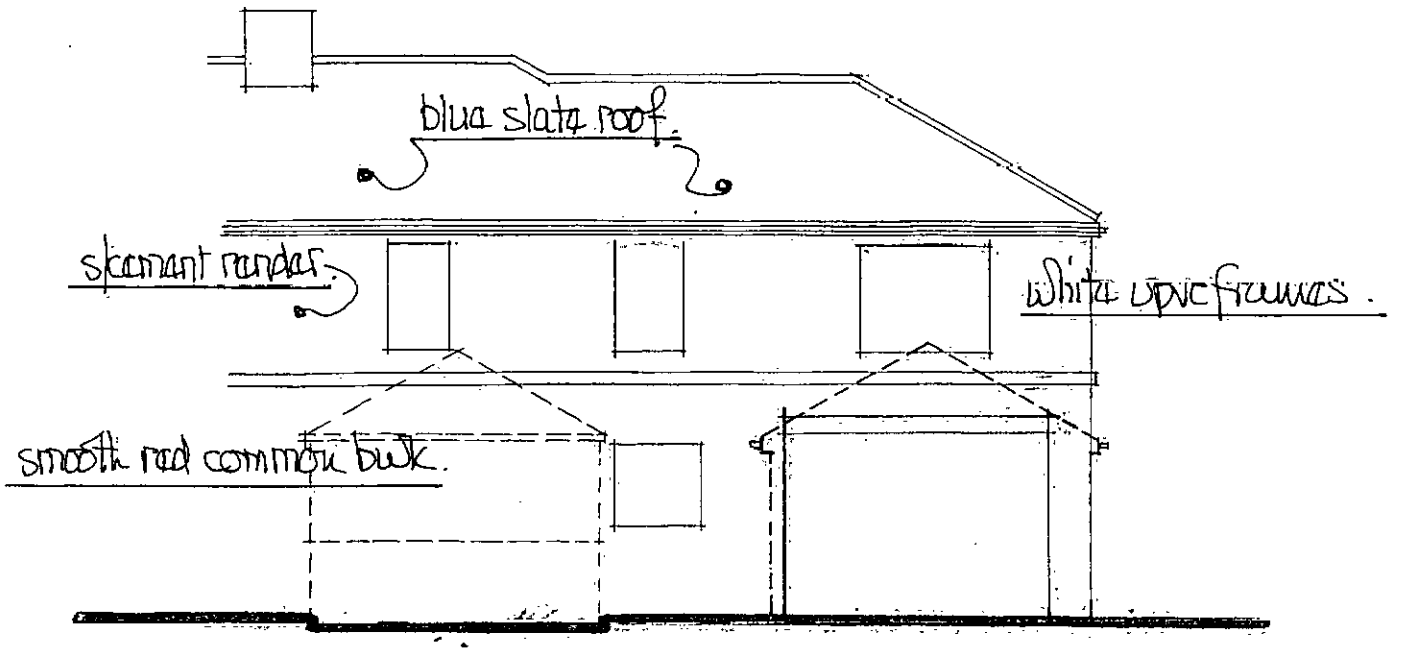

EXISTING SIDE ELEVATION FROM NO. 7.

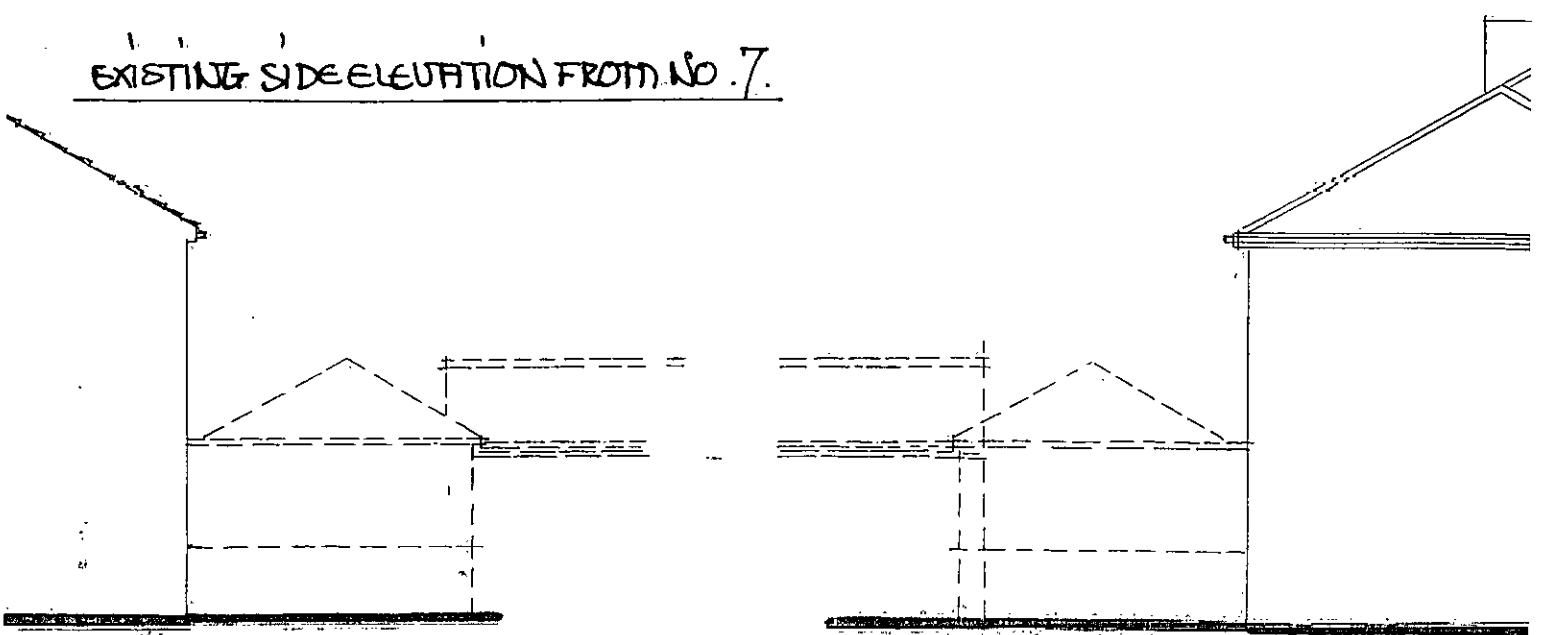

EXISTING SIDE VIEW FROM NO 3.

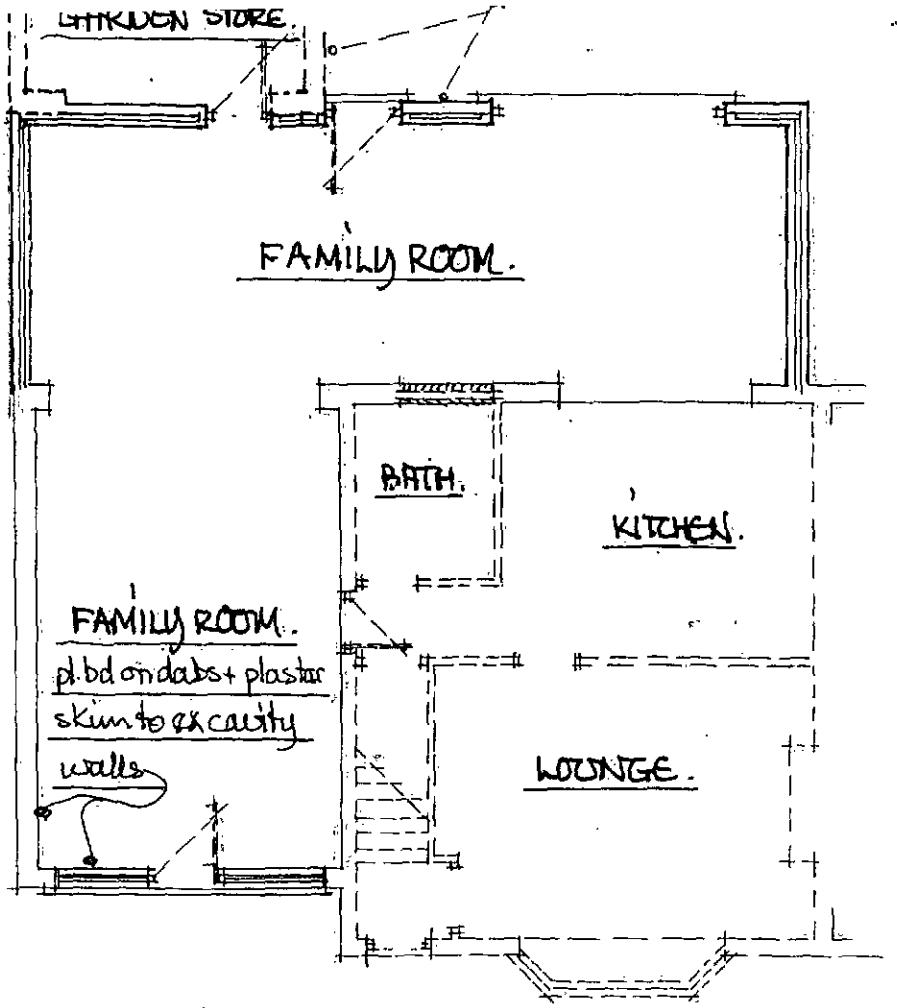

PROP. G. FLOOR PLAN -


* RE FALL GARAGE RW GUTTERS + F. PIPES - BOUNDARY SIDE TO REAR - VIA 100 ϕ UPVC DRAINS @ 1:40 FALL - BED + SURROUND IN GRANULAR BEDDING TO S/A 5M MIN FROM ALL BUILDINGS SIZE TO BE AGREED WITH LOCAL BCO AFTER GROUND CONDITIONS ARE ESTABLISHED.

* PROVIDE + FIX ELECTRIC EXTRACT TO :-

BATHROOM - 15 L/SEC DUCTED TO EXTERNAL AIR WITH 15 MIN OVER-RIDE FACILITY LIGHT SWITCH OPERATED.
KITCHEN - 60 L/SEC OR ACT 30 L/SEC COOKER HOOD DUCTED TO EXTERNAL AIR. FAN DISCHARGE OUTLET TO BE WITHIN OWN BOUNDARY LINE.


* DOOR TO GARDEN STORE TO BE HALF HOUR FIRE RESISTANT SELF CLOSING WITH FACTORY FITTED INTERMESCENT STRIPS - 100 MM THRESHOLD BETWEEN ROOMS.

PROP. FRONT VIEW. SCALE 1:100

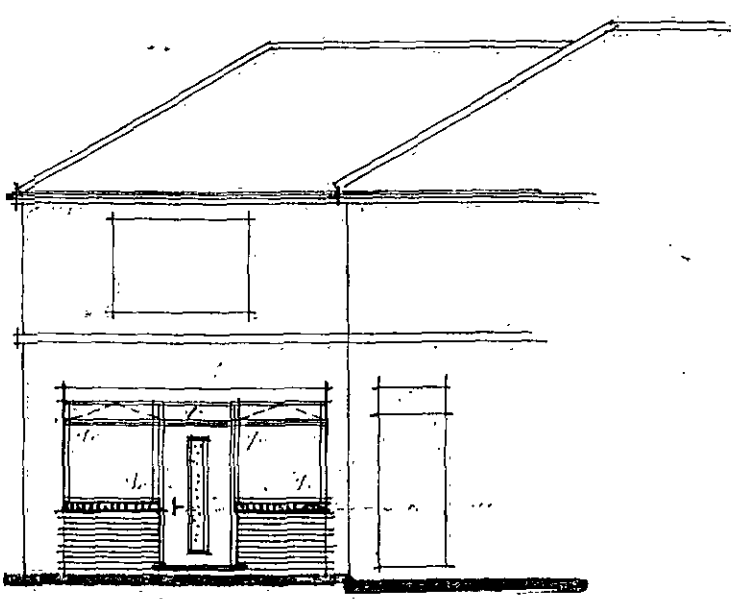


matching brick + safety glazing ABD.

EX. FRONT VIEW.

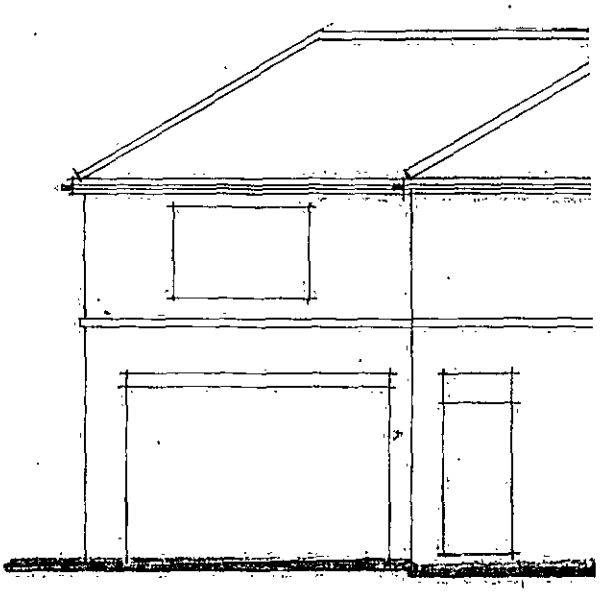

PROPOSED REAR VIEW (FROM GARDEN).


SCALE 1:100m

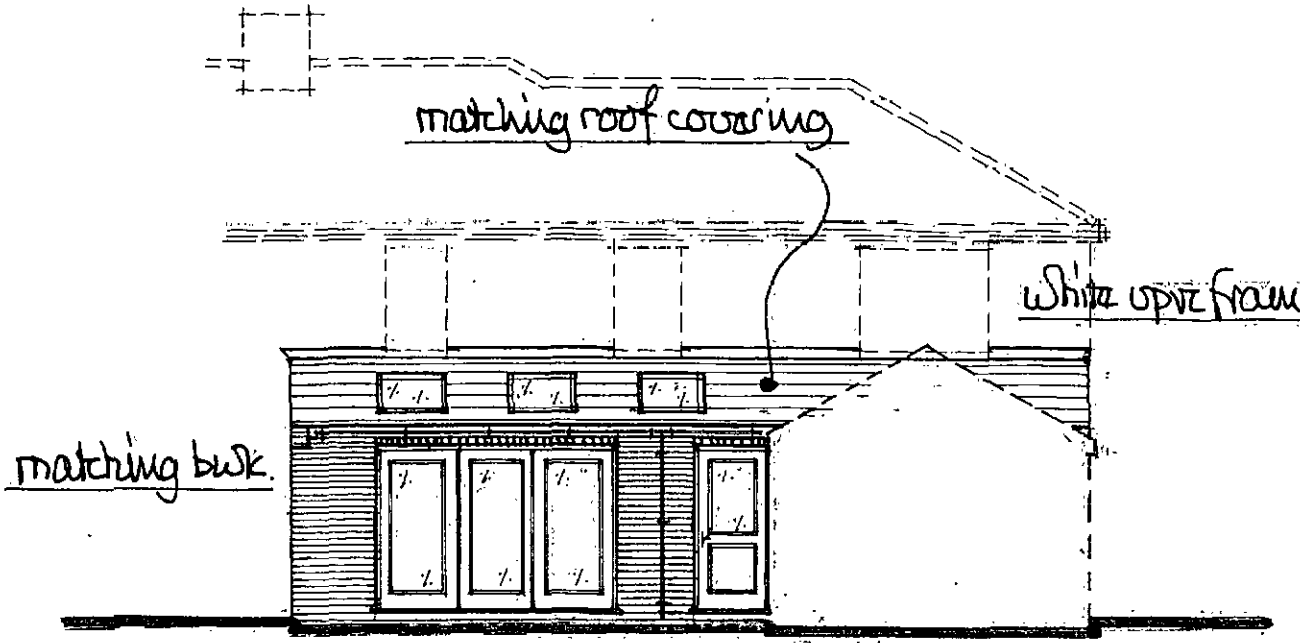

doors to be fully safety glazed factory attached with kite mark visible when frame fitted.

no part to pass over boundary.

PROP. SIDE VIEW (FROM NO7).

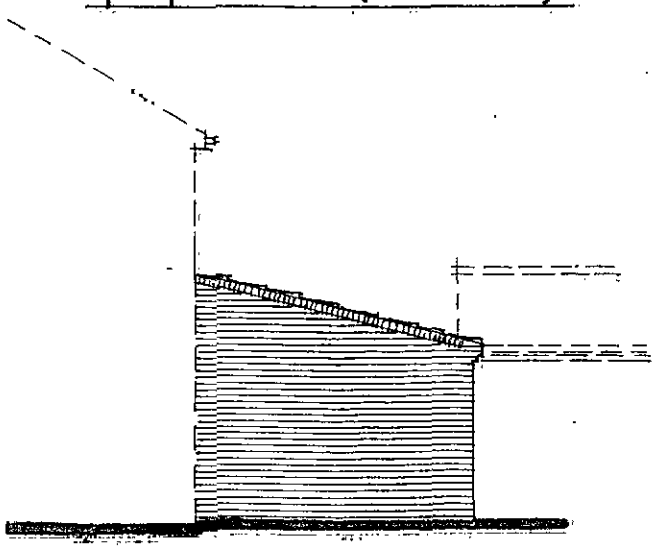

PROP. SIDE VIEW (FROM NO 3).

