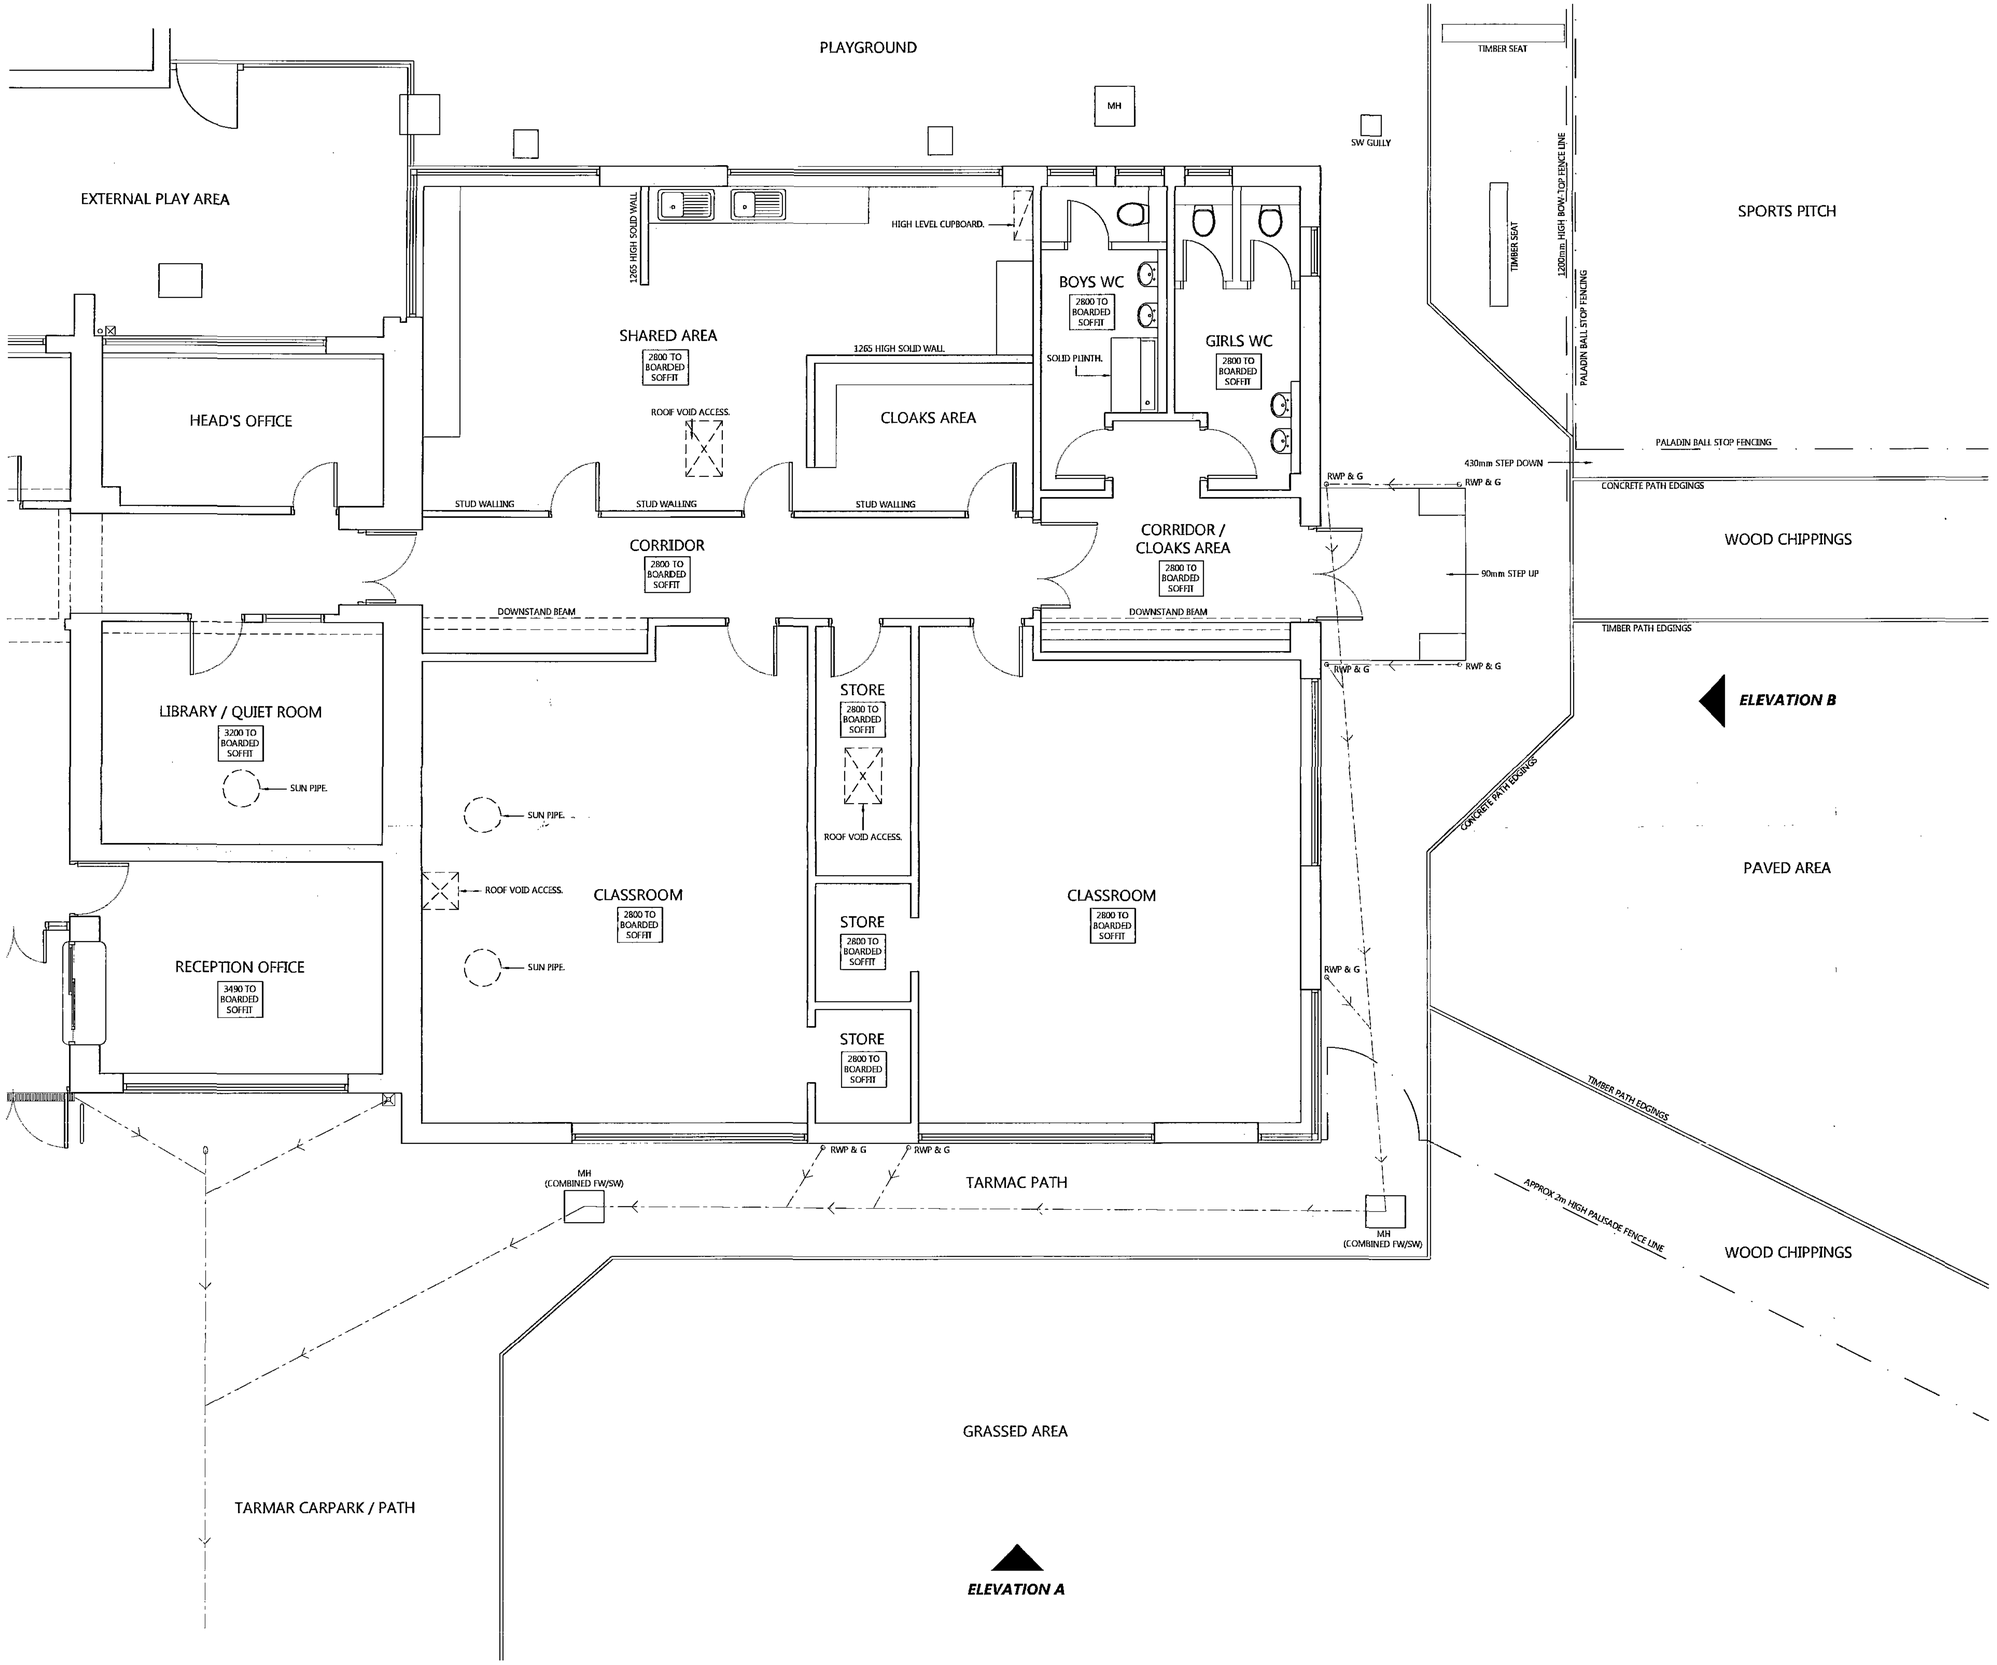

Notes:

Ref	Date	Revision	Initial

Project / Client:

PROPOSED CLASSROOM EXTENSION TO
ST. MICHAEL AND ALL ANGELS
CATHOLIC PRIMARY SCHOOL
STONYFORD ROAD, WOMBWELL

Drawing Title:

SURVEY PLAN

John Hill ASSOCIATES
Architectural & Surveying Consultants

6 Shaw Wood Way
Shaw Wood Business Park
Doncaster DN2 5TB
Tel: 01302 364565 Fax:01302 364588
enquiries@j-h-a.co.uk

Scale:	1:50	Date:	JANUARY 2010
Drawn By:	DJT	Checked By:	JDM
Drawing No:	09/078/01	Sheet Size:	A1

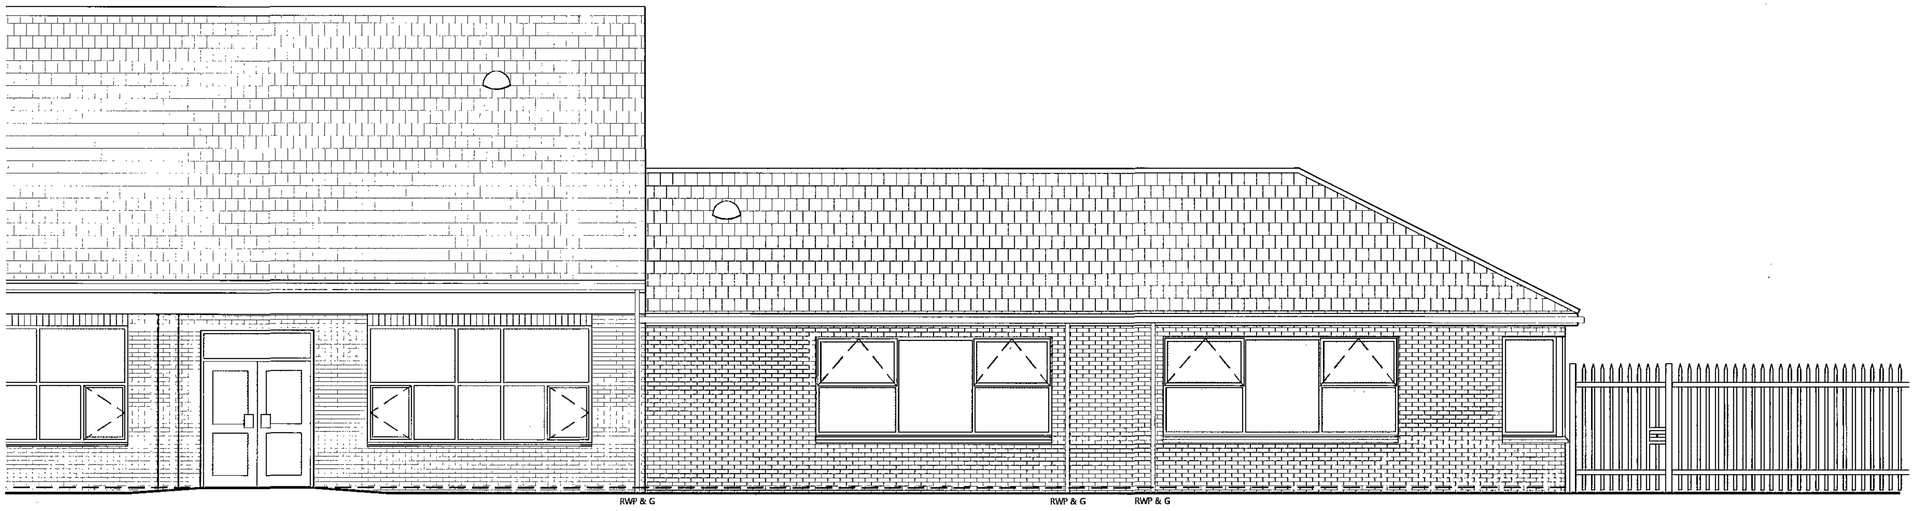

FRONT ELEVATION

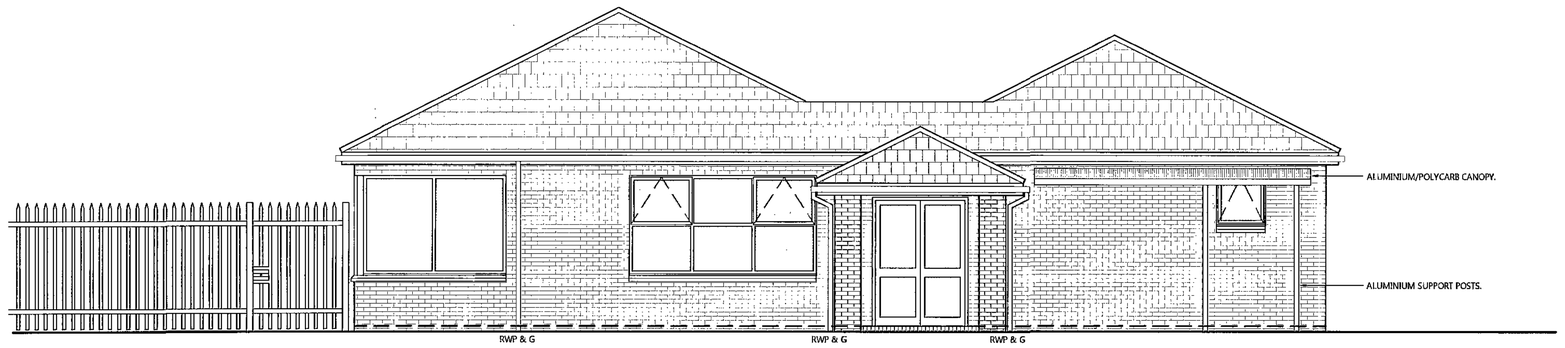

SIDE ELEVATION

Notes:

Ref	Date	Revision	Initial

Project / Client:

PROPOSED CLASSROOM EXTENSION TO
ST. MICHAEL AND ALL ANGELS
CATHOLIC PRIMARY SCHOOL
STONYFORD ROAD, WOMBWELL

Drawing Title:

SURVEY ELEVATIONS

John Hill ASSOCIATES
Architectural & Surveying Consultants

6 Shaw Wood Way
Shaw Wood Business Park
Doncaster DN2 5TB
Tel: 01302 364565 Fax:01302 364588
enquiries@j-h-a.co.uk

Scale:	1:50	Date:	JANUARY 2010
Drawn By:	DJT	Checked By:	JDM
Drawing No:	09/078/02	Sheet Size:	A1

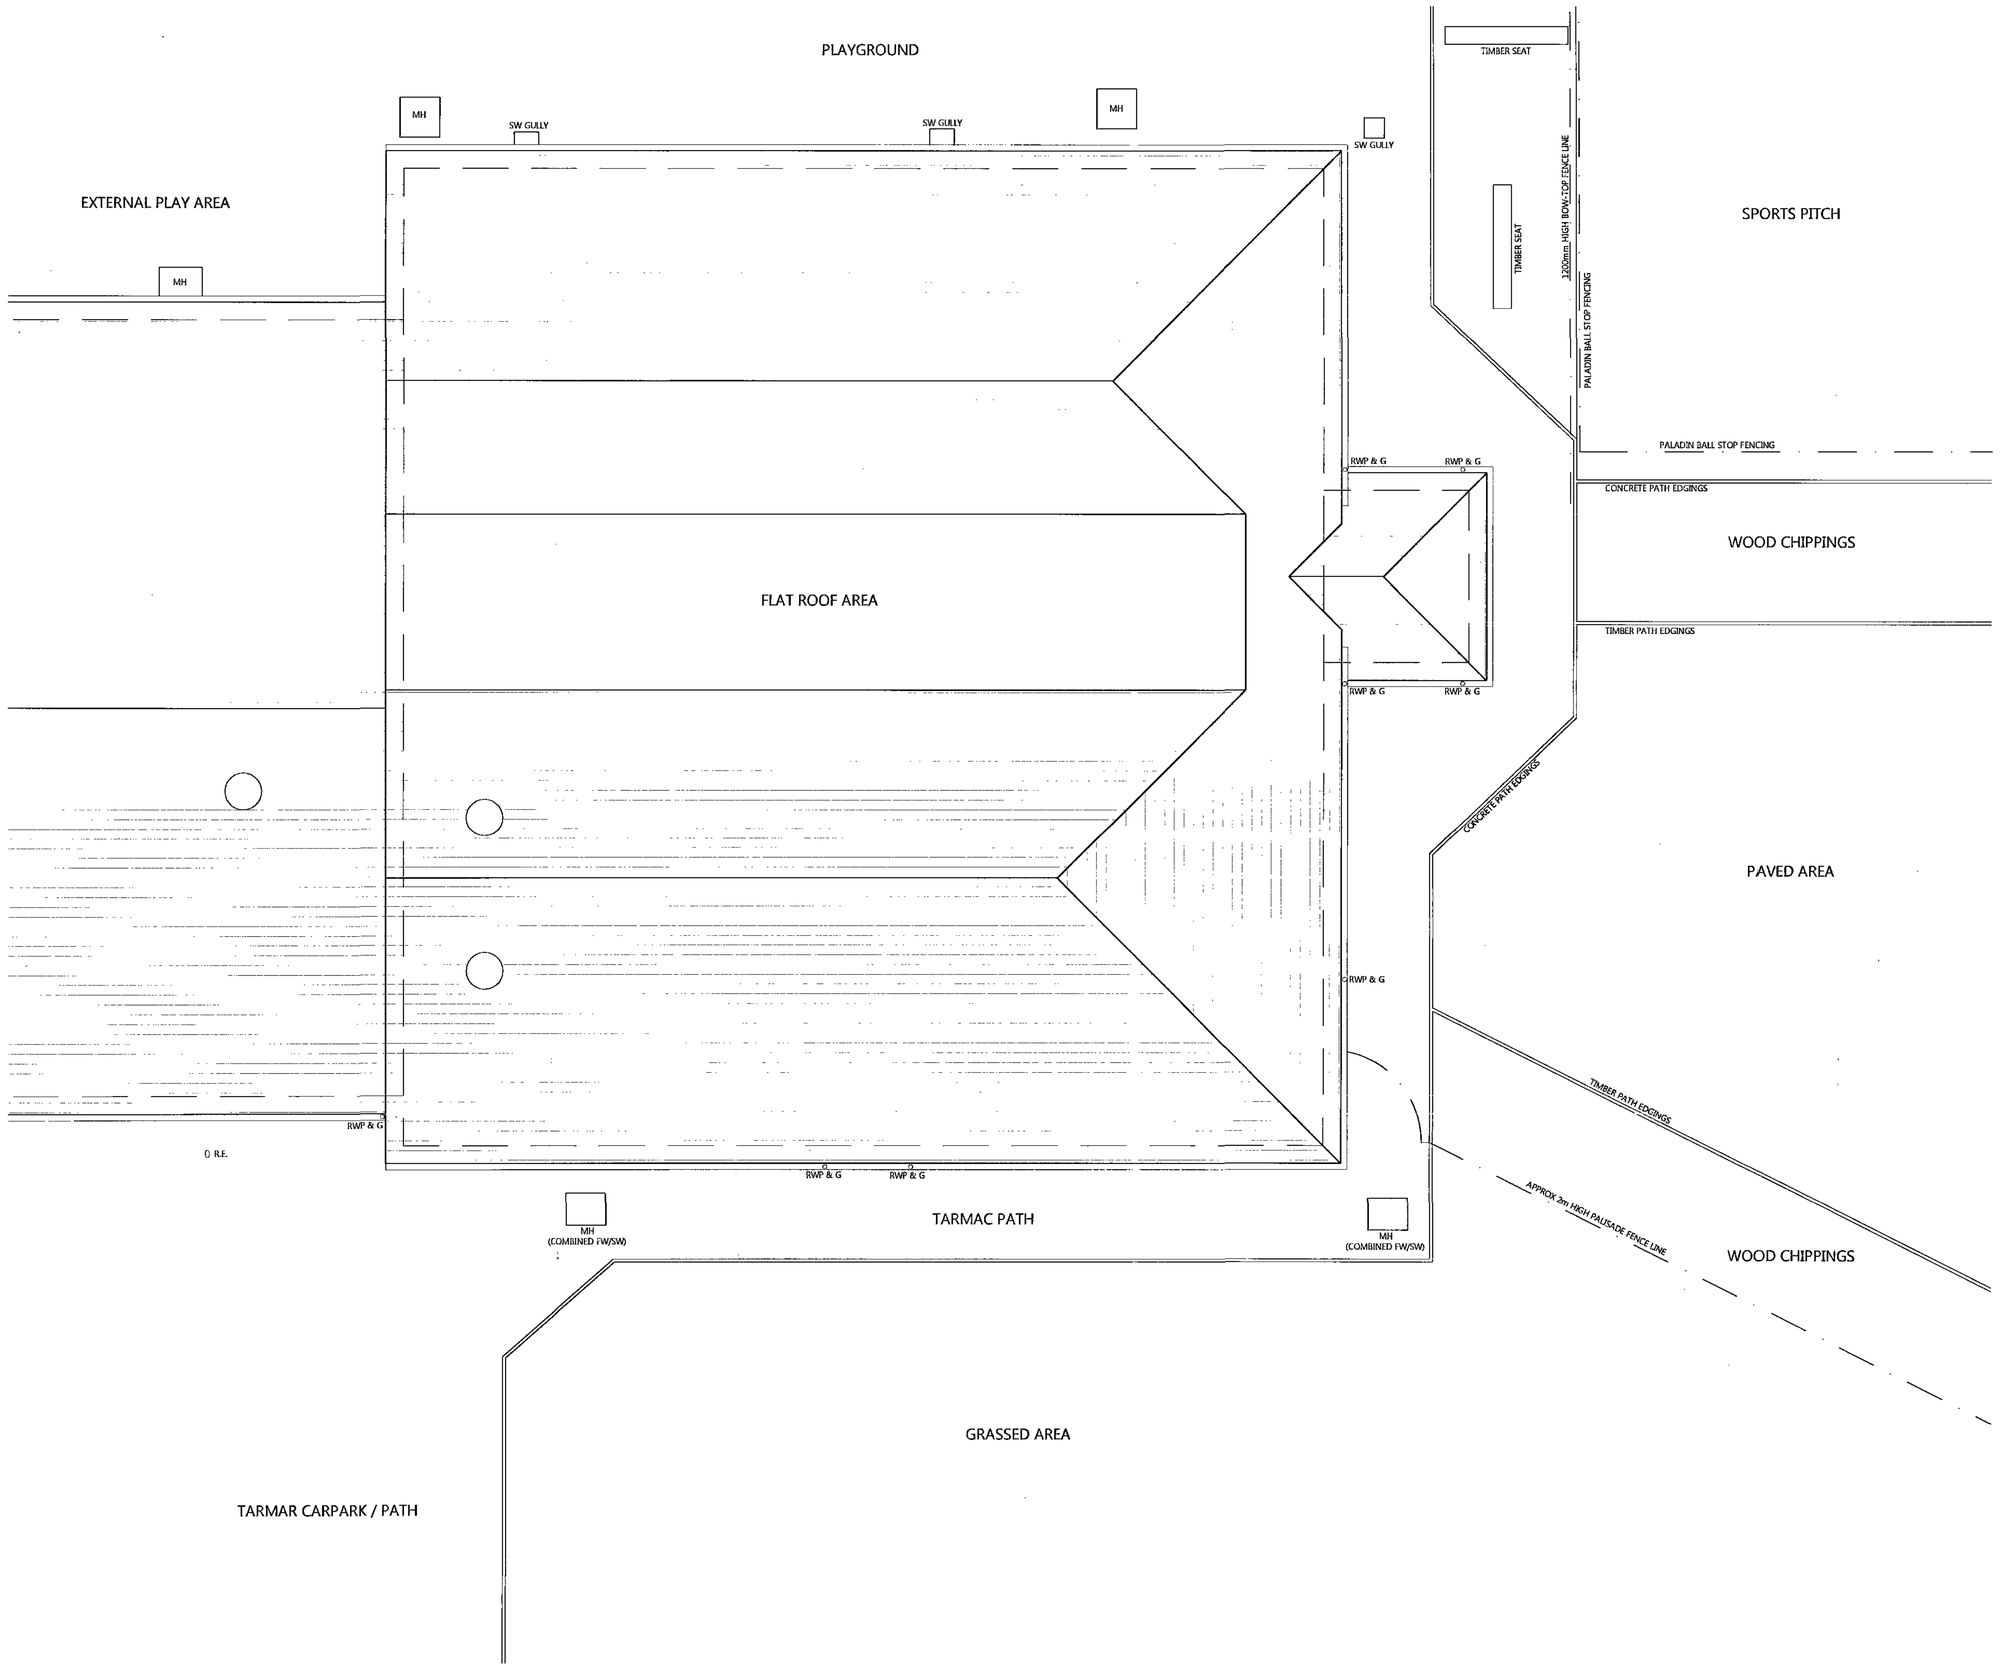

Notes:

Ref	Date	Revision	Initial

Project / Client:

PROPOSED CLASSROOM EXTENSION TO
ST. MICHAEL AND ALL ANGELS
CATHOLIC PRIMARY SCHOOL
STONYFORD ROAD, WOMBWELL

Drawing Title:

SURVEY ROOF PLAN

John Hill ASSOCIATES
Architectural & Surveying Consultants

6 Shaw Wood Way
Shaw Wood Business Park
Doncaster DN2 5TB
Tel: 01302 364565 Fax:01302 364588
enquiries@j-h-a.co.uk

Scale:	1:50	Date:	JANUARY 2010
Drawn By:	DJT	Checked By:	JDM

Drawing No:	Sheet Size:
09/078/03	A1