

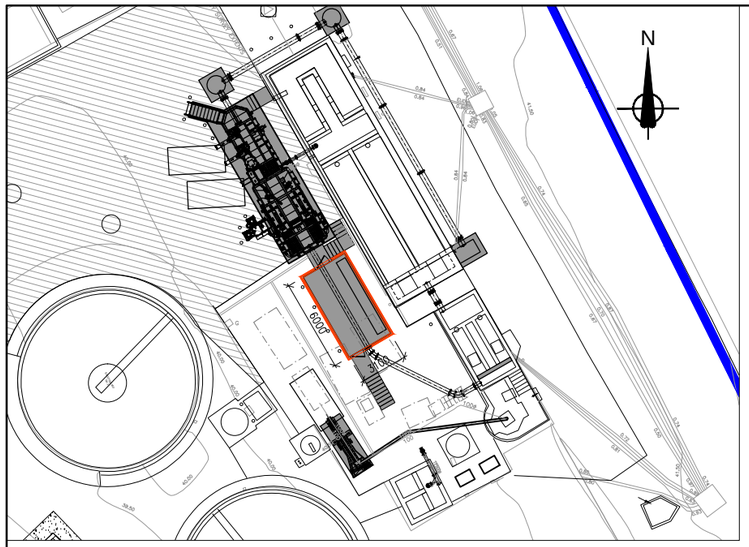



SITE LAYOUT PLAN
Scale 1:200

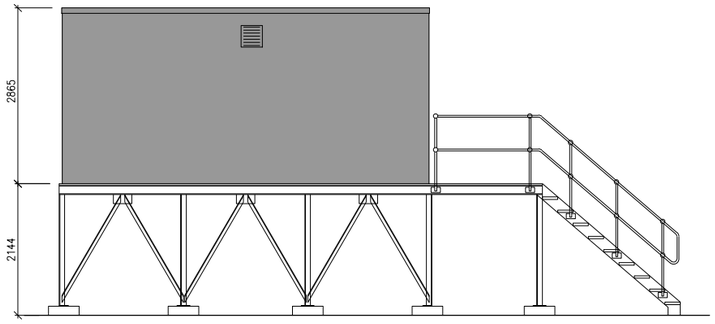


SOUTH WEST ELEVATION

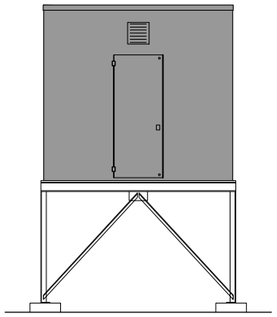


NORTH WEST ELEVATION

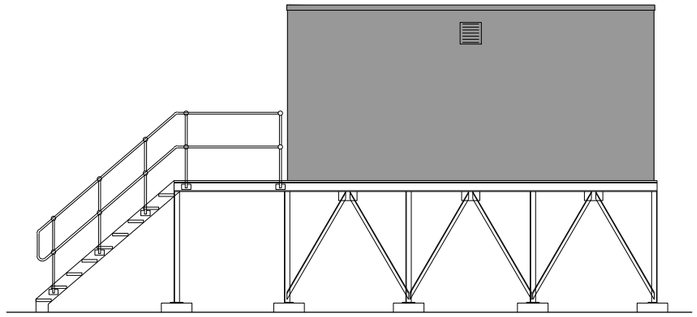

NORTH EAST ELEVATION

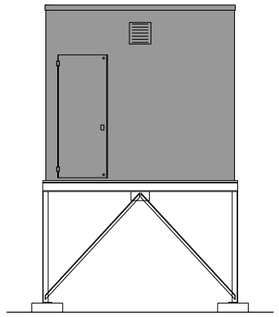

SOUTH EAST ELEVATION

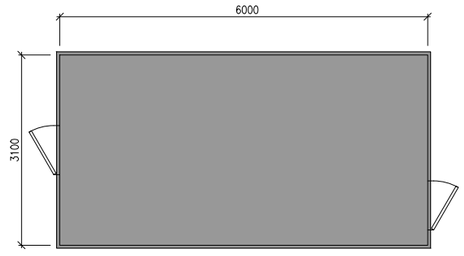

PLAN

CONSTRUCTION		
GRP/12mm GRP	■	ROOF
GRP/18mm GRP	■	WALLS
OTHER SPECIFY		

EXTERNAL FINISH	
DESCRIPTION:-	SEMI GLOSS
COLOUR:-	HOLLY GREEN
BS 4800 REF :-	14-C-39

INTERNAL FINISH	
WHITE GRP	■
MELAMINE BOARD	
ACOUSTIC BARRIER	
PORTAFLEK	

DOOR FINISH			
SEMI GLOSS	■	TEXTURED	
WOOD		COLOUR:-	HOLLY GREEN
		BS 4800:-	14-c-39

ROOF FINISH			
SEMI GLOSS	■	TEXTURED	
OTHER		COLOUR:-	HOLLY GREEN
		BS 4800:-	14-c-39

NOTES

1. ALL DIMENSIONS ARE IN MILLIMETRES
2. ALL LEVELS ARE IN METRES RELATED TO ORDNANCE DATUM
3. DO NOT SCALE, IF IN DOUBT ASK

KEY

- LAND OWNED BY YW
- PLANNING APPLICATION SITE
- PROPOSED UNITS/STRUCTURES
- PROPOSED CONCRETE ACCESS ROADS / HARDSTANDING

REV.	AMENDMENTS	ORIG	CHKD	APR'D	DATE
P1	PLANNING	AM	LJM	JH	10.02.12

REVISIONS

MULTIDISCIPLINARY CHECK BOX

REV	DATE	CIVIL	PRO	MECH	ELEC	STRUC	
-	-	-	-	-	DPB	-	-

MORGAN SINDALL
Grontmij
JOINT VENTURE
Livingstone House, Chadwick Street, Leeds. LS10 1LJ

EMPLOYER
YORKSHIRE WATER SERVICES LTD.

YWS PROJECT NO.
D0125

YWS PROJECT TITLE / SITE
MTM100072
CUDWORTH WwTW

TITLE
PROPOSED INLET WORKS
MCC ENCLOSURE PLANNING

CATEGORY
MULTI-DISCIPLINE

STATUS
DESIGN

ORIGINATOR	CHECKED	APPROVED
A.Murphy	L.McCarthY	J.Halstead
DRAWN	DATE	DATE
J.Richardson	10.02.12	10.02.12

DRAWING SCALE	ORIGINAL DRAWING SIZE
1:50 OR AS SHOWN	594 x 841 - A1

DRAWING No: 2011-D0125 - 01-10035
REV.: P1

Yorkshire Water mapping is based upon Ordnance Survey map data with the permission of the Controller of Her Majesty's Stationery Office, (©) Crown Copyright. Licence No.1000019559

S:\AMP5\Medium\cudworth stw - 100181\cbp3000 contract delivery\cbp3c02_3_4 design\004 drawings\Working\01-10035 - Proposed Inlet Works Control Panel Enclosure Planning.dwg

(100mm WHEN PRINTED AT A1)