Drawing No.	Rev No.
MMH001 -004	

IF IN DOUBT ASK!


SCALE BARS

1:100 1 2 3 4 5


1:200 2 4 6 8 10

1:500 5 10 15 20 25

1:1250 25 50

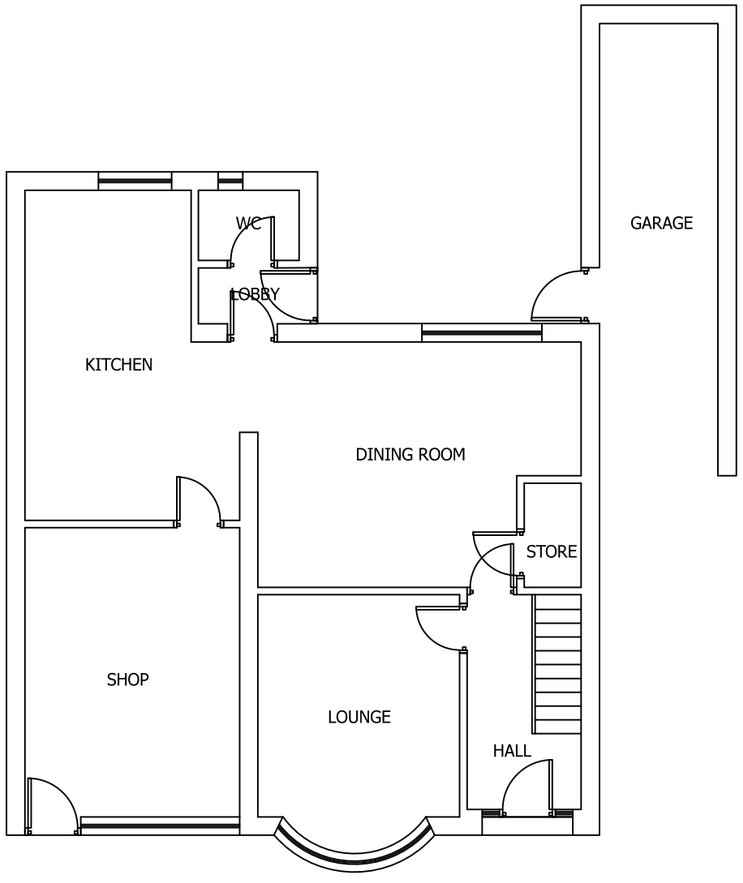

EXISTING GROUND FLOOR PLAN
SCALE 1:100 AT A3

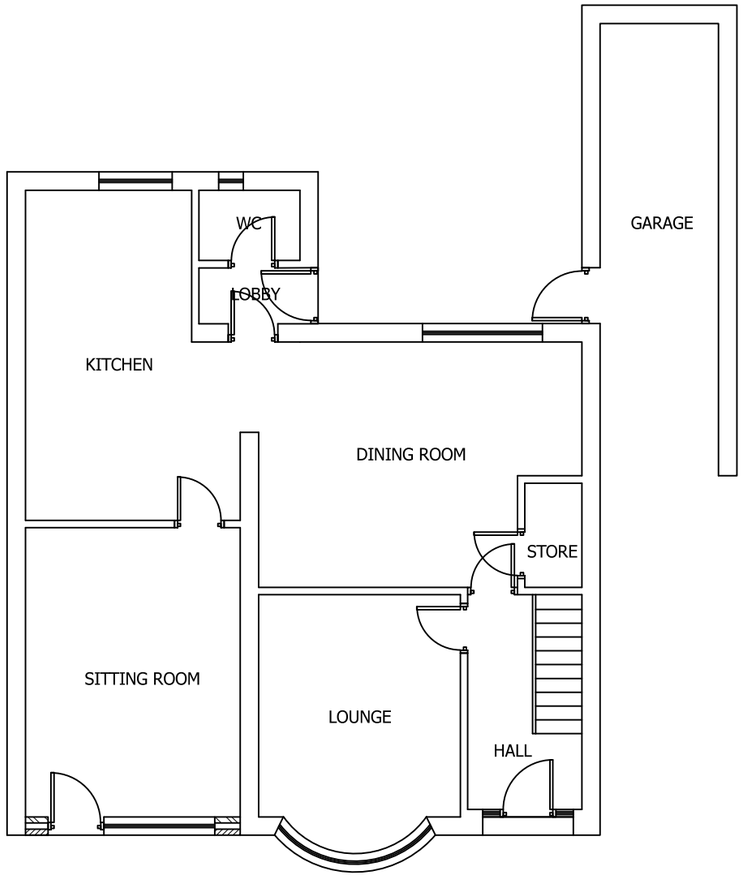

PROPOSED GROUND FLOOR PLAN
SCALE 1:100 AT A3

DO NOT SCALE: Contractor to check all dimensions and report any omissions or errors

NOTES

Rev	Description	By	Chk	App	Date

JRB DESIGNS Ltd
1 Saville Road
Cudworth
Barnsley
S72 8LT
Tel: 01226 383542
Fax: 01226 380078
Mob: 07970 541192
Email: john@jrbdesigns.co.uk

This drawing is copyright. © jrbdesigns Ltd.

Client

MRS. HAWORTH

Drawing Title

PROPOSED PLANS

Address

9 & 11 HIGH STREET
SHAFTON
BARNSLEY
S72 8NF

Project Title:

PROPOSED CHANGE OF USE FROM RETAIL TO RESIDENTIAL

Purpose of Issue:

PLANNING

Drawing Status

FIRST ISSUE

Scale at A3	Drawn By	Date	
AS SHOWN	JRB	05/10/2026	
Checked By	Date	Approved By	Date
	05/10/2026		05/10/2026
Project No.	Drawing No.		Revision
MMH001	004		

APPROVAL [X] INFORMATION [ ] TENDER [ ] CONTRACT [ ] CONSTRUCTION [ ]