
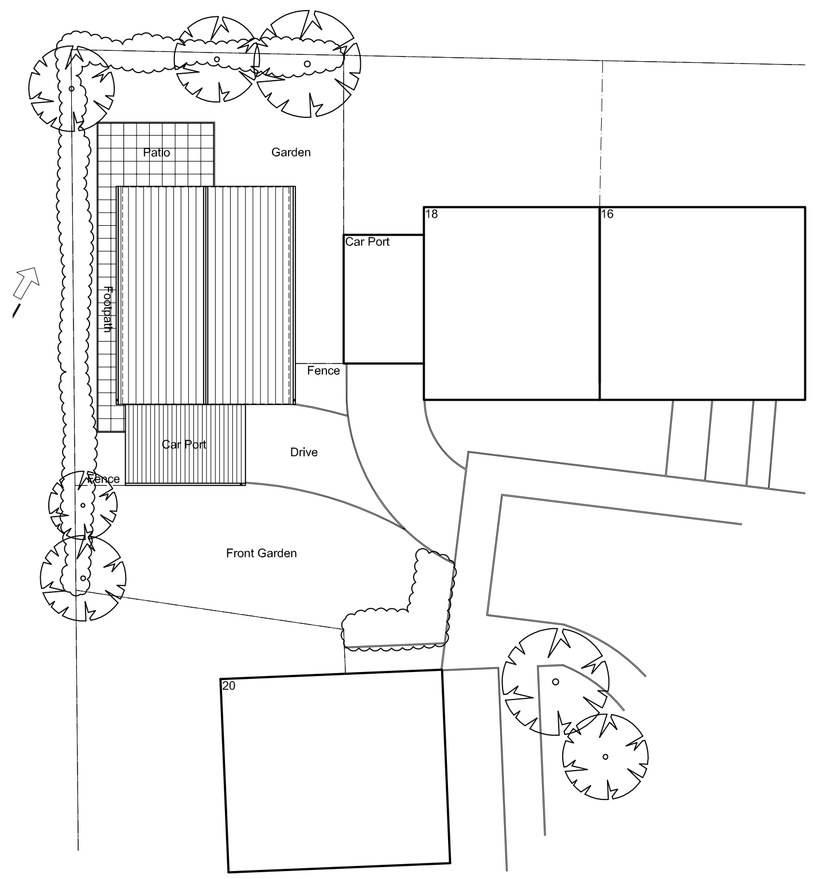



Proposed Site Plan

Scale 1:200 @ A1

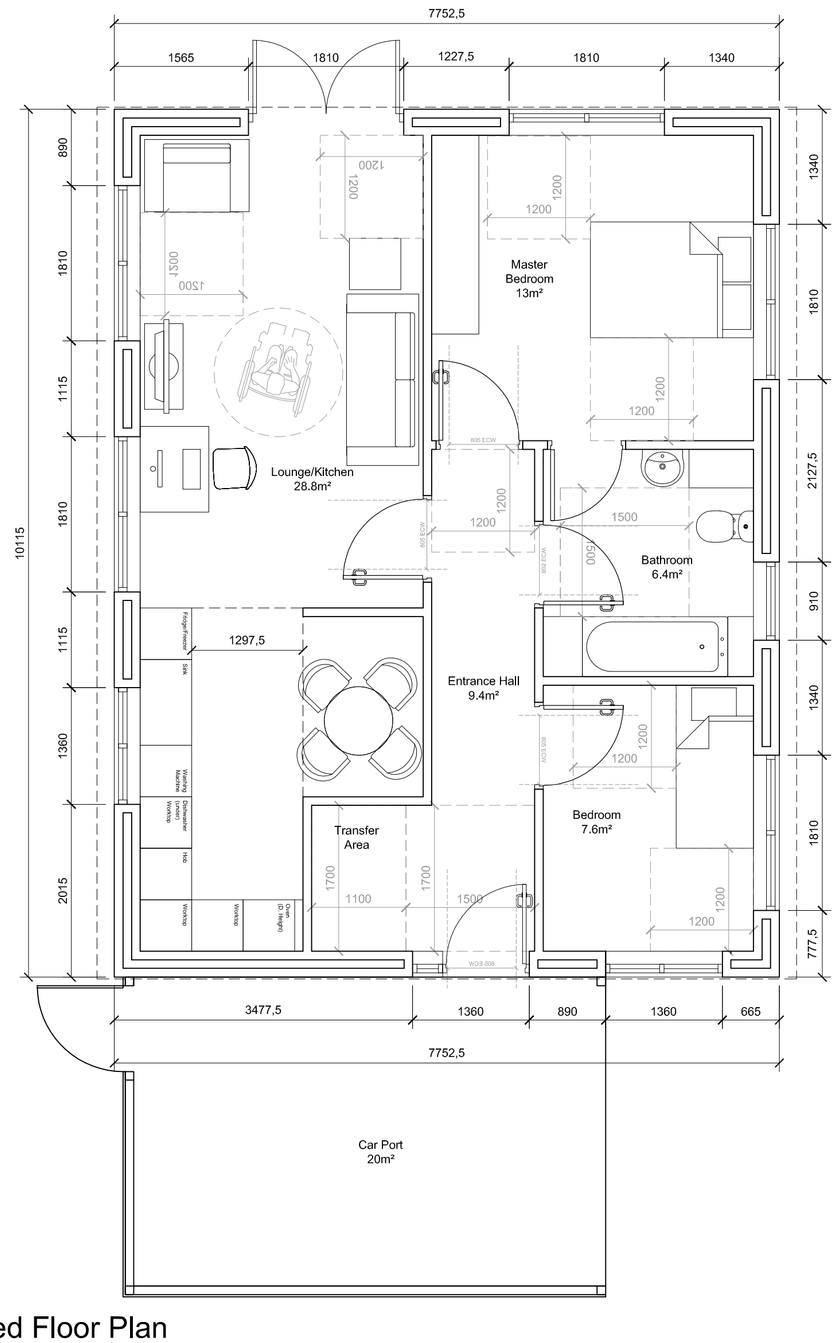


Proposed Floor Plan

Scale 1:50 @ A1

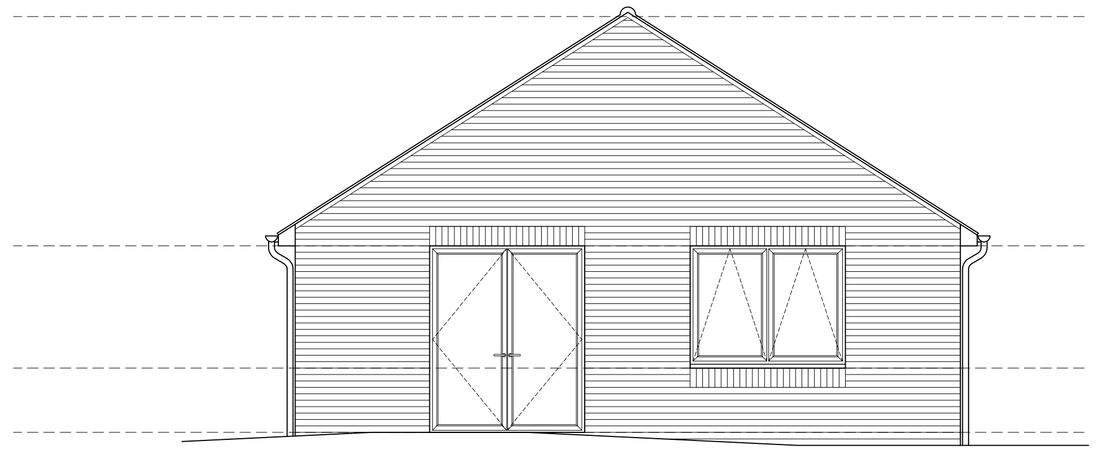


Proposed North Elevation

Scale 1:50 @ A1

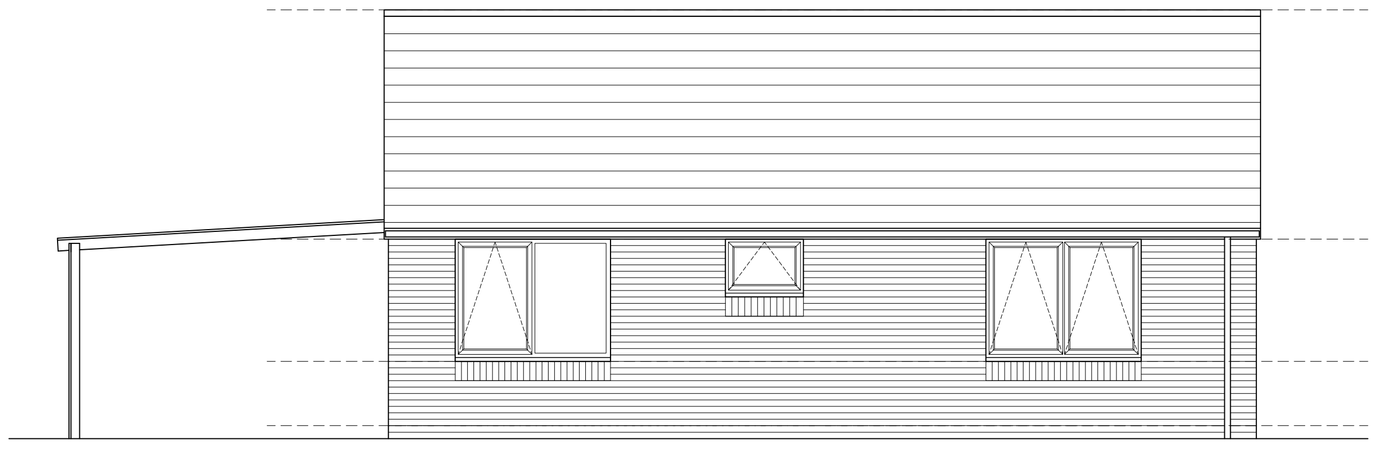


Proposed East Elevation

Scale 1:50 @ A1

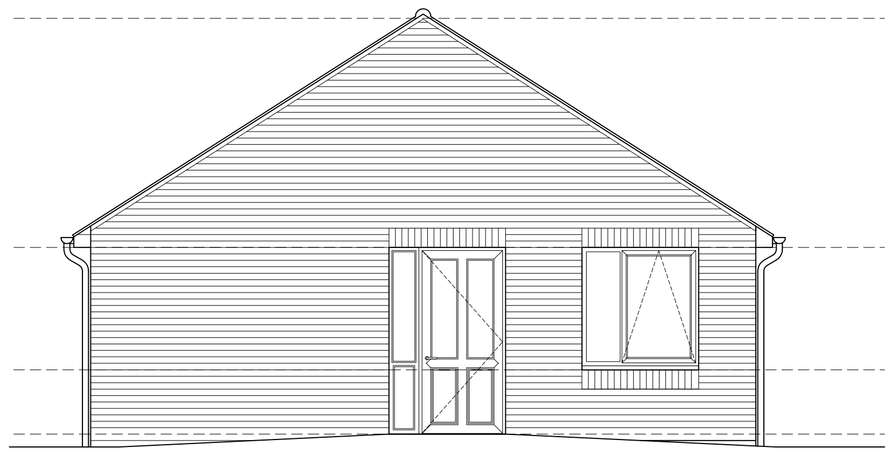

Proposed South Elevation

Scale 1:50 @ A1

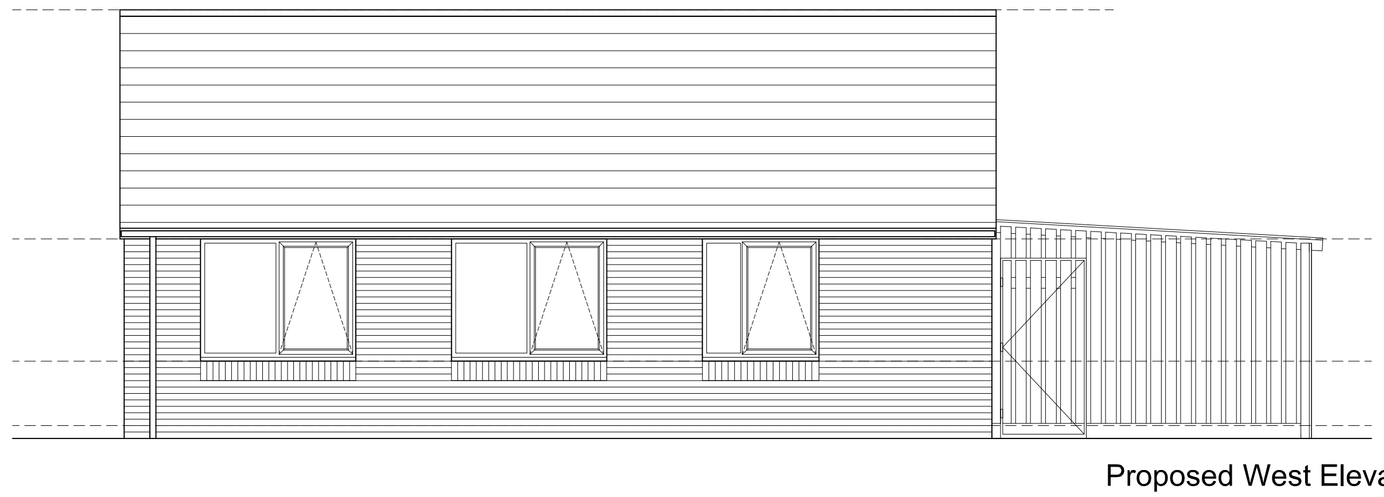

Proposed West Elevation

Scale 1:50 @ A1

Habinteg Housing Association

Land Adjacent to 18 Haworth Close, Barnsley

BC.HUD.2013.00803.000

0 0.5m 1m 2m 5m

1:50

0m 2m 4m 10m

1:200

Notes

rev	description	date	dr by	ap by
original by				
I. Turrell		Nov '13		AF

AHR Building Consultancy Ltd
Norwich Union House
High Street
Huddersfield
HD1 2LF
United Kingdom

T +44(0)1484 537411
F +44(0)1484 530332
E huddersfield@ahr-global.com
www.ahr-global.com

client

Habinteg Housing Association

project

Site Development Works
Barnsley Site

drawing

Development of Land Adjacent to 18 Haworth Close, Barnsley

project number	scale
2013 . 00803 . 000	As Shown @A1
drawing number	rev / issue status
[BA]002	- / Planning

This drawing is to be read in conjunction with all related drawings. All dimensions must be checked and verified on site before commencing any work or producing shop drawings. The originator should be notified immediately of any discrepancy. This drawing is copyright and remains the property of AHR.