

- DO NOT SCALE FROM THIS DRAWING.
- ALL DIMENSIONS ARE TO BE CHECKED ON SITE AND CONFIRMED TO AUTHOR
- ALL FEASIBILITY STUDIES ARE SUBJECT TO FULL SITE SURVEY + LOCAL AUTHORITY APPROVALS
- ANY DISCREPANCIES OR VARIATIONS SHALL BE NOTIFIED TO § Architects BEFORE WORK ON THE RELEVENT SECTION COMMENCES.
- THIS DRAWING SHALL BE READ IN CONJUNCTION WITH ALL RELEVANT CONSULTANTS AND / OR SPECIALISTS DRAWINGS / DOCUMENTS.
- THE MATEIALS AND WORKMANSHIP OF ALL RELEVANT TRADES AND BUILDING OPERATIONS SHALL COMPLY WITH THE RECOMMENDATIONS OF CURRENT BRITISH STANDARDS AND CODES OF PRACTICE.
- AS FAR AS REASONABLY PRACTICABLE, THIS DESIGN HAS BEEN PREPARED IN SUCH A WAY AS TO REDUCE THE RISKS TO THE HEALTH AND SAFETY OF PERSON(S) WHO MAY BE AFFECTED
- RISK ASSESSMENTS HAVE BEEN PREPARED FOR ANY UNAVOIDABLE RISKS AND ARE REFERRED TO BELOW :-

RA ref	Date	Prepared	Item

NOTES

rev	date	dr	app	notes
A	12.08.08	NC	IC	BLUE SITE BOUNDARY ADDED AND SITE WORKS BOUNDARY SHOWN IN RED

scale 1:1250@A3	drawn MRT	apprv IC
date AUGUST 2008	path W:\DATA\4XXX\4461\ARCH	
status	PROVISIONAL	
job no 4461	dwg no A(00)-02	rev A

fj architects limited
email: info@fjarchitects.co.uk
Southgate House, Southgate, Wakefield, United Kingdom, WF1 1TL
Tel: 01924 333900 Fax: 01924 811118

project PROPOSED REFURBISHMENT
COUNCIL CHAMBERS BUILDING
CLEAR VIEW
GRIMETHORPE

client RH FULWOOD

title SITE LOCATION PLAN


A Member of the MJMC (Holdings) Limited Group of Companies. © This drawing may not be copied without written prior permission

GENERAL


- DO NOT SCALE FROM THIS DRAWING.
- ALL DIMENSIONS ARE TO BE CHECKED ON SITE AND CONFIRMED TO AUTHOR.
- ALL FEASIBILITY STUDIES ARE SUBJECT TO FULL SITE SURVEY + LOCAL AUTHORITY APPROVALS.
- ANY DISCREPANCIES OR VARIATIONS SHALL BE NOTIFIED TO [Architects BEFORE WORK ON THE RELEVANT SECTION COMMENCES.
- THIS DRAWING SHALL BE READ IN CONJUNCTION WITH ALL RELEVANT CONSULTANTS AND / OR SPECIALISTS DRAWINGS / DOCUMENTS.
- THE MATERIALS AND WORKMANSHIP OF ALL RELEVANT TRADES AND BUILDING OPERATIONS SHALL COMPLY WITH THE RECOMMENDATIONS OF CURRENT BRITISH STANDARDS AND CODES OF PRACTICE.
- AS FAR AS REASONABLY PRACTICABLE, THIS DESIGN HAS BEEN PREPARED IN SUCH A WAY AS TO REDUCE THE RISKS TO THE HEALTH AND SAFETY OF PERSONS WHO MAY BE AFFECTED.
- RISK ASSESSMENTS HAVE BEEN PREPARED FOR ANY UNAVOIDABLE RISKS AND ARE REFERRED TO BELOW:-

RA ref	Date	Prepared	Item


NOTES

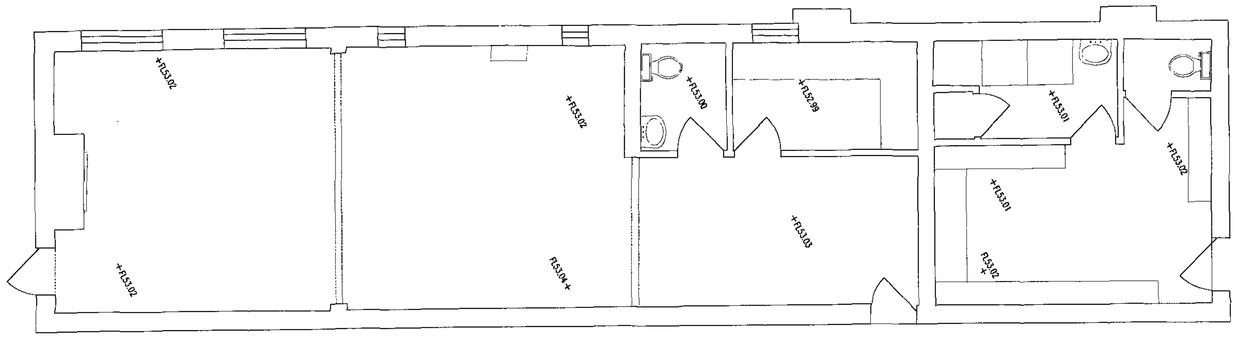


GROUND FLOOR PLAN AS EXISTING SCALE 1:50

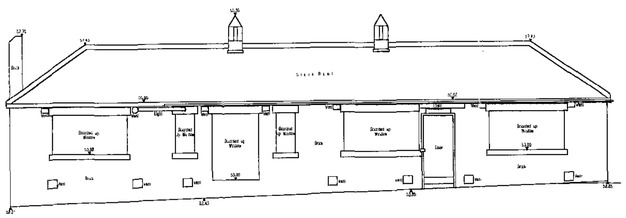


ELEVATION 1 AS EXISTING SCALE 1:100

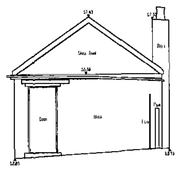


ELEVATION 2 AS EXISTING SCALE 1:100

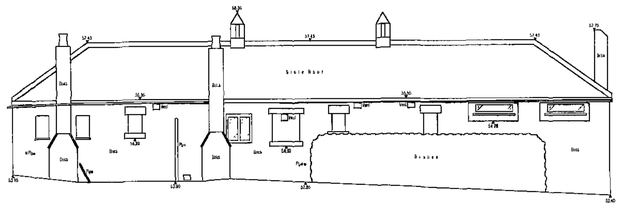


ELEVATION 3 AS EXISTING SCALE 1:100

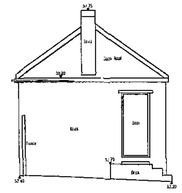


ELEVATION 4 AS EXISTING SCALE 1:100

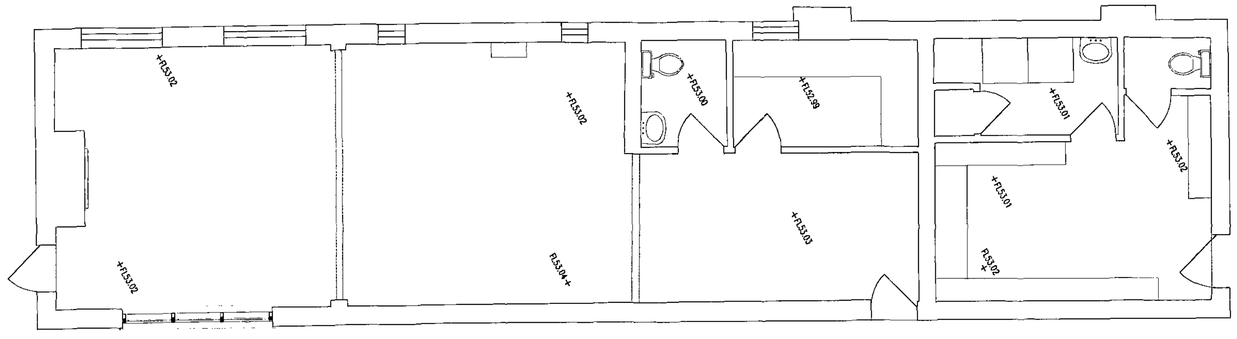


GROUND FLOOR PLAN AS PROPOSED SCALE 1:50

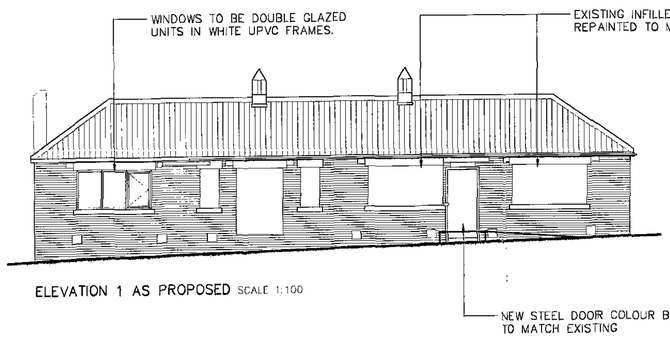


ELEVATION 1 AS PROPOSED SCALE 1:100

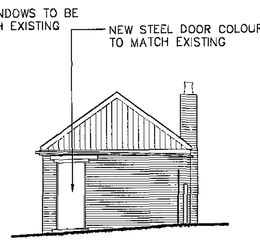

ELEVATION 2 AS PROPOSED SCALE 1:100

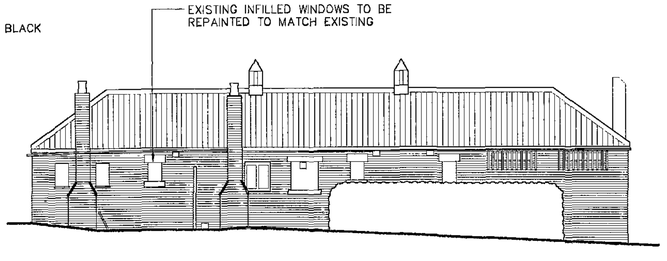

ELEVATION 3 AS PROPOSED SCALE 1:100

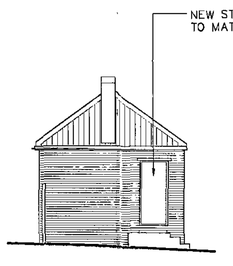

ELEVATION 4 AS PROPOSED SCALE 1:100

Barnsley Metropolitan Borough Council

01 SEP 2008

rev	date	dr	app	notes
A	12.08.08	NC	IC	NEW WINDOW ADDED TO PROPOSED ELEVATION 1

scale: As Shown @ A1	drawn: MRT	appv: IC
date: AUGUST 2008	path: W:\DATA\4***\4461\ARCH	
status: PLANNING		
job no: 4461	dwg no: A(10)–20	rev: A

fj architects limited
email: info@fjarchitects.co.uk
Southgate House, Southgate, Wakefield, United Kingdom, WF1 1TL
Tel: 01924 333900 Fax: 01924 811118

project: PROPOSED REFURBISHMENT COUNCIL CHAMBERS BUILDING CLEAR VIEW GRIMETHORPE

client: R.H FULLWOOD & CO LTD

title: ELEVATIONS AS EXISTING & PROPOSED

A Member of the RIBA Chartered Practice Group of Companies © This drawing may not be copied without written permission