

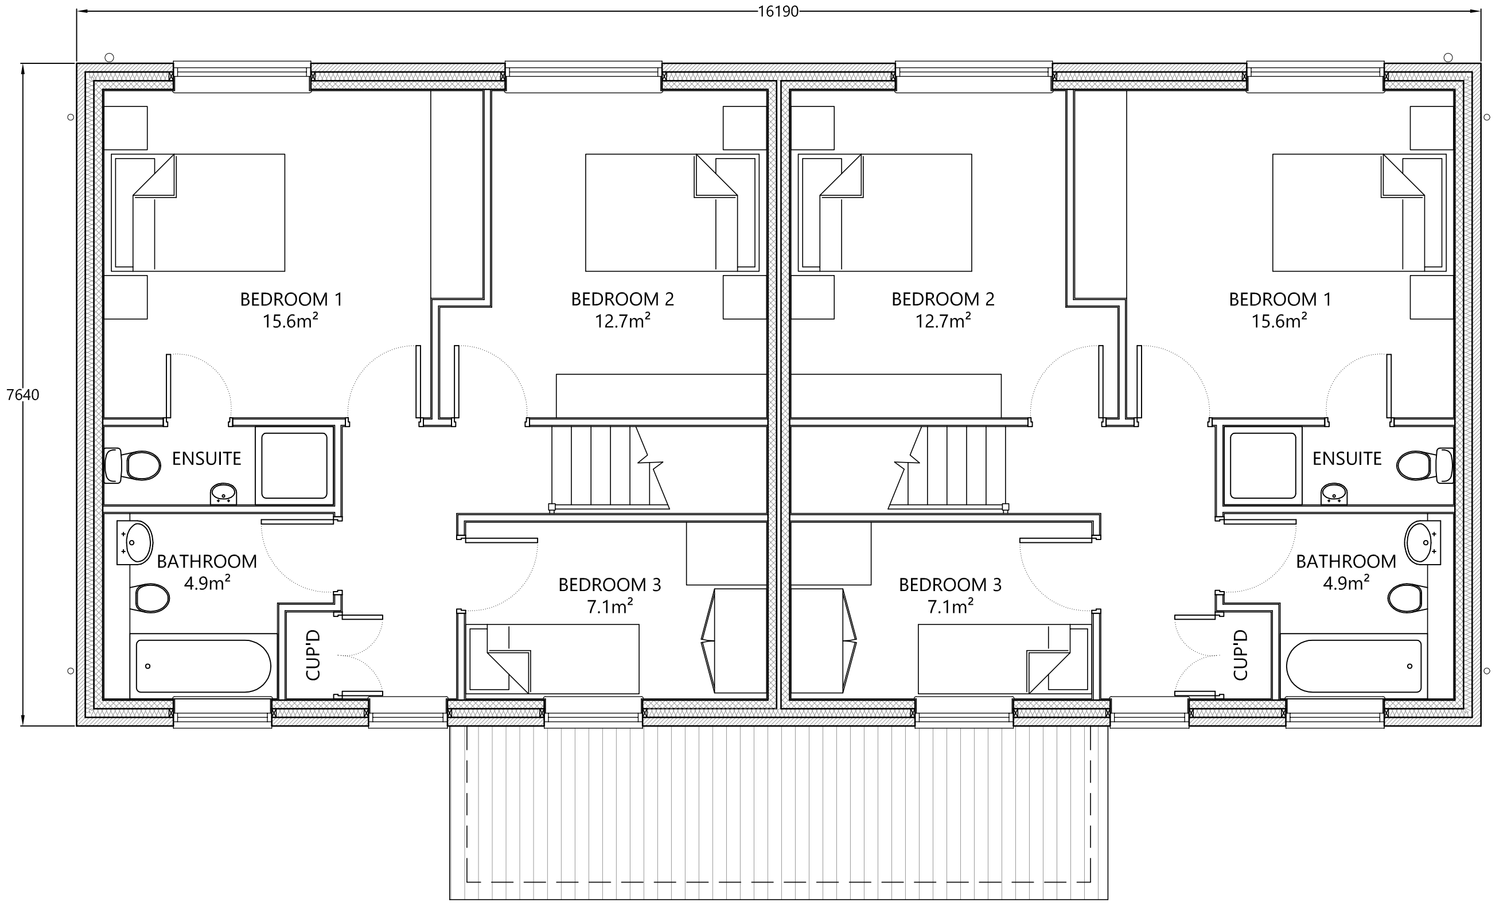


SCHEME FIRST FLOOR PLAN

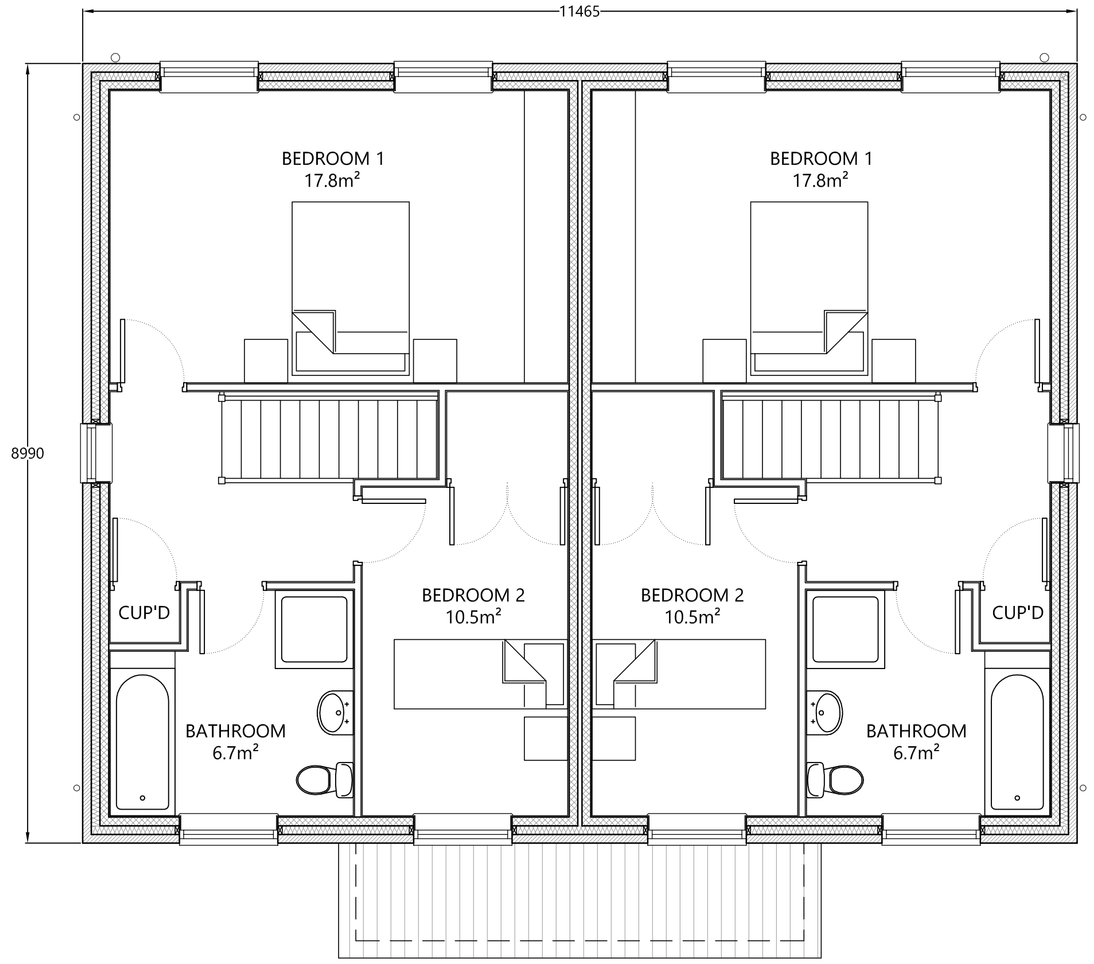


SCHEME FIRST FLOOR PLAN

PLOT 1 **PLOT 2**

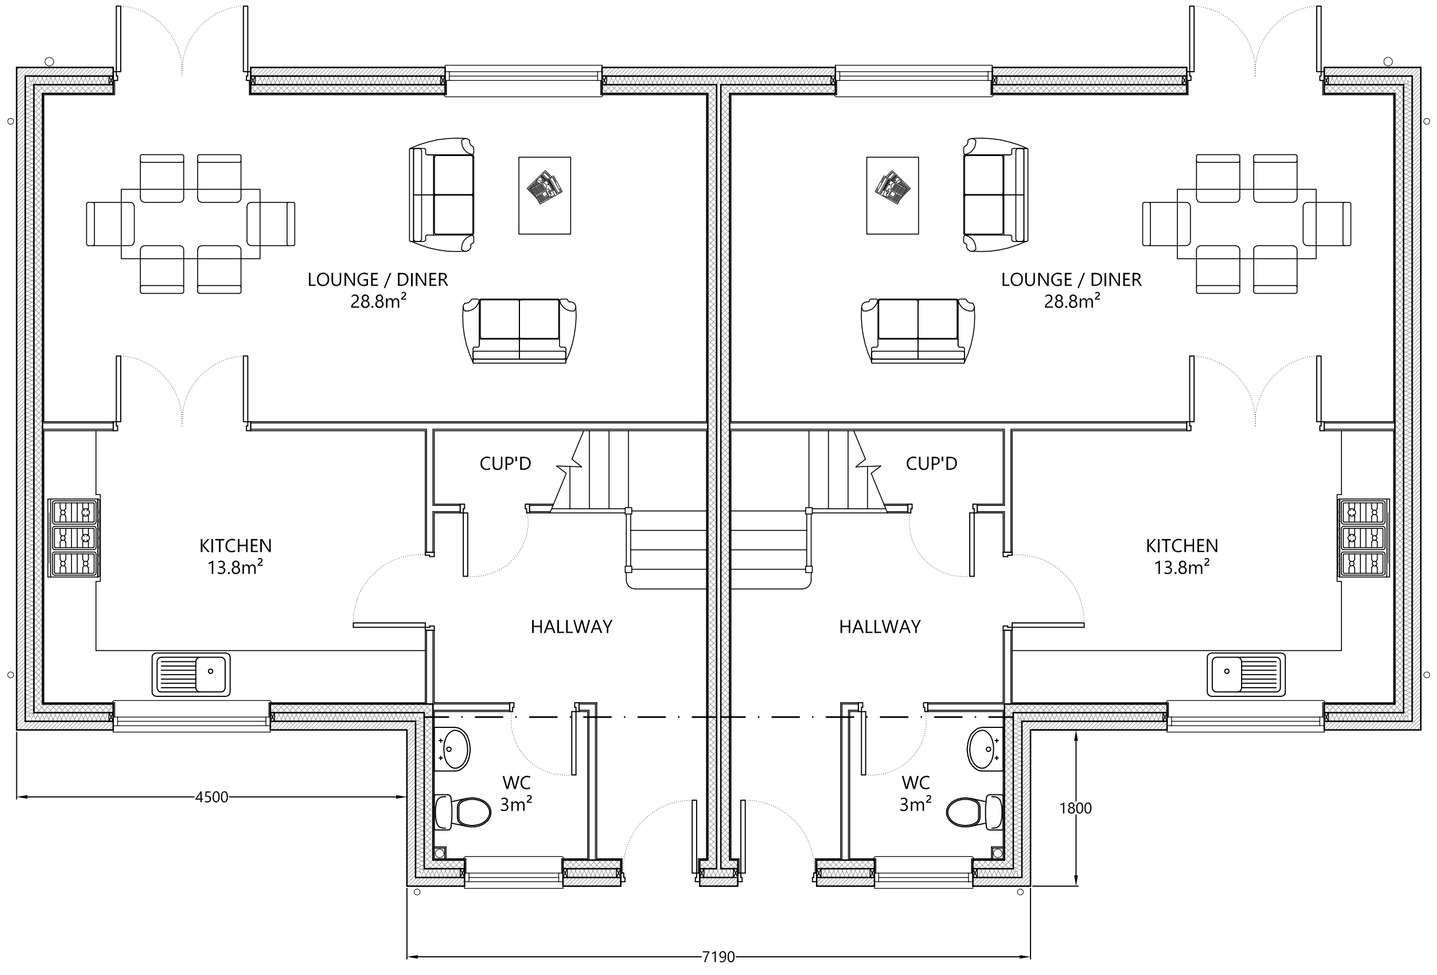

SCHEME GROUND FLOOR PLAN

PLOT 3 **PLOT 4**

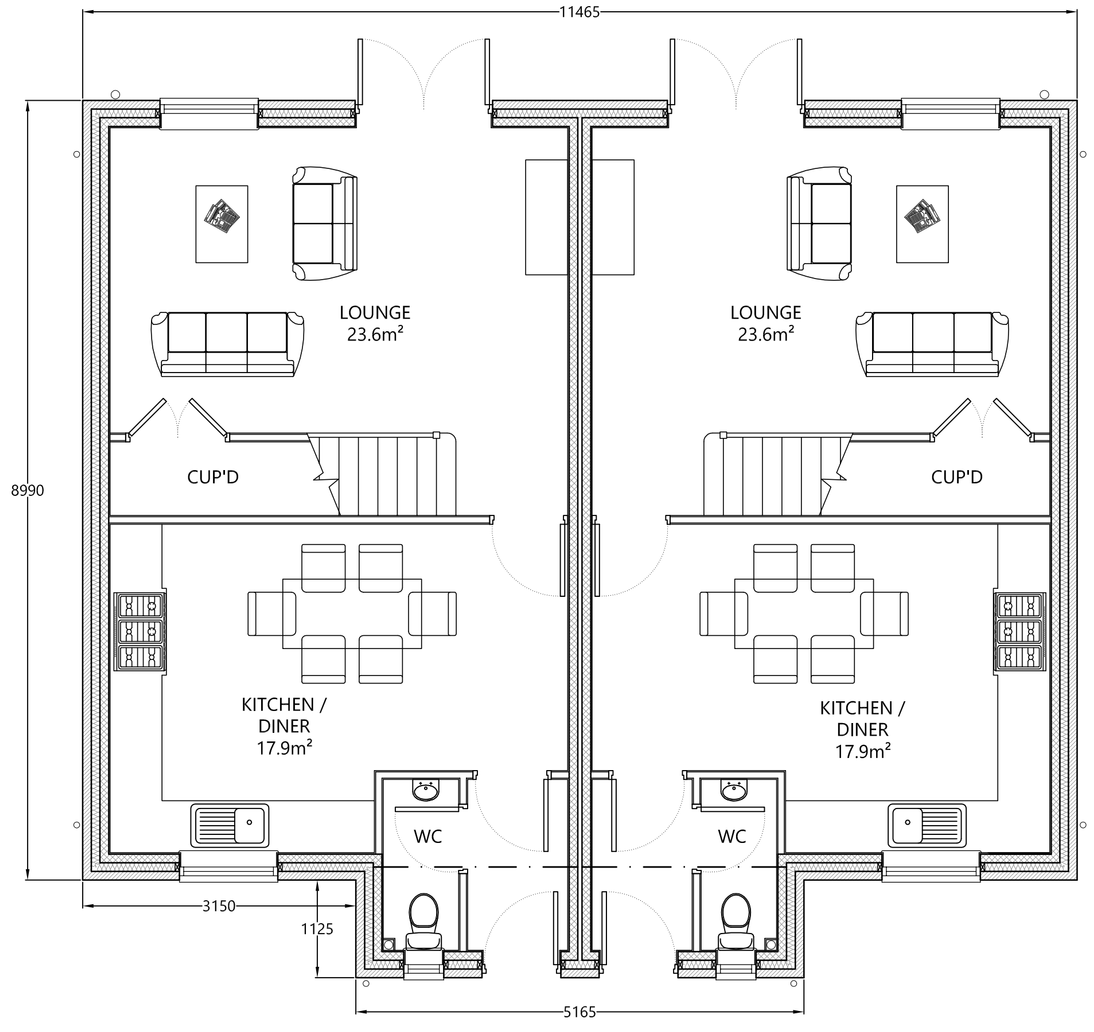

SCHEME GROUND FLOOR PLAN

Ref	Date	Revision	Initial

Project / Client:

RESIDENTIAL DEVELOPMENT
LAND AT WHARNCLIFFE SILKSTONE WMC
TANKERSLEY
FOR OLIVER DEVELOPMENTS

Drawing Title:

SCHEME PLAN FOR SEMI-DETACHED DWELLINGS

John Hill ASSOCIATES LTD
Architectural & Surveying Consultants
6 Shaw Wood Way
Shaw Wood Business Park
Doncaster DN2 5TB
Tel: 01302 364565 Fax:01302 364588
enquiries@j-h-a.co.uk

Scale:	1:50	Date:	MARCH 2016
Drawn By:	DJT	Checked By:	AH

Drawing No: 15/042/15

Sheet Size: A1

© This drawing is the copyright of John Hill Associates Ltd and shall not be reproduced without permission