Coach House

(LEN: 1151166)

Application Site

North Wall and Outbuildings

(LEN: 1151166)

Application Site continues

Outbuilding


(LEN: 1151166)

Proposed Extension

Proposed TImber Bridge

Notes

1. Stone slate roof
2. Existing rough ashlar sandstone re-pointed and reparied as required
3. New timber painted front door with fan light
4. Independant timber structure
5. Existing north wall retained
6. Ashlar sandstone reveal

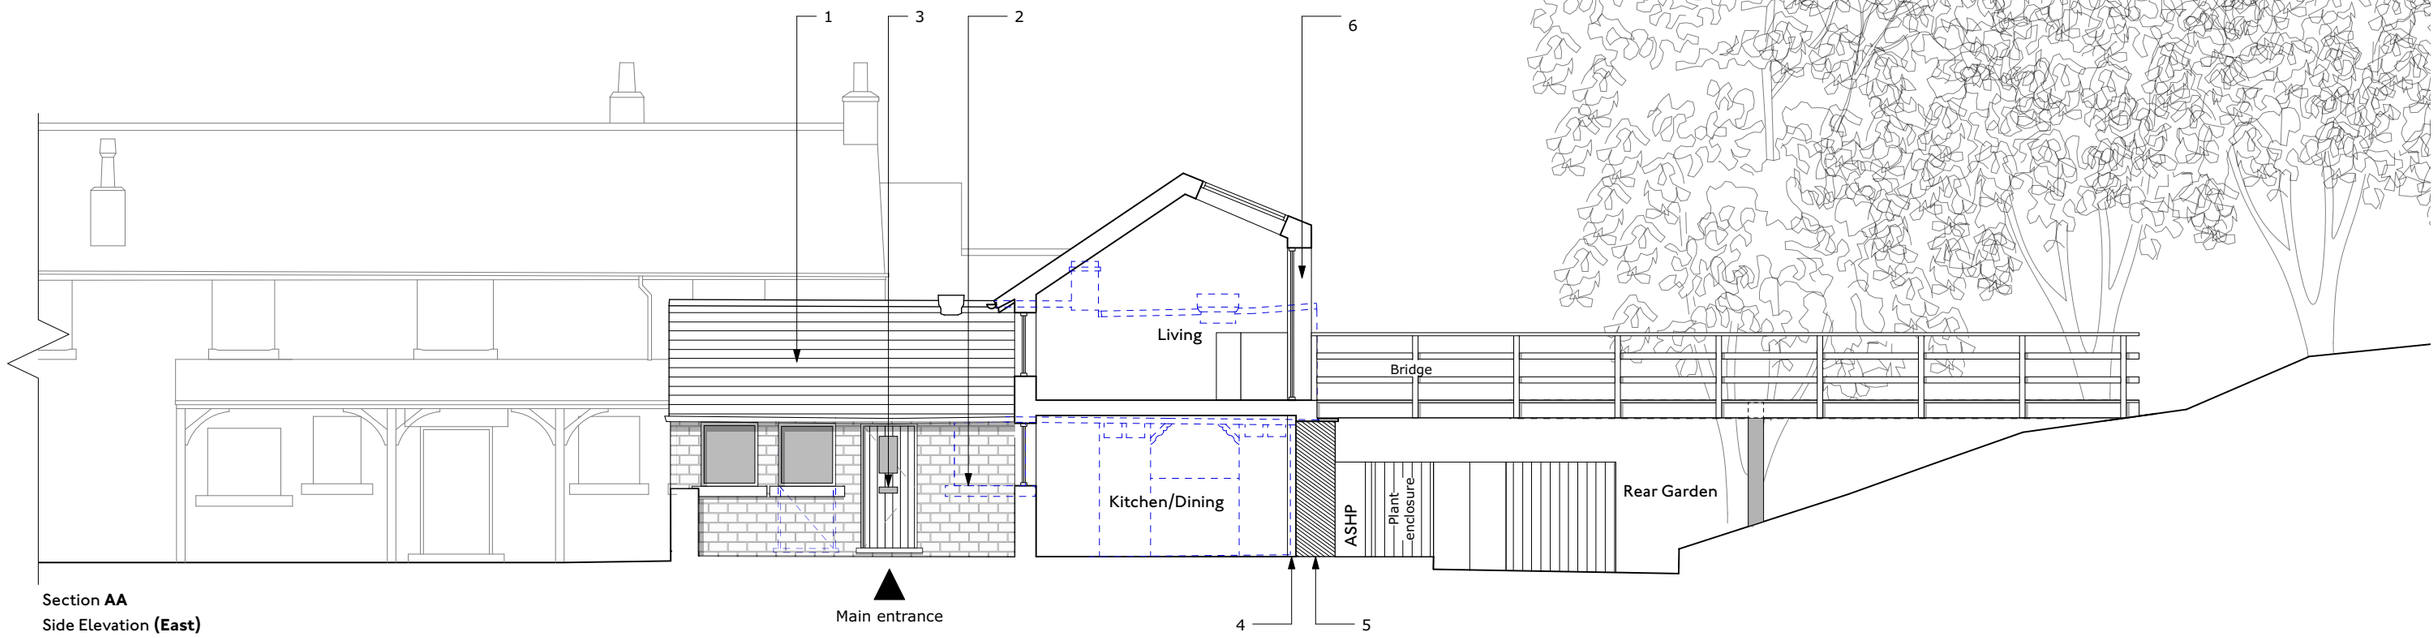

Section **AA**
Side Elevation **(East)**

0 5 10M

Proposed
Existing
Demolition

HEM ARCHITECTS
Parkhead House, Carver Street, Sheffield, S1 4FS
0114 442 0123
hemarchitects.co.uk
hello@hemarchitects.co.uk

Scale @ A3: 1:100
Purpose: For Information
Status: S2 **Revision:** P5
Drawn: AM **Checked:** AM

P5 06/12/22 NS Planning Issue
P4 11/08/22 ST Preliminary Issue

Cranford Hall


Proposed Section AA

Client: Mr & Mrs Whewell

Drawing No: PT152-PTA-00-ZZ-DR-A-00110

This drawing is the copyright of HEM Architects & should not be reproduced in whole or in part without their written permission.

PT152-PTA-00-ZZ-M3-A-00101.vwx

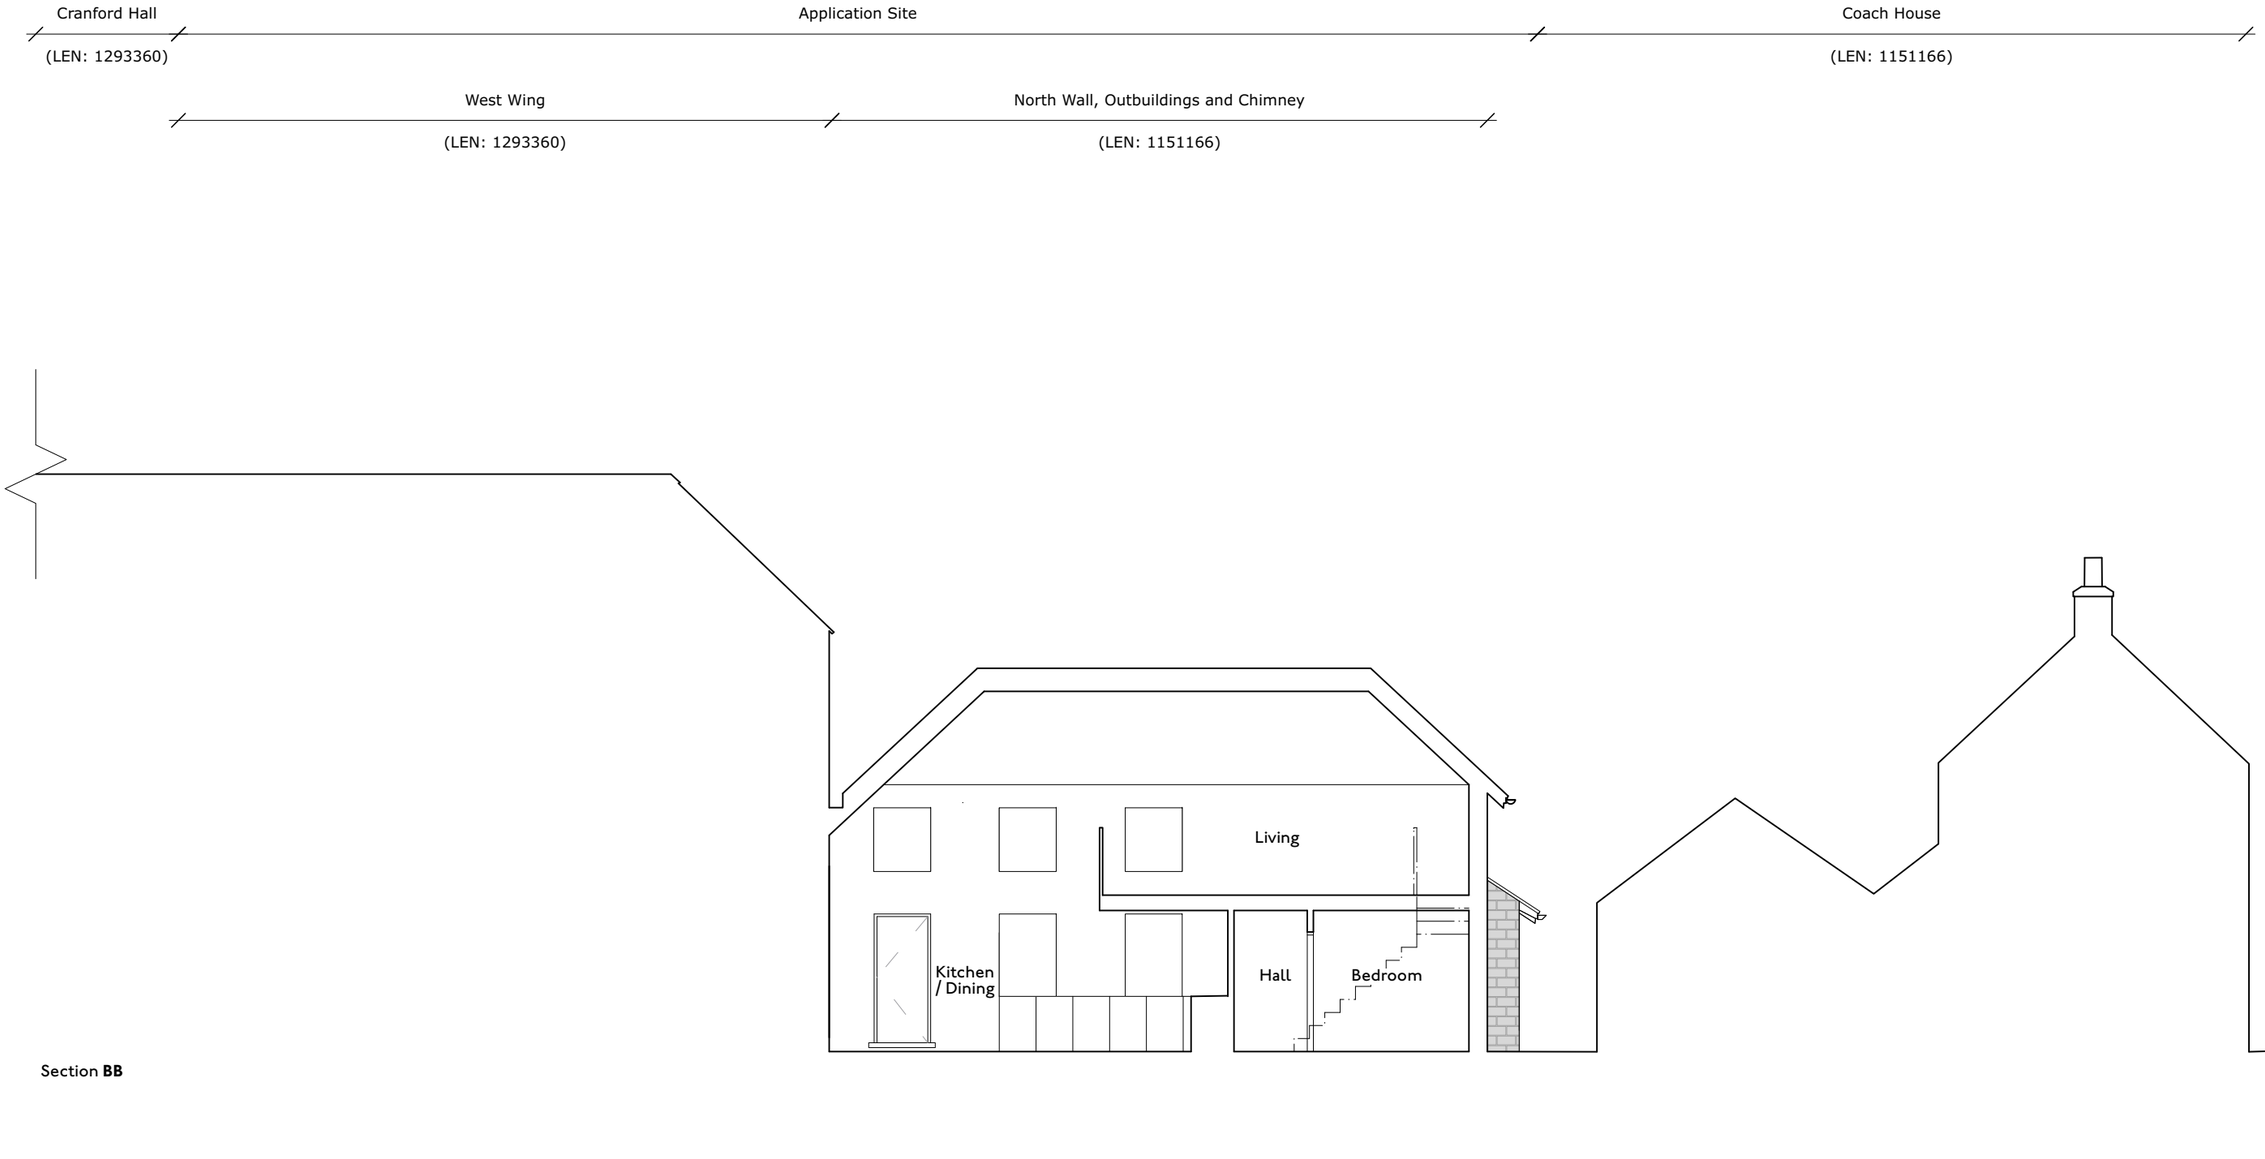

Section **BB**

0 5 10M

Proposed
Existing
Demolition

HEM ARCHITECTS
Parkhead House, Carver Street, Sheffield, S1 4FS
0114 442 0123
hemarchitects.co.uk
hello@hemarchitects.co.uk

Scale @ A3: 1:100
Purpose: For Information
Status: S2 **Revision:** P5
Drawn: AM **Checked:** AM

P5	06/12/22	NS	Planning Issue
P4	11/08/22	ST	Preliminary Issue

Cranford Hall

Proposed Section BB

Client: Mr & Mrs Whewell

Drawing No: PT152-PTA-00-ZZ-DR-A-00111

This drawing is the copyright of HEM Architects & should not be reproduced in whole or in part without their written permission.

PT152-PTA-00-ZZ-M3-A-00101.vwx

Application Site continues

Application Site continues

Cranford Hall

communal parking

West Wing


(LEN: 1293360)

North wall, outbuildings and Chimney

(LEN: 1151166)

Notes

1. Coursed, squared sandstone
2. Stone slate roof
3. Offset chimney stack repaired and repointed
4. Independant timber structure
5. Reversible watertight junction to existing chimney

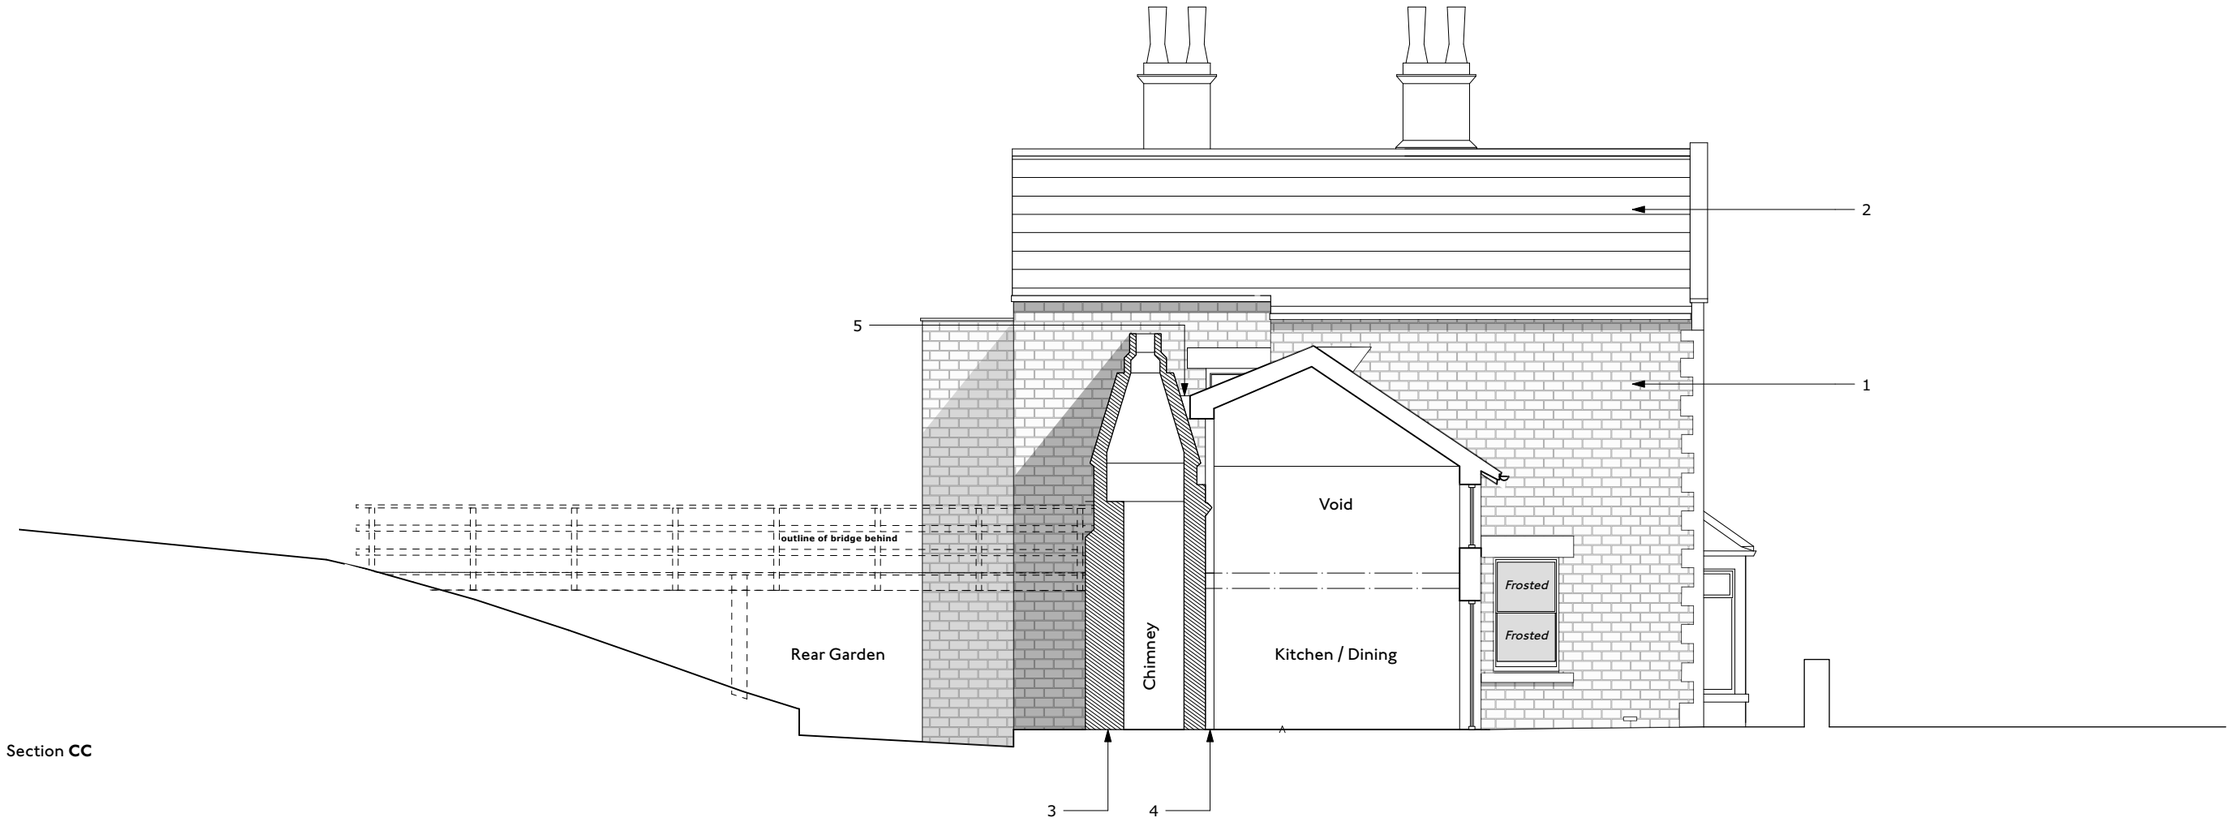

Section **CC**

0 5 10M

Proposed

Existing

Demolition

HEM ARCHITECTS

Parkhead House, Carver Street, Sheffield, S1 4FS

0114 442 0123

hemarchitects.co.uk

hello@hemarchitects.co.uk

Scale @ A3: 1:100

Purpose: For Information

Status: S2 **Revision:** P5

Drawn: AM **Checked:** AM

P5 06/12/22 NS Planning Issue

P4 11/08/22 ST Preliminary Issue

Cranford Hall

Proposed Section CC

Client: Mr & Mrs Whewell

Drawing No: PT152-PTA-00-ZZ-DR-A-00112

This drawing is the copyright of HEM Architects & should not be reproduced in whole or in part without their written permission.

PT152-PTA-00-ZZ-M3-A-00101.vwx

Coach House

(LEN: 1151166)

Application Site

Application Site continues

North Wall and Outbuildings

(LEN: 1151166)

Outbuilding


(LEN: 1151166)

Proposed Extension

Proposed Bridge

Notes

1. Existing north wall retained
2. Existing outbuilding wall retained
3. Timber windows with ashlar sandstone mullions & cills
4. Independent timber structure

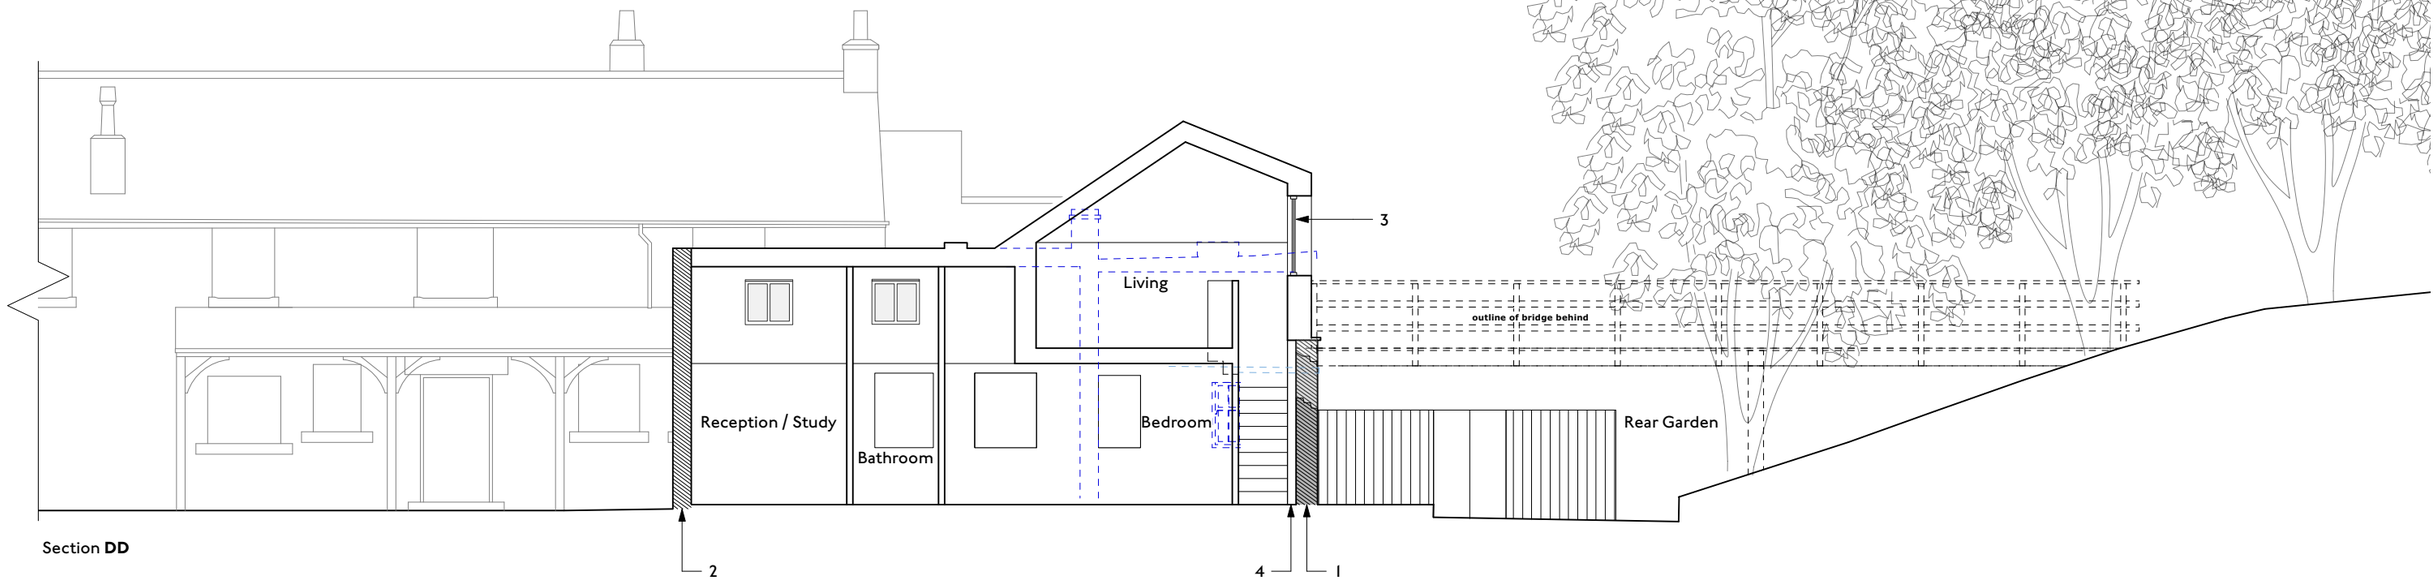

Section **DD**

0 5 10M

Proposed

Existing

Demolition

HEM ARCHITECTS

Parkhead House, Carver Street, Sheffield, S1 4FS

0114 442 0123

hemarchitects.co.uk

hello@hemarchitects.co.uk

Scale @ A3: 1:100

Purpose: For Information

Status: S2 **Revision:** P5

Drawn: AM **Checked:** AM

P5 06/12/22 NS Planning Issue

P4 11/08/22 ST Preliminary Issue

Cranford Hall

Proposed Section DD

Client: Mr & Mrs Whewell

Drawing No: PT152-PTA-00-ZZ-DR-A-00113

This drawing is the copyright of HEM Architects & should not be reproduced in whole or in part without their written permission.

PT152-PTA-00-ZZ-M3-A-00101.vwx

Coach House

(LEN: 1151166)

Application Site

Cranford Hall

(LEN: 1293360)

Notes

1. Coursed, squared sandstone
2. Stone slate roof
3. Timber sash within square-faced ashlar surrounds
4. Existing rough ashlar sandstone re-pointed and reparied as required
5. Offset chimney stack repaired and repointed
6. Sandstone quoins
7. Hipped-roof, 3-light bay window with square-faced ashlar surrounds
8. Rough ashlar stone to match existing
9. Stone roof tiles to match existing. Wet verge to gable end and small overhanging eaves to hip roofs with exposed painted joist ends
10. New timber painted front door with fan light
11. Timber windows with ashlar stone projecting cills to match existing
12. Squared ashlar sandstone
13. Timber glazed door
14. Line of existing front garden wall

North Wall, Outbuildings and Chimney


(LEN: 1151166)

West Wing

(LEN: 1293360)

Proposed Extension

Existing

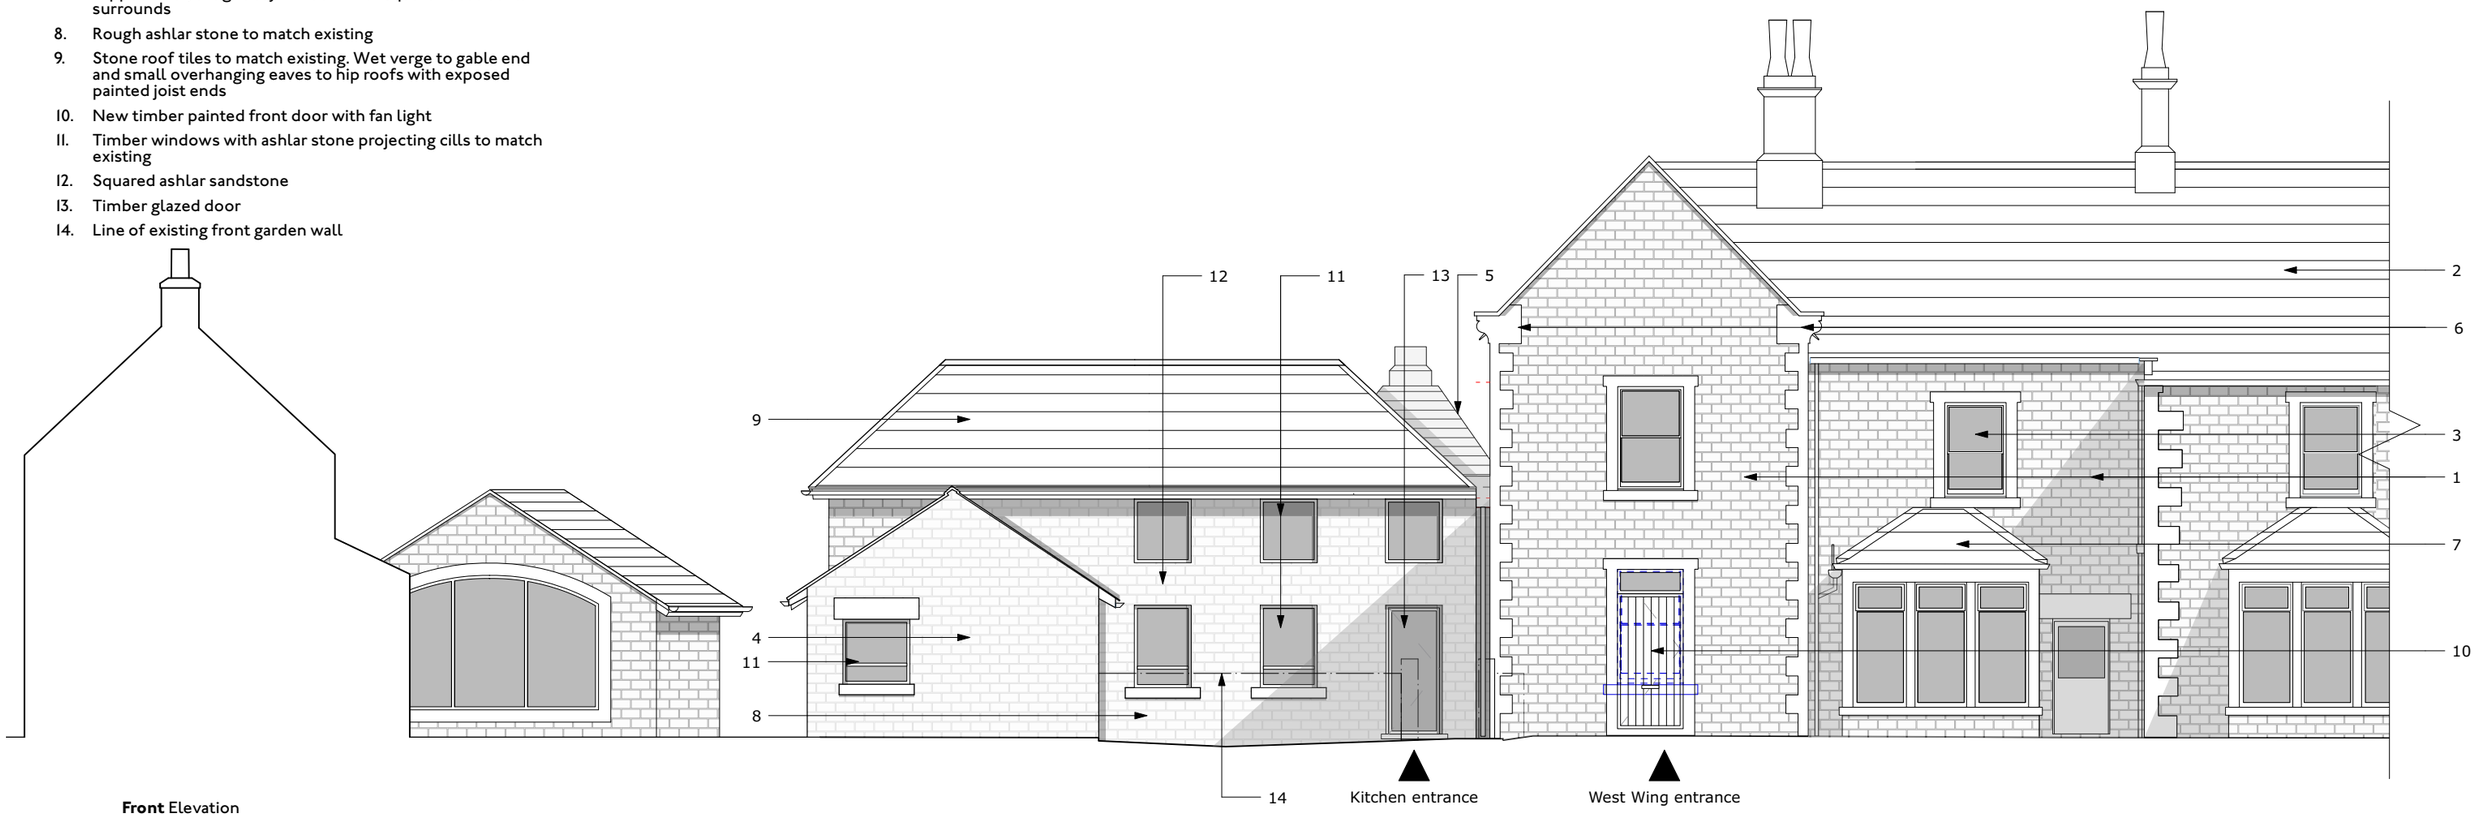

Front Elevation

0 5 10M

Proposed

Existing

Demolition

HEM ARCHITECTS

Parkhead House, Carver Street, Sheffield, S1 4FS

0114 442 0123

hemarchitects.co.uk

hello@hemarchitects.co.uk

Scale @ A3: 1:100

Purpose: For Information

Status: S2 **Revision:** P5

Drawn: AM **Checked:** AM

P5 06/12/22 NS Planning Issue

P4 11/08/22 ST Preliminary Issue

Cranford Hall

Proposed Front Elevation

Client: Mr & Mrs Whewell

Drawing No: PT152-PTA-00-ZZ-DR-A-00120

This drawing is the copyright of HEM Architects & should not be reproduced in whole or in part without their written permission.

PT152-PTA-00-ZZ-M3-A-00101.vwx

Cranford Hall

(LEN: 1293360)

Application Site

Coach House


(LEN: 1151166)

West Wing

(LEN: 1293360)

North Wall, Outbuildings and Chimney

(LEN: 1151166)

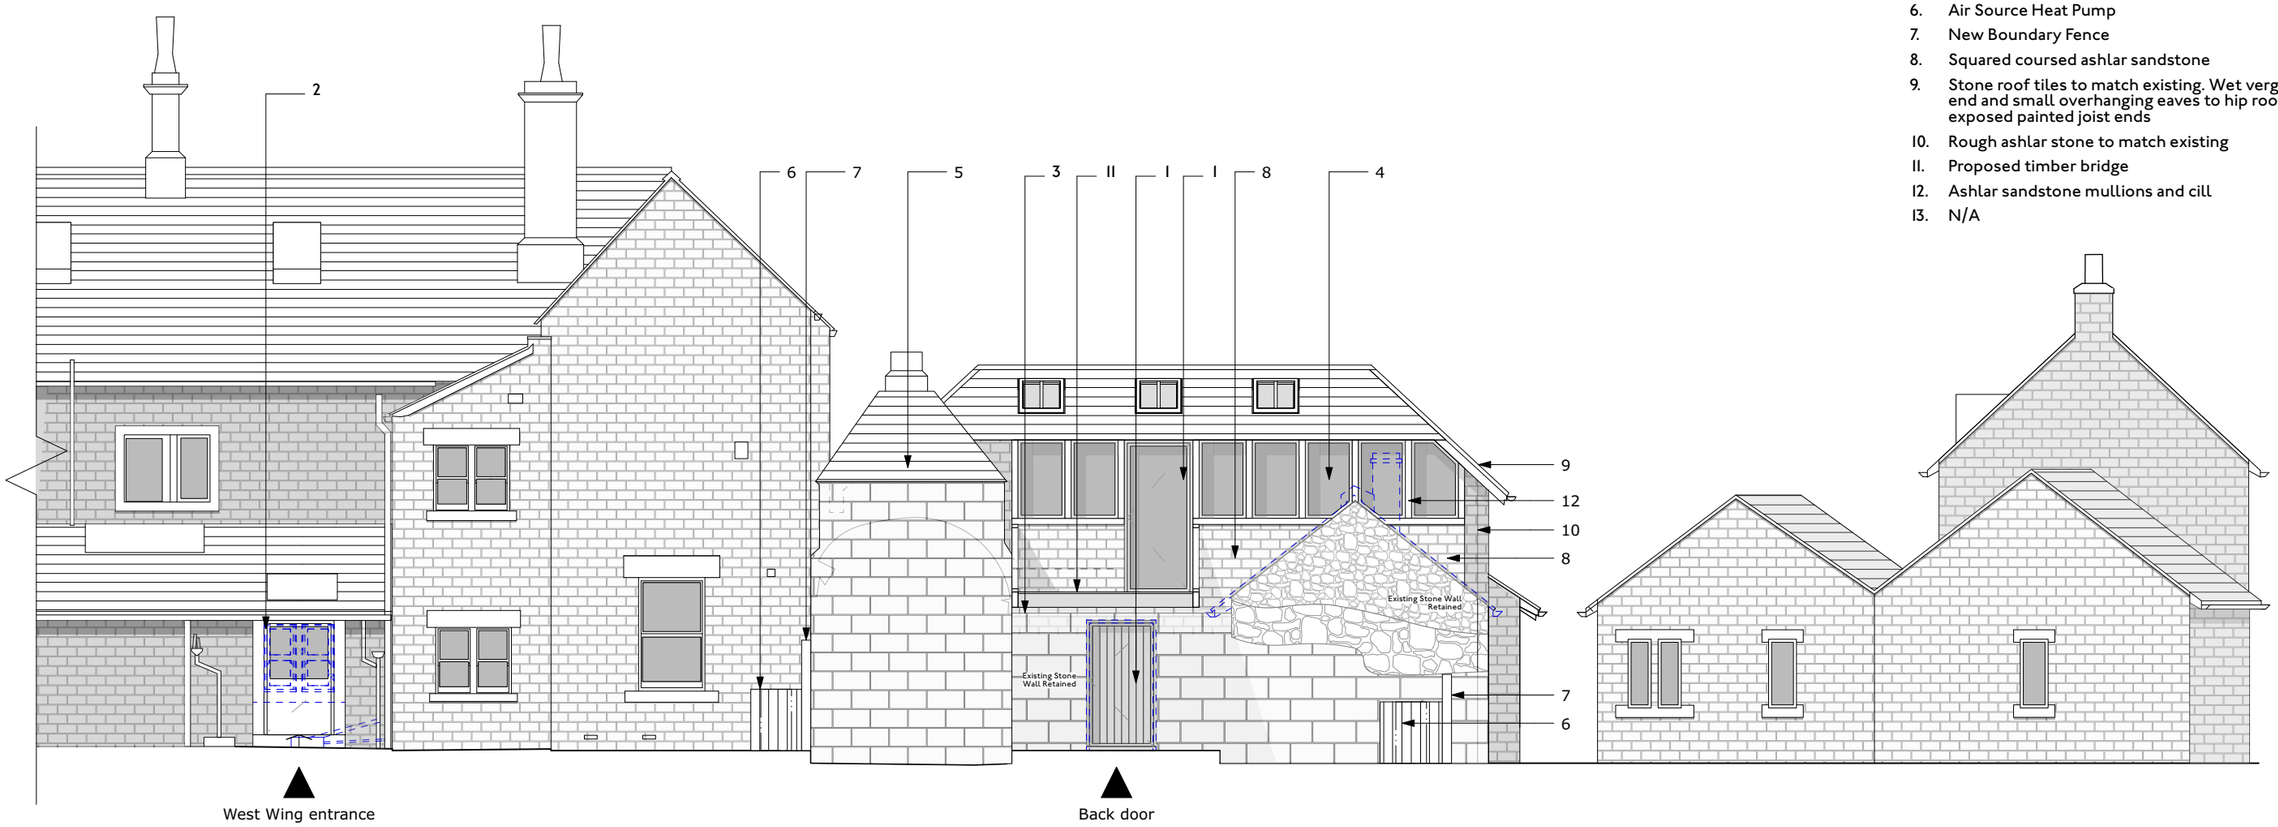

Rear Elevation

Notes

1. New timber framed entrance door
2. New timber rear door
3. Existing stone wall retained
4. New timber frame windows
5. Offset chimney stack with infilled fireplace opening. Top overgrown with foliage, stabilised and repaired.
6. Air Source Heat Pump
7. New Boundary Fence
8. Squared coursed ashlar sandstone
9. Stone roof tiles to match existing. Wet verge to gable end and small overhanging eaves to hip roofs with exposed painted joist ends
10. Rough ashlar stone to match existing
11. Proposed timber bridge
12. Ashlar sandstone mullions and cill
13. N/A

0 5 10M

0 5 10M

Proposed

Existing

Demolition

HEM ARCHITECTS

Parkhead House, Carver Street, Sheffield, S1 4FS

0114 442 0123

hemarchitects.co.uk

hello@hemarchitects.co.uk

Scale @ A3: 1:100

Purpose: For Information

Status: S2 **Revision:** P5

Drawn: AM **Checked:** AM

P5 06/12/22 NS Planning Issue

P4 11/08/22 ST Preliminary Issue

Cranford Hall


Proposed Rear Elevation

Client: Mr & Mrs Whewell

Drawing No: PT152-PTA-00-ZZ-DR-A-00121

This drawing is the copyright of HEM Architects & should not be reproduced in whole or in part without their written permission.

PT152-PTA-00-ZZ-M3-A-00101.vwx

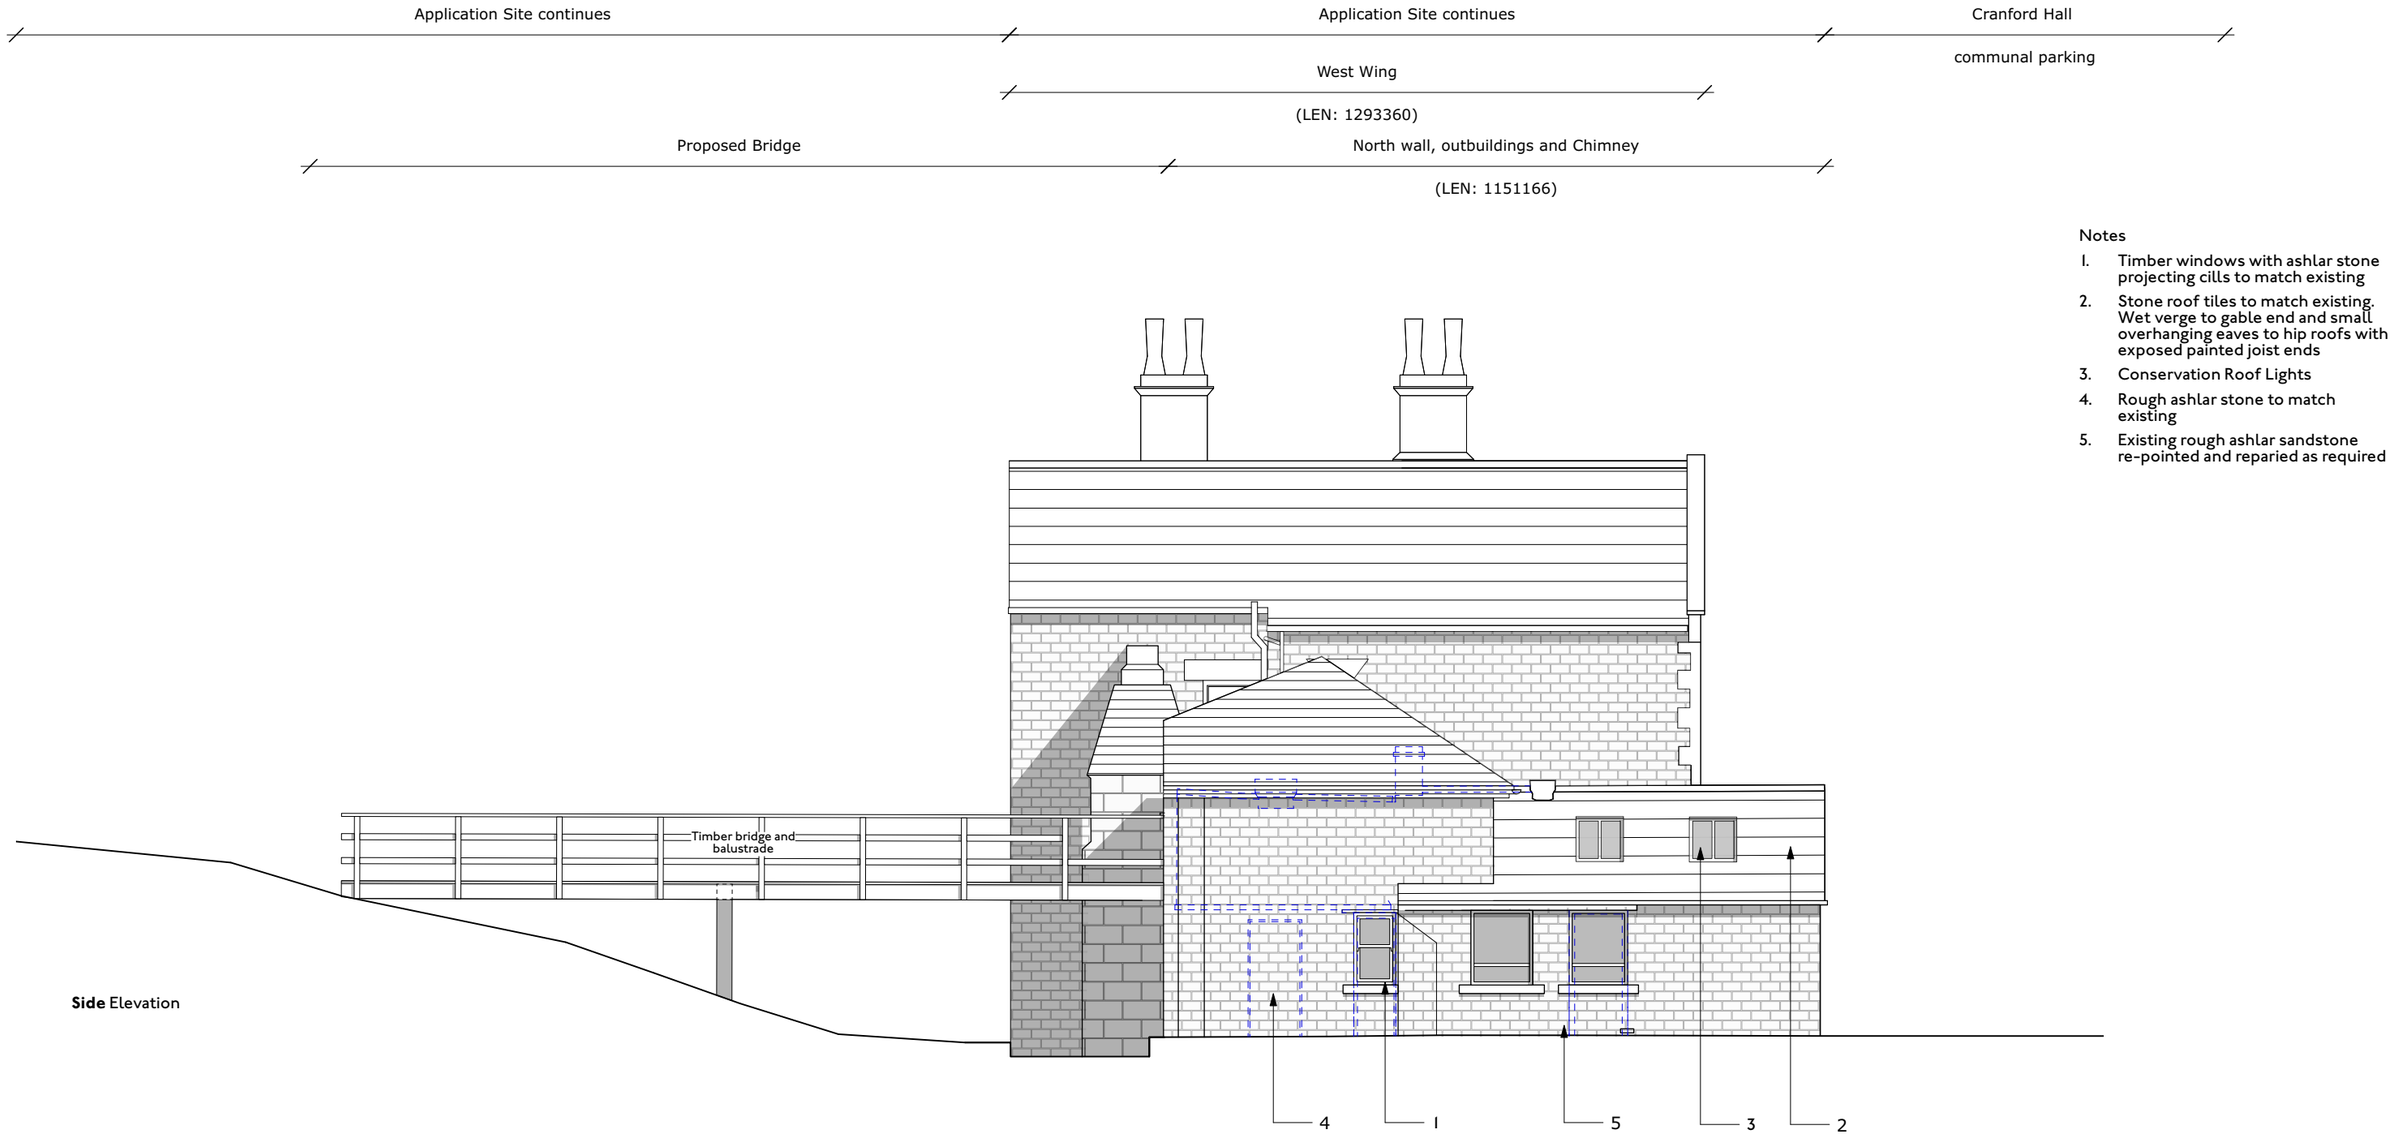

Side Elevation

Notes

1. Timber windows with ashlar stone projecting cills to match existing
2. Stone roof tiles to match existing. Wet verge to gable end and small overhanging eaves to hip roofs with exposed painted joist ends
3. Conservation Roof Lights
4. Rough ashlar stone to match existing
5. Existing rough ashlar sandstone re-pointed and reparied as required

0 5 10M

Proposed
Existing
Demolition

HEM ARCHITECTS
Parkhead House, Carver Street, Sheffield, S1 4FS
0114 442 0123
hemarchitects.co.uk
hello@hemarchitects.co.uk

Scale @ A3: 1:100
Purpose: For Information
Status: S2 **Revision:** P5
Drawn: AM **Checked:** AM

P5 06/12/22 NS Planning Issue
P4 11/08/22 ST Preliminary Issue

Cranford Hall

Proposed Side Elevation

Client: Mr & Mrs Whewell

Drawing No: PT152-PTA-00-ZZ-DR-A-00122

This drawing is the copyright of HEM Architects & should not be reproduced in whole or in part without their written permission.

PT152-PTA-00-ZZ-M3-A-00101.vwx