
Plot at the end of Lister Row,
Hodster Lane
Great Houghton S72 OAY

Drawing number 005


Rear and side elevations

0 5

Scale 1:100

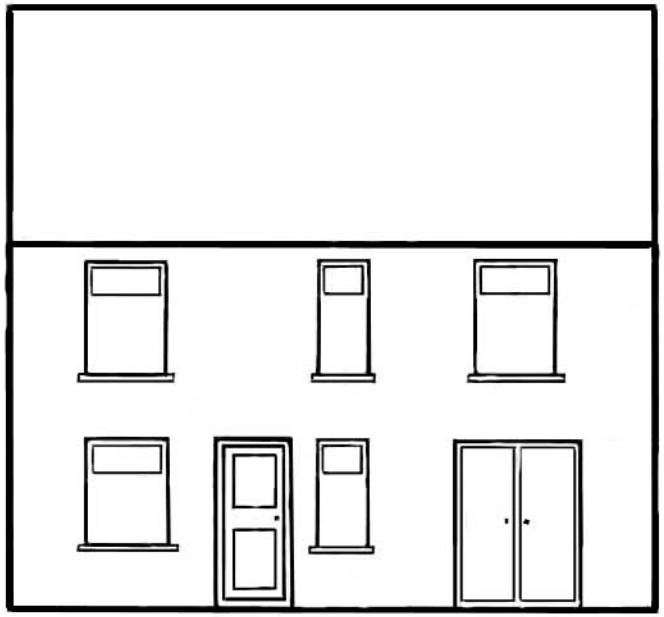

Rear Elevation

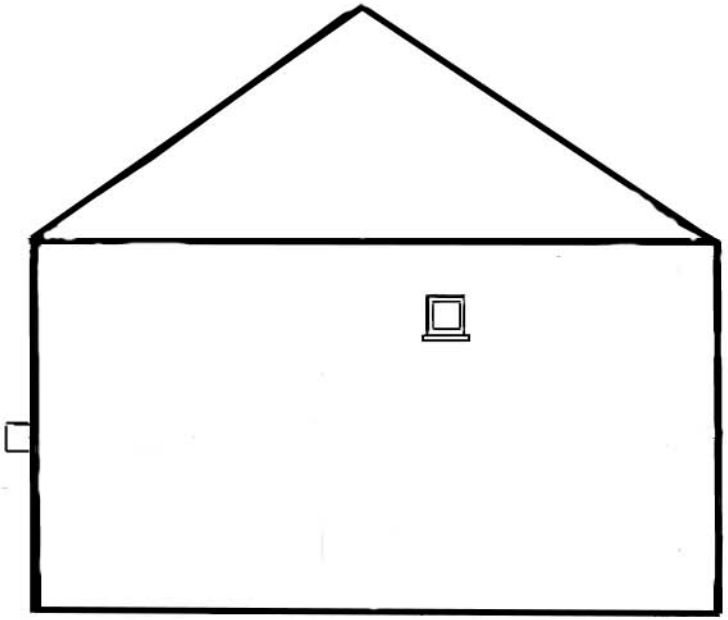

Front

Rear

Side facing South East
towards Lister Row
Houses