


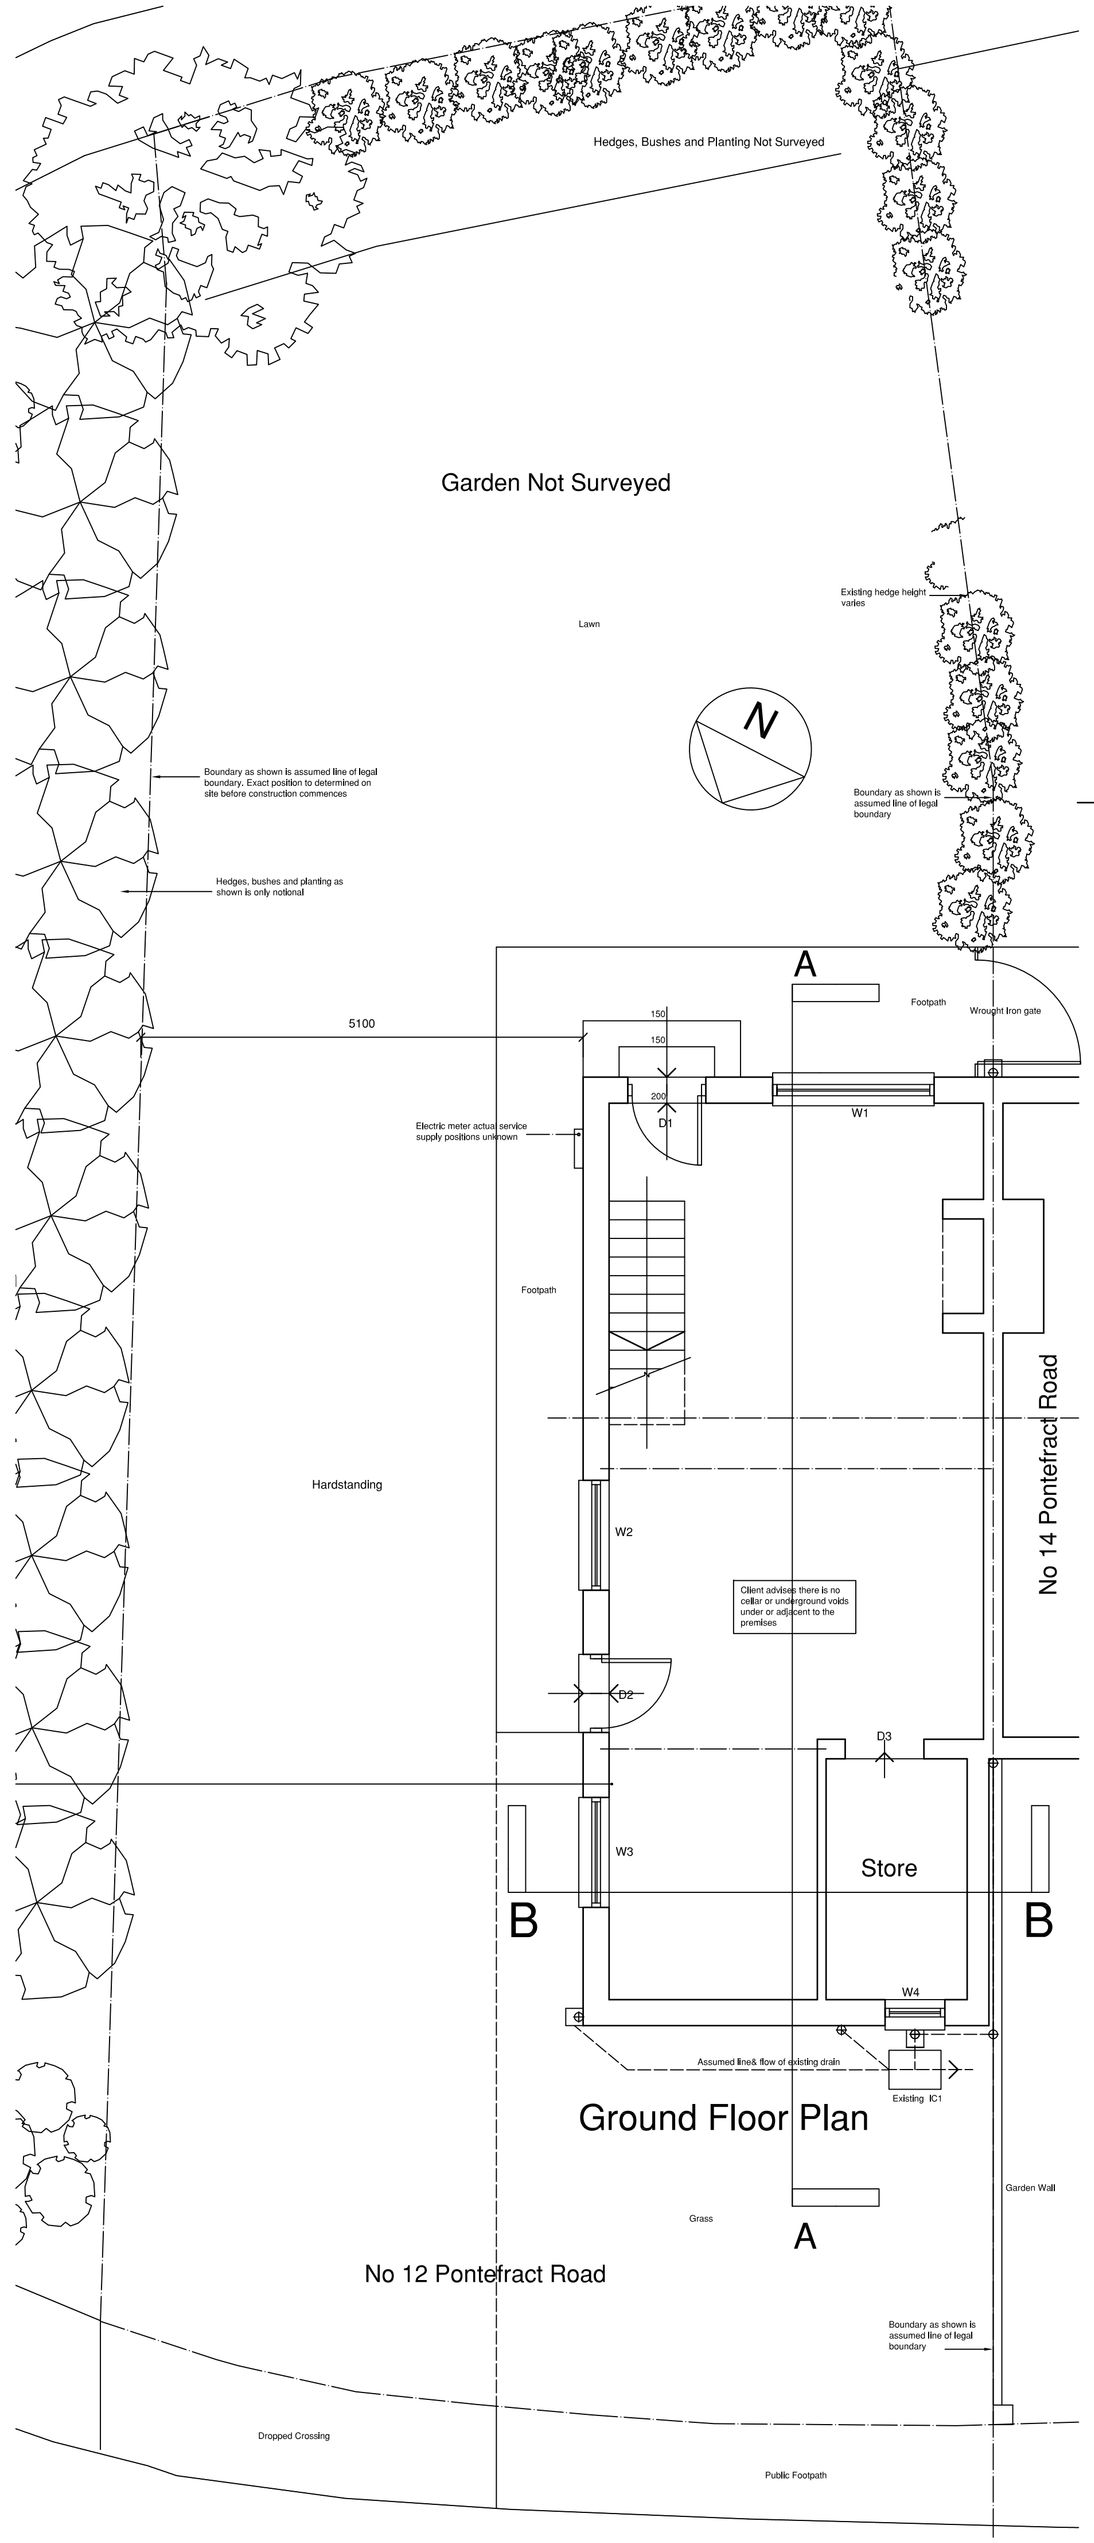


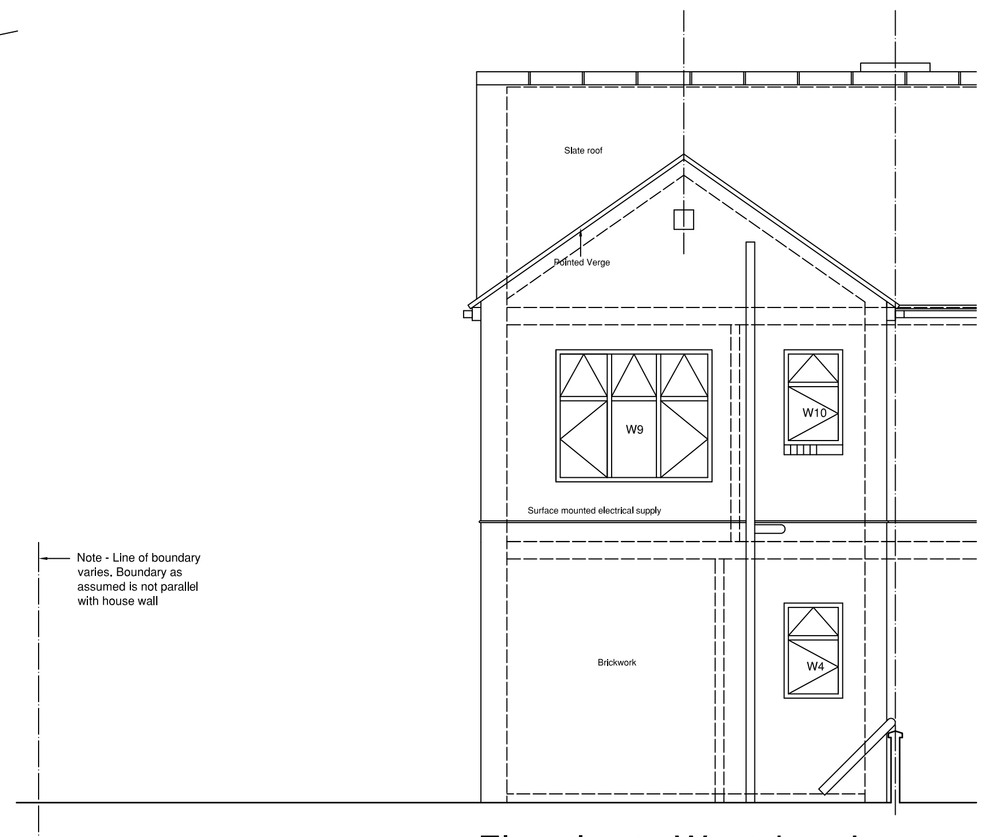


Elevation to Weetshaw Lane

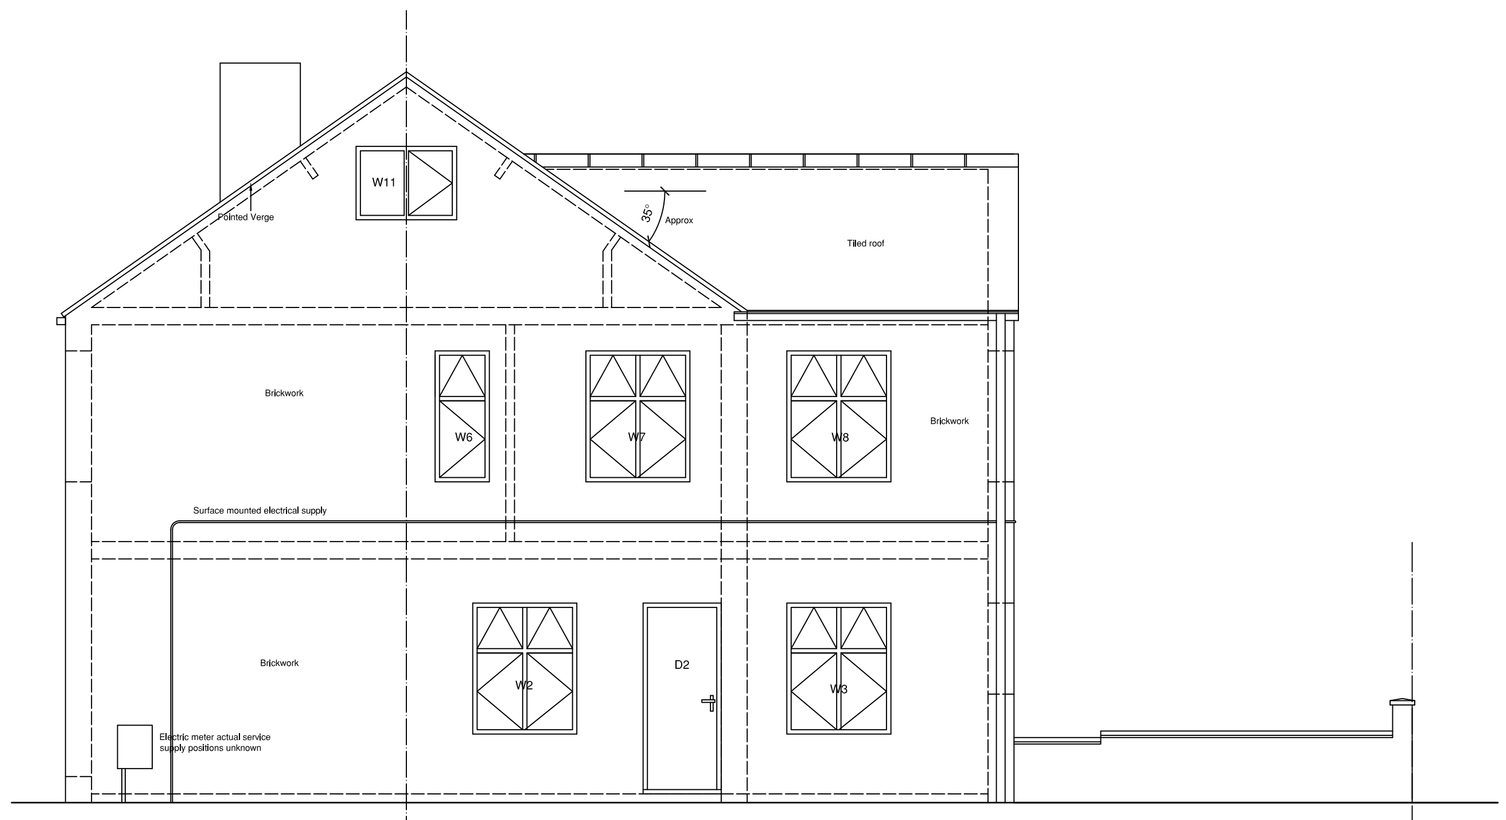


End Elevation - East

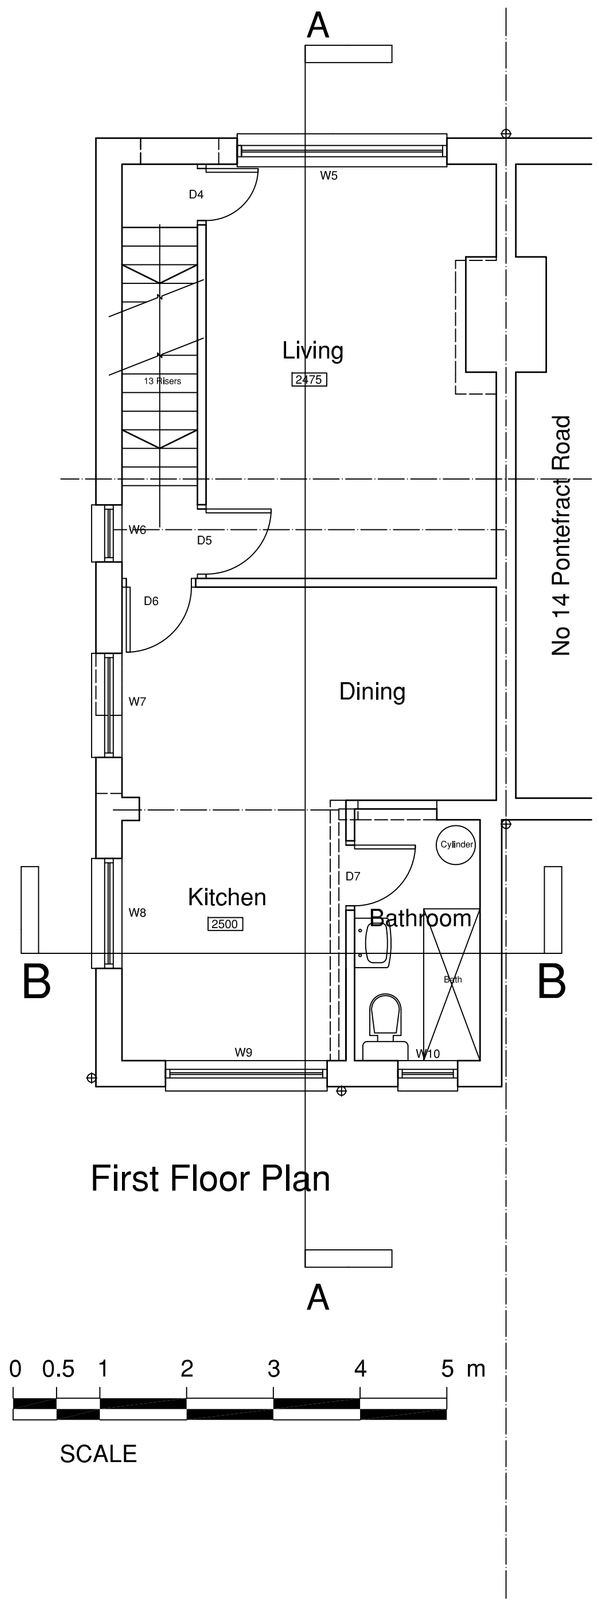

First Floor Plan

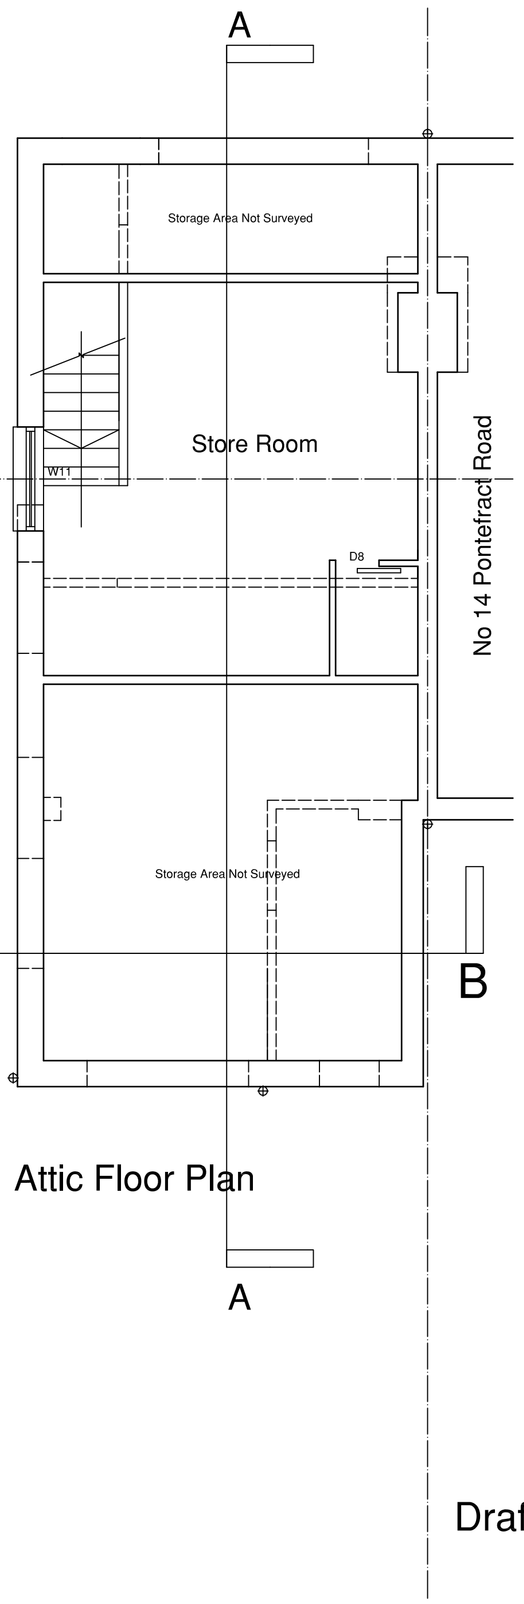

Attic Floor Plan

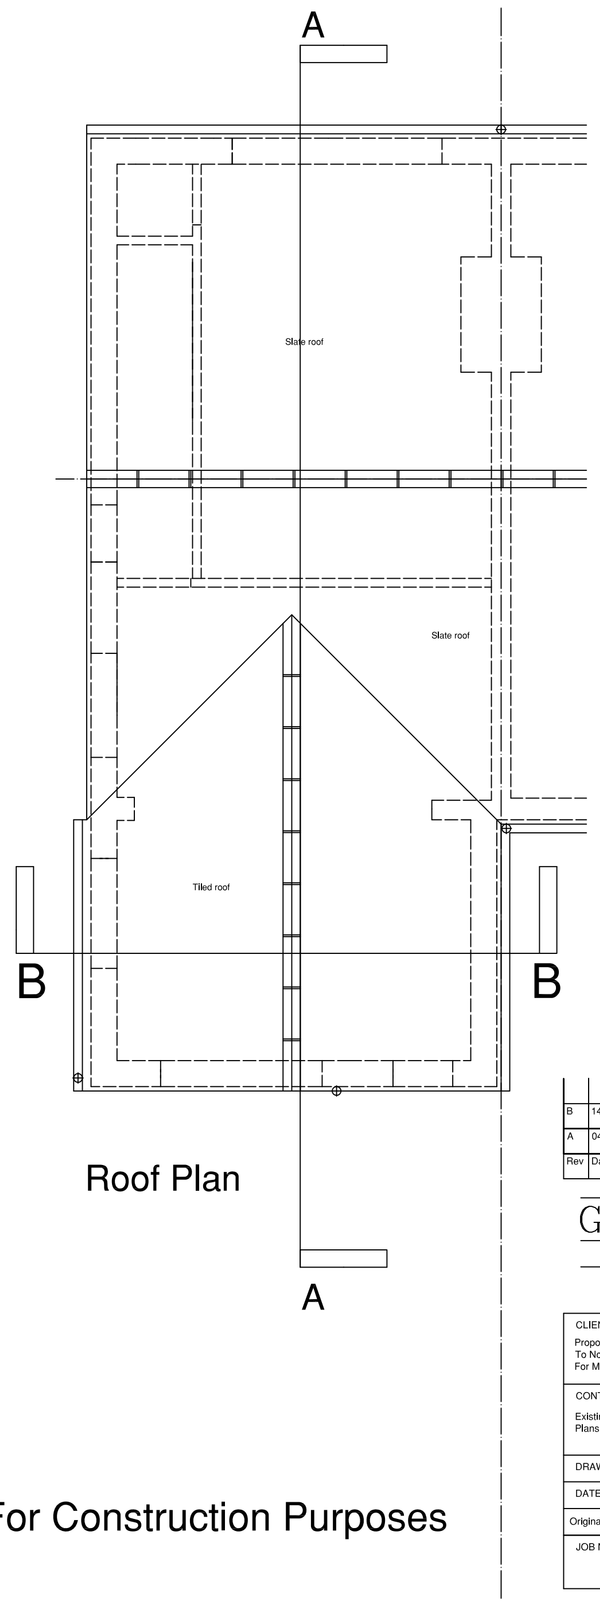

Roof Plan

0 0.5 1 2 3 4 5 m

SCALE

Draft Not For Construction Purposes

Rev	Date	Notes
B	14.11.14	As submitted for planning & building regulation approvals
A	04.10.14	General Update

GRAHAM WILLIS
Chartered Architect
33 The Green, Town Street, Gildersome, Leeds LS27 7AB
Telephone 0113-2520310 ~ Email info@willis-architects.co.uk
www.willis-architects.co.uk

CLIENT/PROJECT
Proposed Single Storey Side & Rear Extension
To No 12 Pontefract Road.Shafton. Barnsley. S72 8QP
For Mrs M. Allen

CONTENT
Existing Plans - Ground, First, Second Floor & Roof Plans

DRAWN	GCW	SCALE	
DATE	Sept 2014	1:50	
Original Drawing Size - A1			
JOB No	1035	DRAWING No	100
		REVISION	B