


0 1 2 3 4 5 6 7 8 9 10

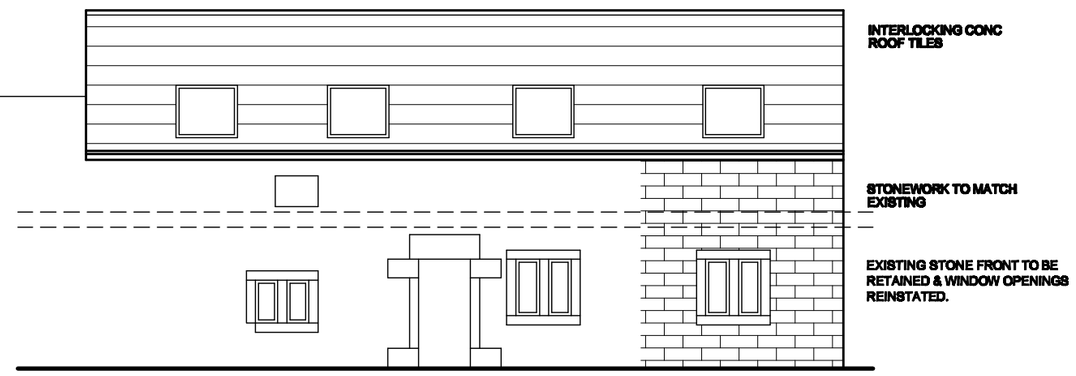


FRONT ELEVATION
AS PROPOSED

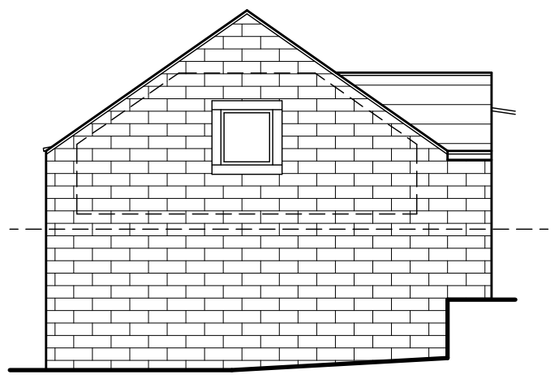


SIDE ELEVATION
AS PROPOSED

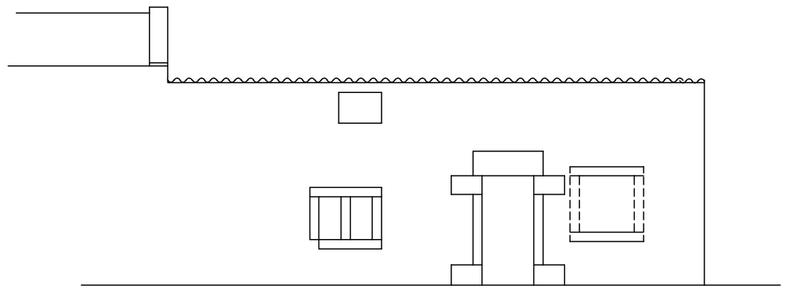


FRONT ELEVATION
AS EXISTING

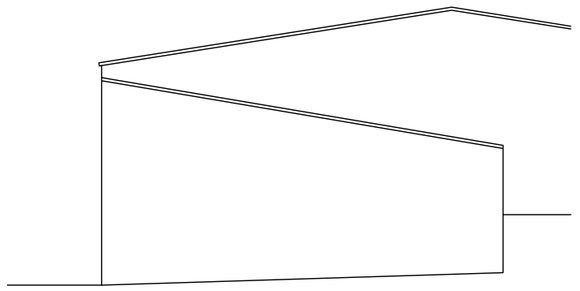


SIDE ELEVATION
AS EXISTING

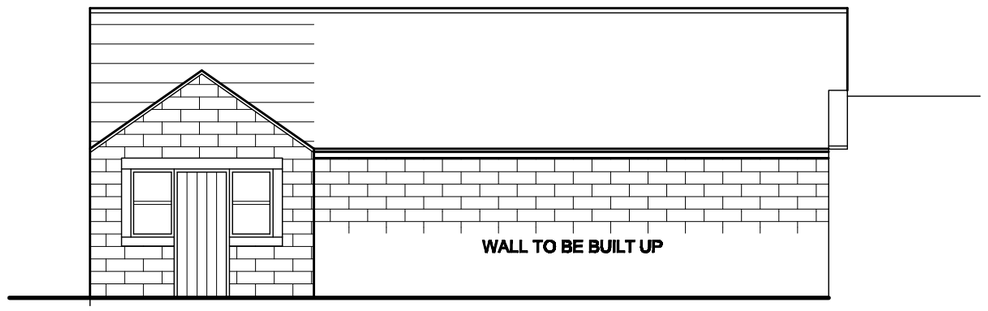


REAR ELEVATION
AS PROPOSED

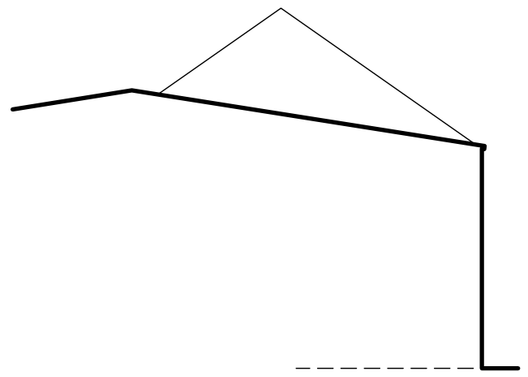


SIDE ELEVATION
AS PROPOSED

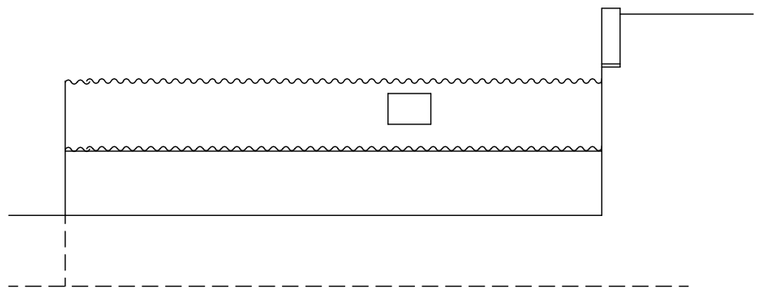


REAR ELEVATION
AS EXISTING

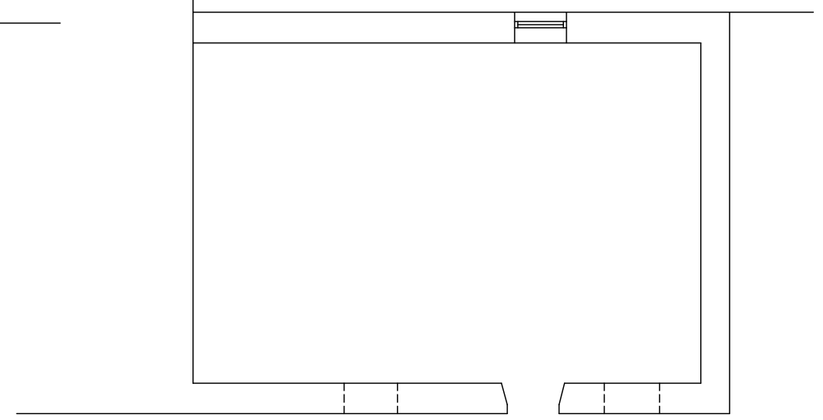


FLOOR PLAN
AS EXISTING

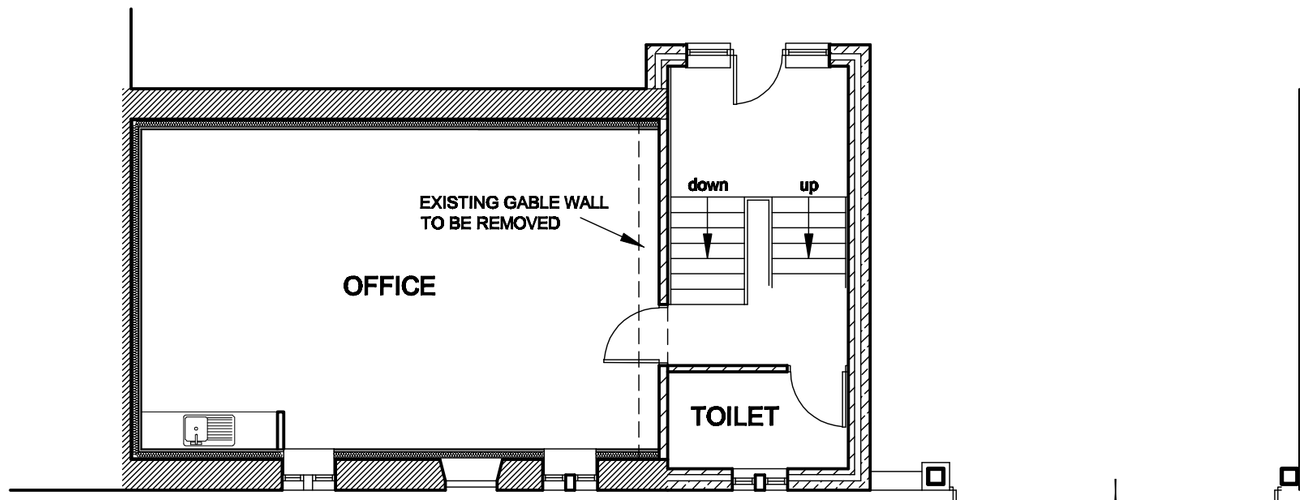

GROUND FLOOR PLAN
AS PROPOSED

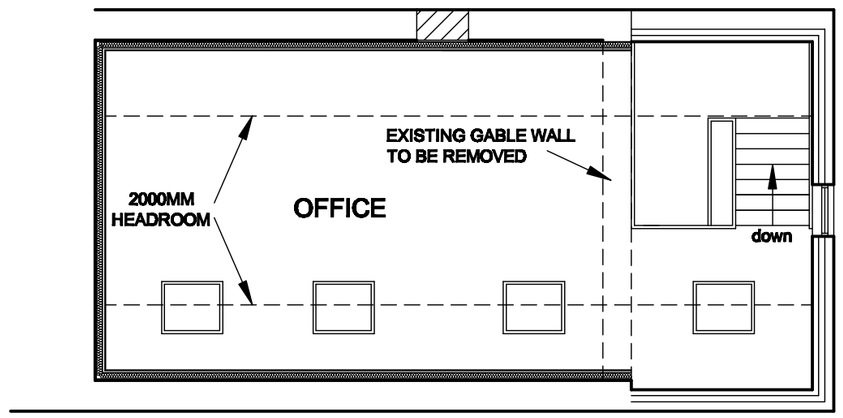

FIRST FLOOR PLAN
AS PROPOSED

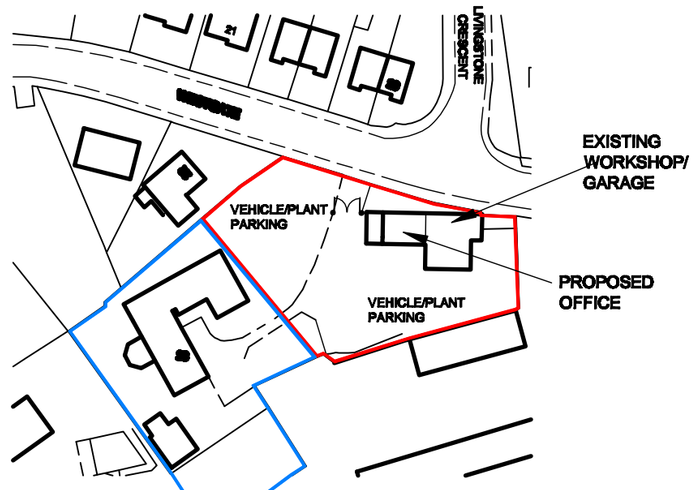

LOCATION PLAN
SCALE 1:1250

NEW GATES TO REPLACE EXISTING

White Agus Partnership

128B, NEW ROAD,
STAINCROSS,
BARNSLEY.
S75 6PP

PHONE/FAX. 01226 206462
E mail: agus@btinternet.com

CHARTERED SURVEYORS AND BUILDING DESIGN CONSULTANTS

Project.	Client.		
CONVERSION AND EXTENSION OF OUTBUILDING INTO OFFICES WEST GATE, MONK BRETTON	MESSRS P & D THACKRAY		
Drawing Title. PLANS & ELEVATIONS	Date. JAN 2009	Scale. 1:100 @ A2	
	Ref. 08-029	Dwg. No. 02	Rev. A

Date	Suffix	Description
09/02/2009	A	REVISED TO CLIENTS REQUESTS