

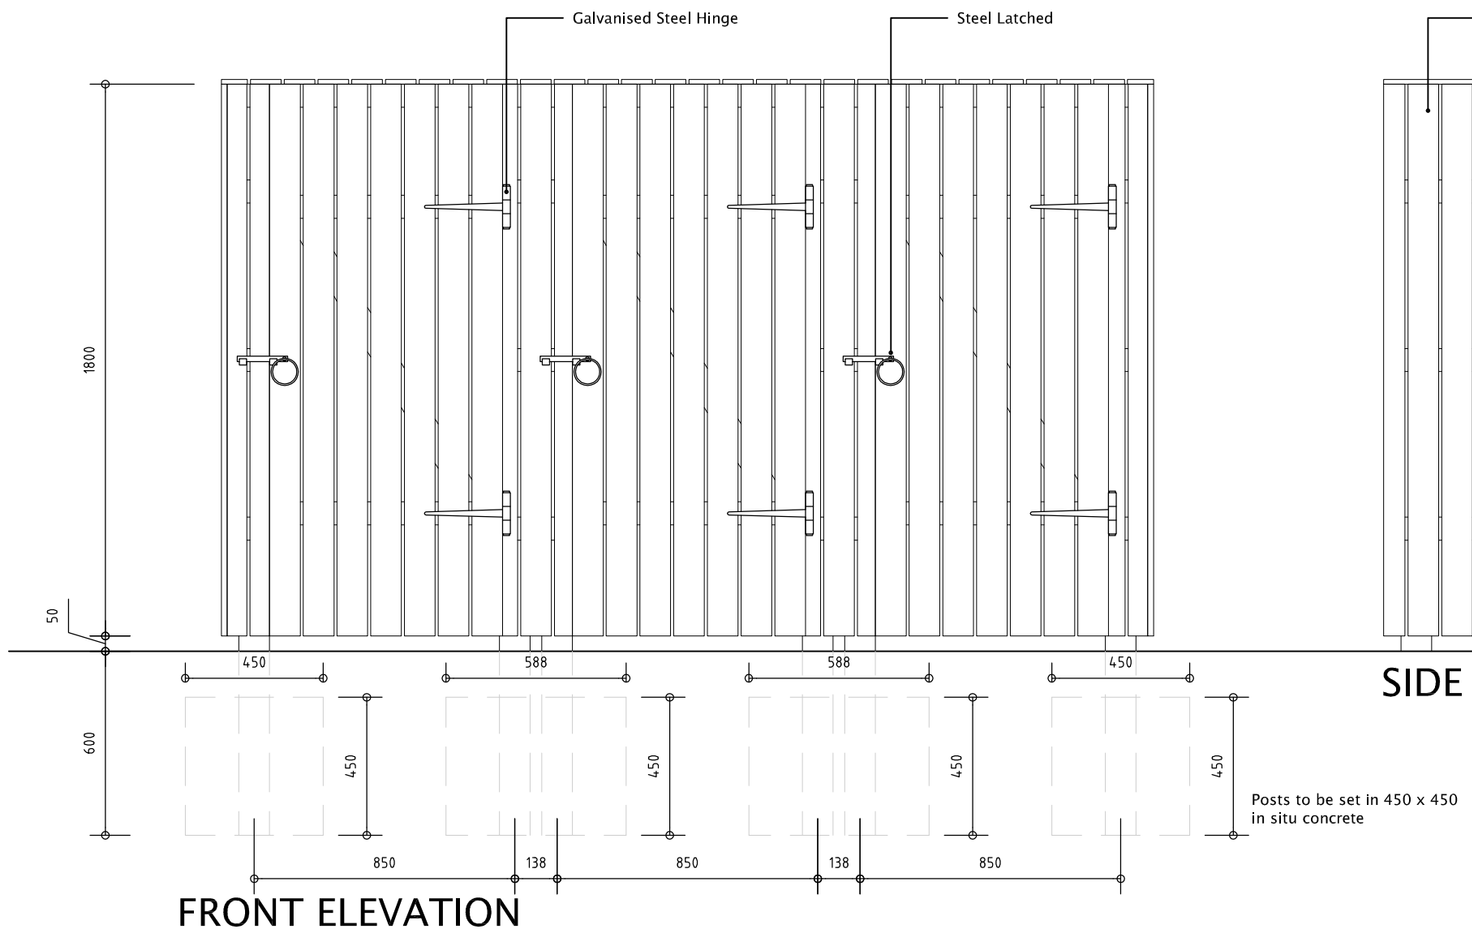



FRONT ELEVATION

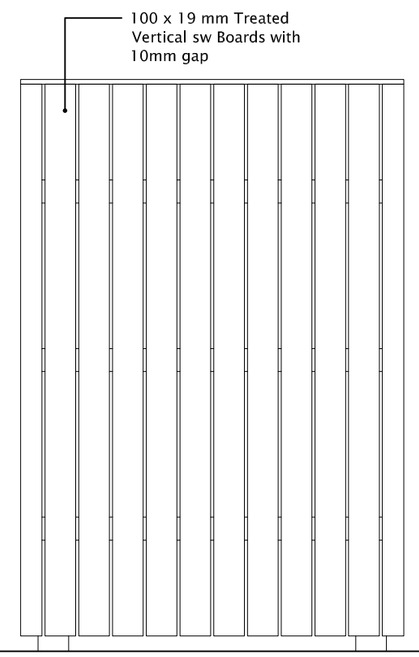


SIDE ELEVATION

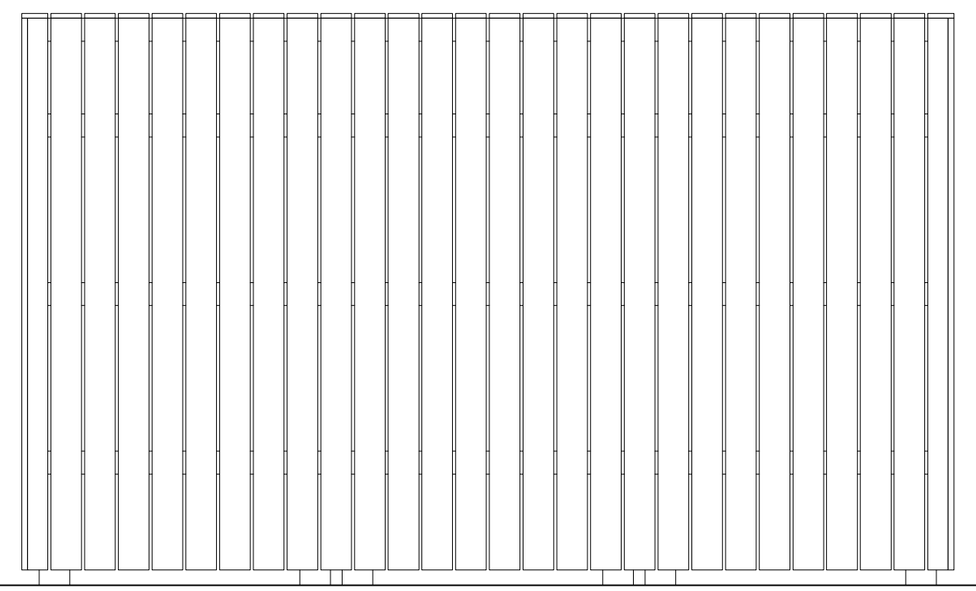

REAR ELEVATION

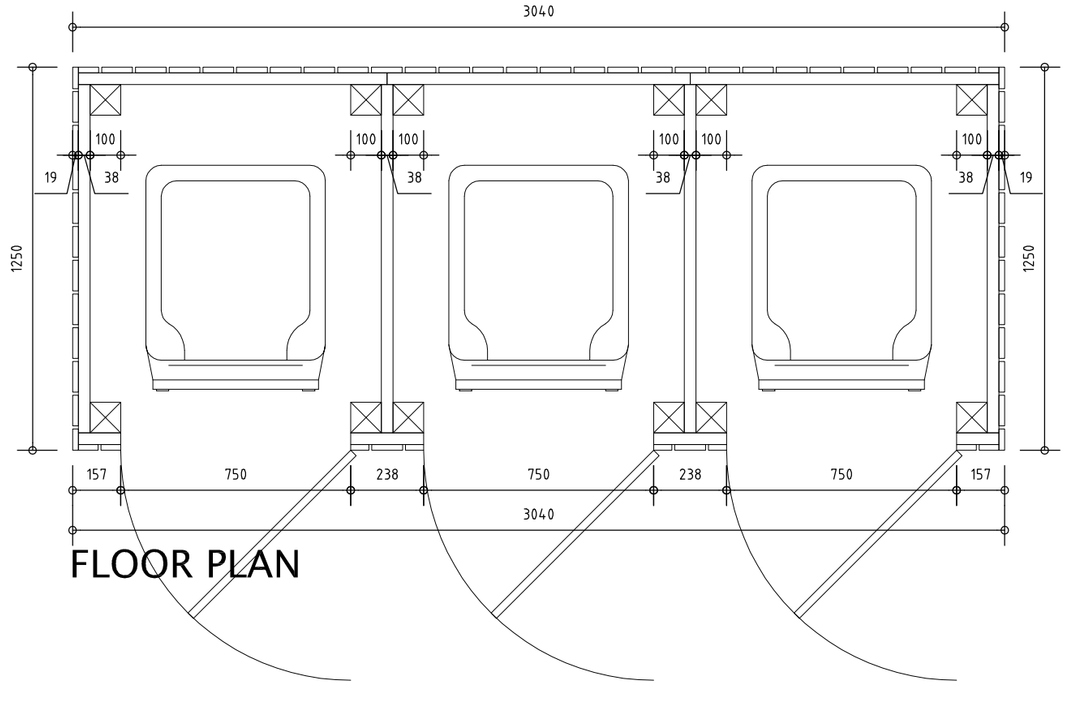

FLOOR PLAN

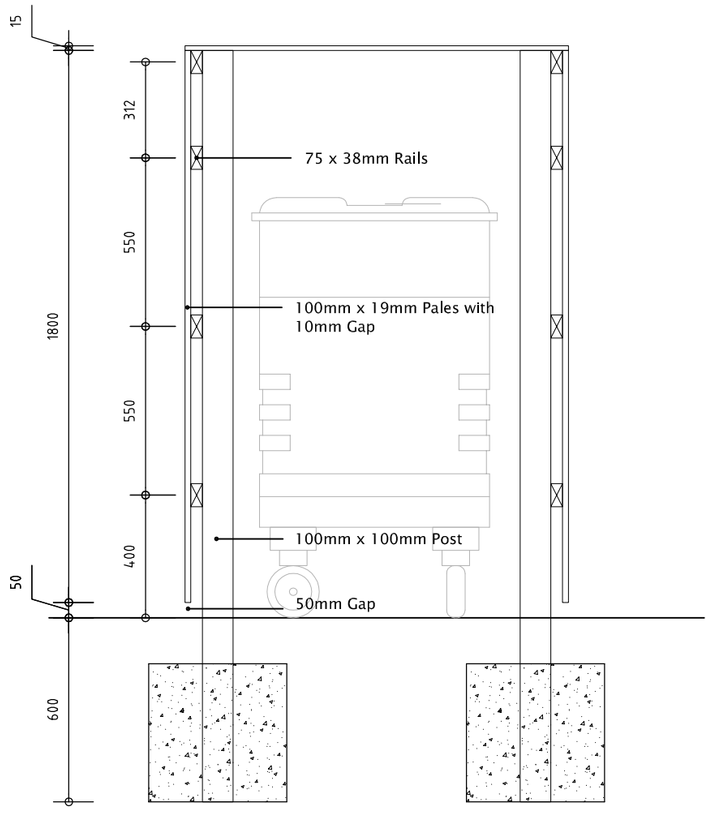

SECTION

BIN STORE

architectural design
town planning
landscape architecture
John R Paley Associates

CLIENT
PERSIMMON WEST YORKSHIRE

PROJECT
RESIDENTIAL DEVELOPMENT
UPPER SHEFFIELD ROAD
BARNSLEY

DRAWING OF
BIN STORE

MARKETING NAME

drawing no	rev	date
P09:4234:07	0	JULY 10

scale @ A2	drawn	check	date
1:100	RAN	CAH	JULY 10

1 Red Hall Crescent
Paragon Business Village
Wakefield
WF1 2DF
t-01924 383322
f-01924 384382
e-info@jrpassoc.co.uk